

All dimensions to be checked on site.
 All details and dimensions relating to sub-contractors or suppliers work must be checked and agreed between the general contractors and the sub-contractors or suppliers.
 Copyright reserved.

Amendments


A REDUCTION OF GARAGES.



Proposed North Elevation

Proposed West Elevation

Proposed East Elevation

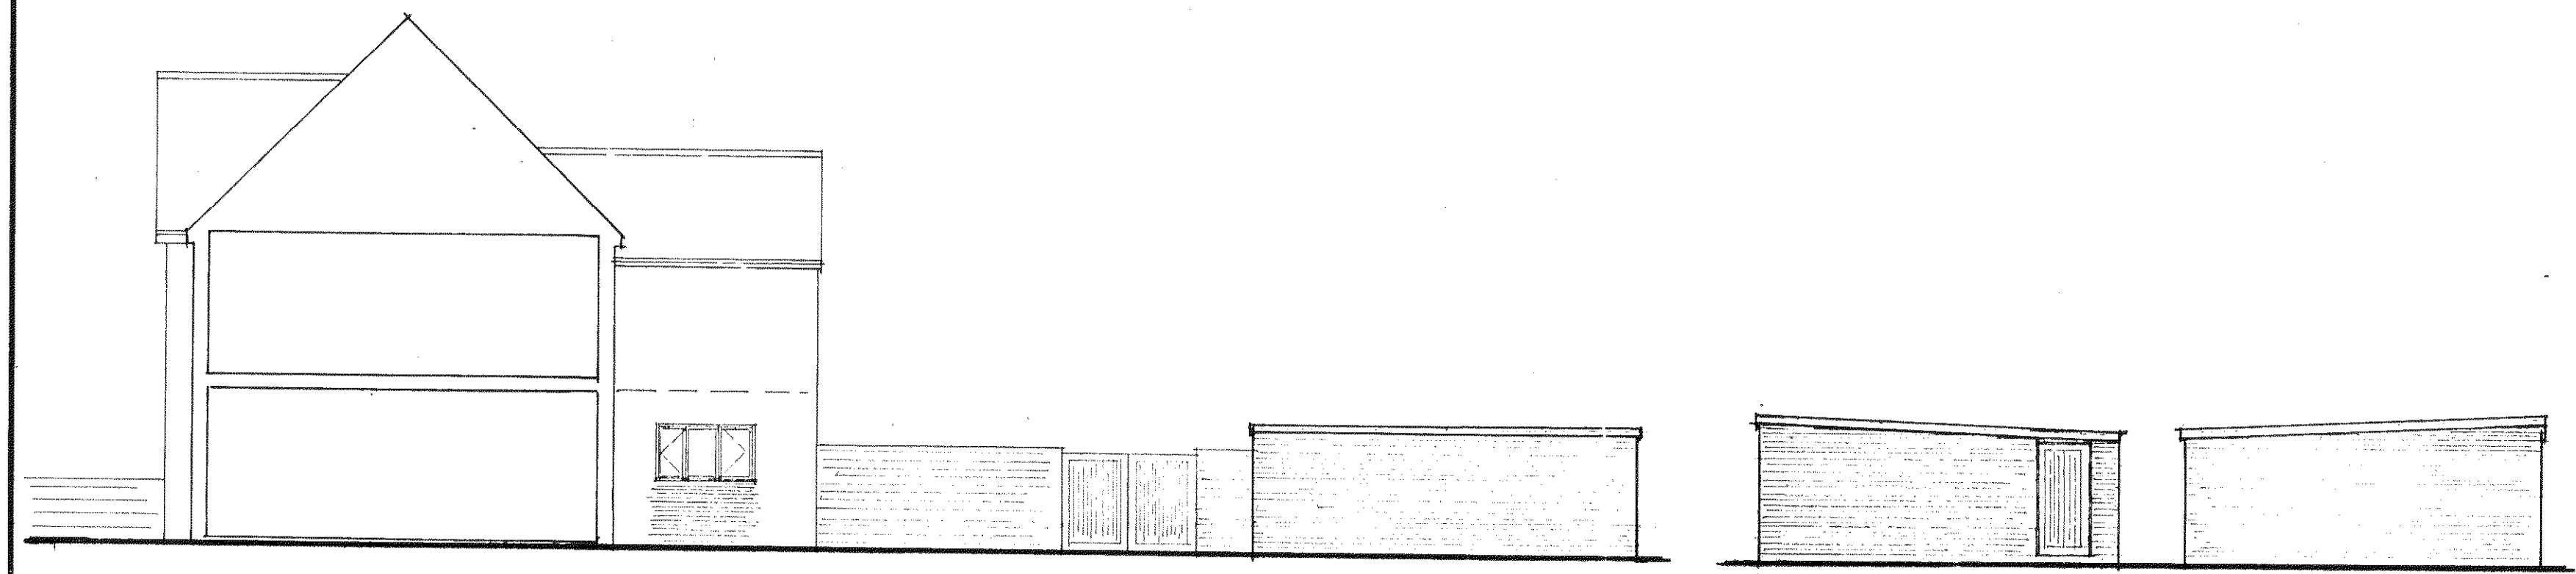

Proposed South Elevation

West Elevation-Garage East Elevation-Garage

25 MAXWELL ROAD
 LITTLEHAMPTON
 WEST SUSSEX

PROPOSED DEVELOPMENT

Scale 1:100
 Date Nov 2008
 Drawn ADK

6294 09A

J.P. Tupper Associates
 Surveyors, Valuers & Architectural Consultants
 20 Sudley Road, Bognor Regis, Sussex PO21 1EU
 Tel: Bognor Regis (01243) 822903 & 863703
 Fax: Bognor Regis (01243) 841500
 E-mail: jpt@ricsonline.org

03/05/09