


W1105/09

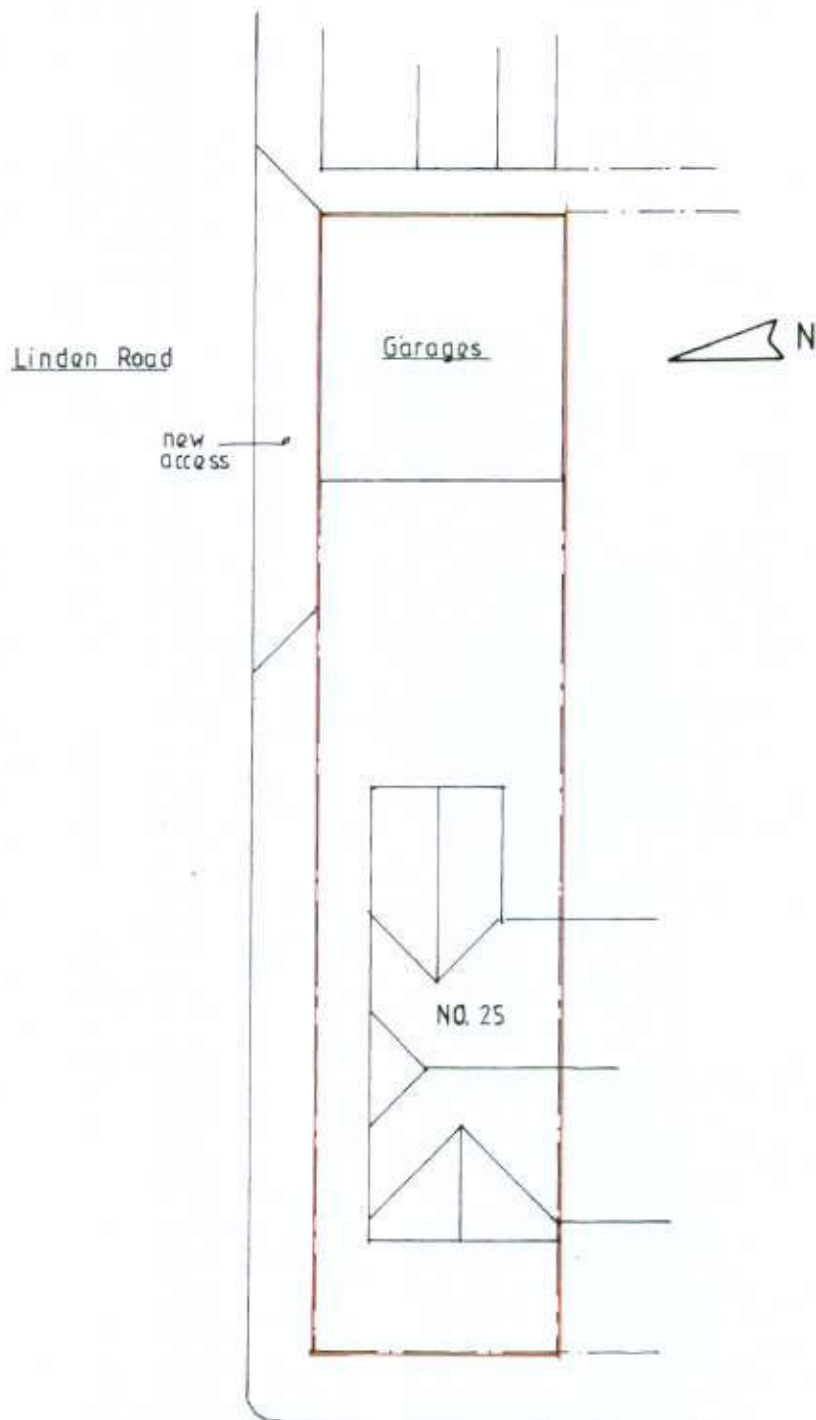

Block and Site Plan

J P Tupper
Associates
20 Sudley Road
Bognor Regis
West Sussex

25 Maxwell Road
Littlehampton
West Sussex

**Proposed
Development.**

Block & Site Plan.

Scale: 1:200.

Date: **December 2008.**

Dwg No.: 6294/10A

All dimensions to be
checked on site.
Do not scale except for
planning purposes.