




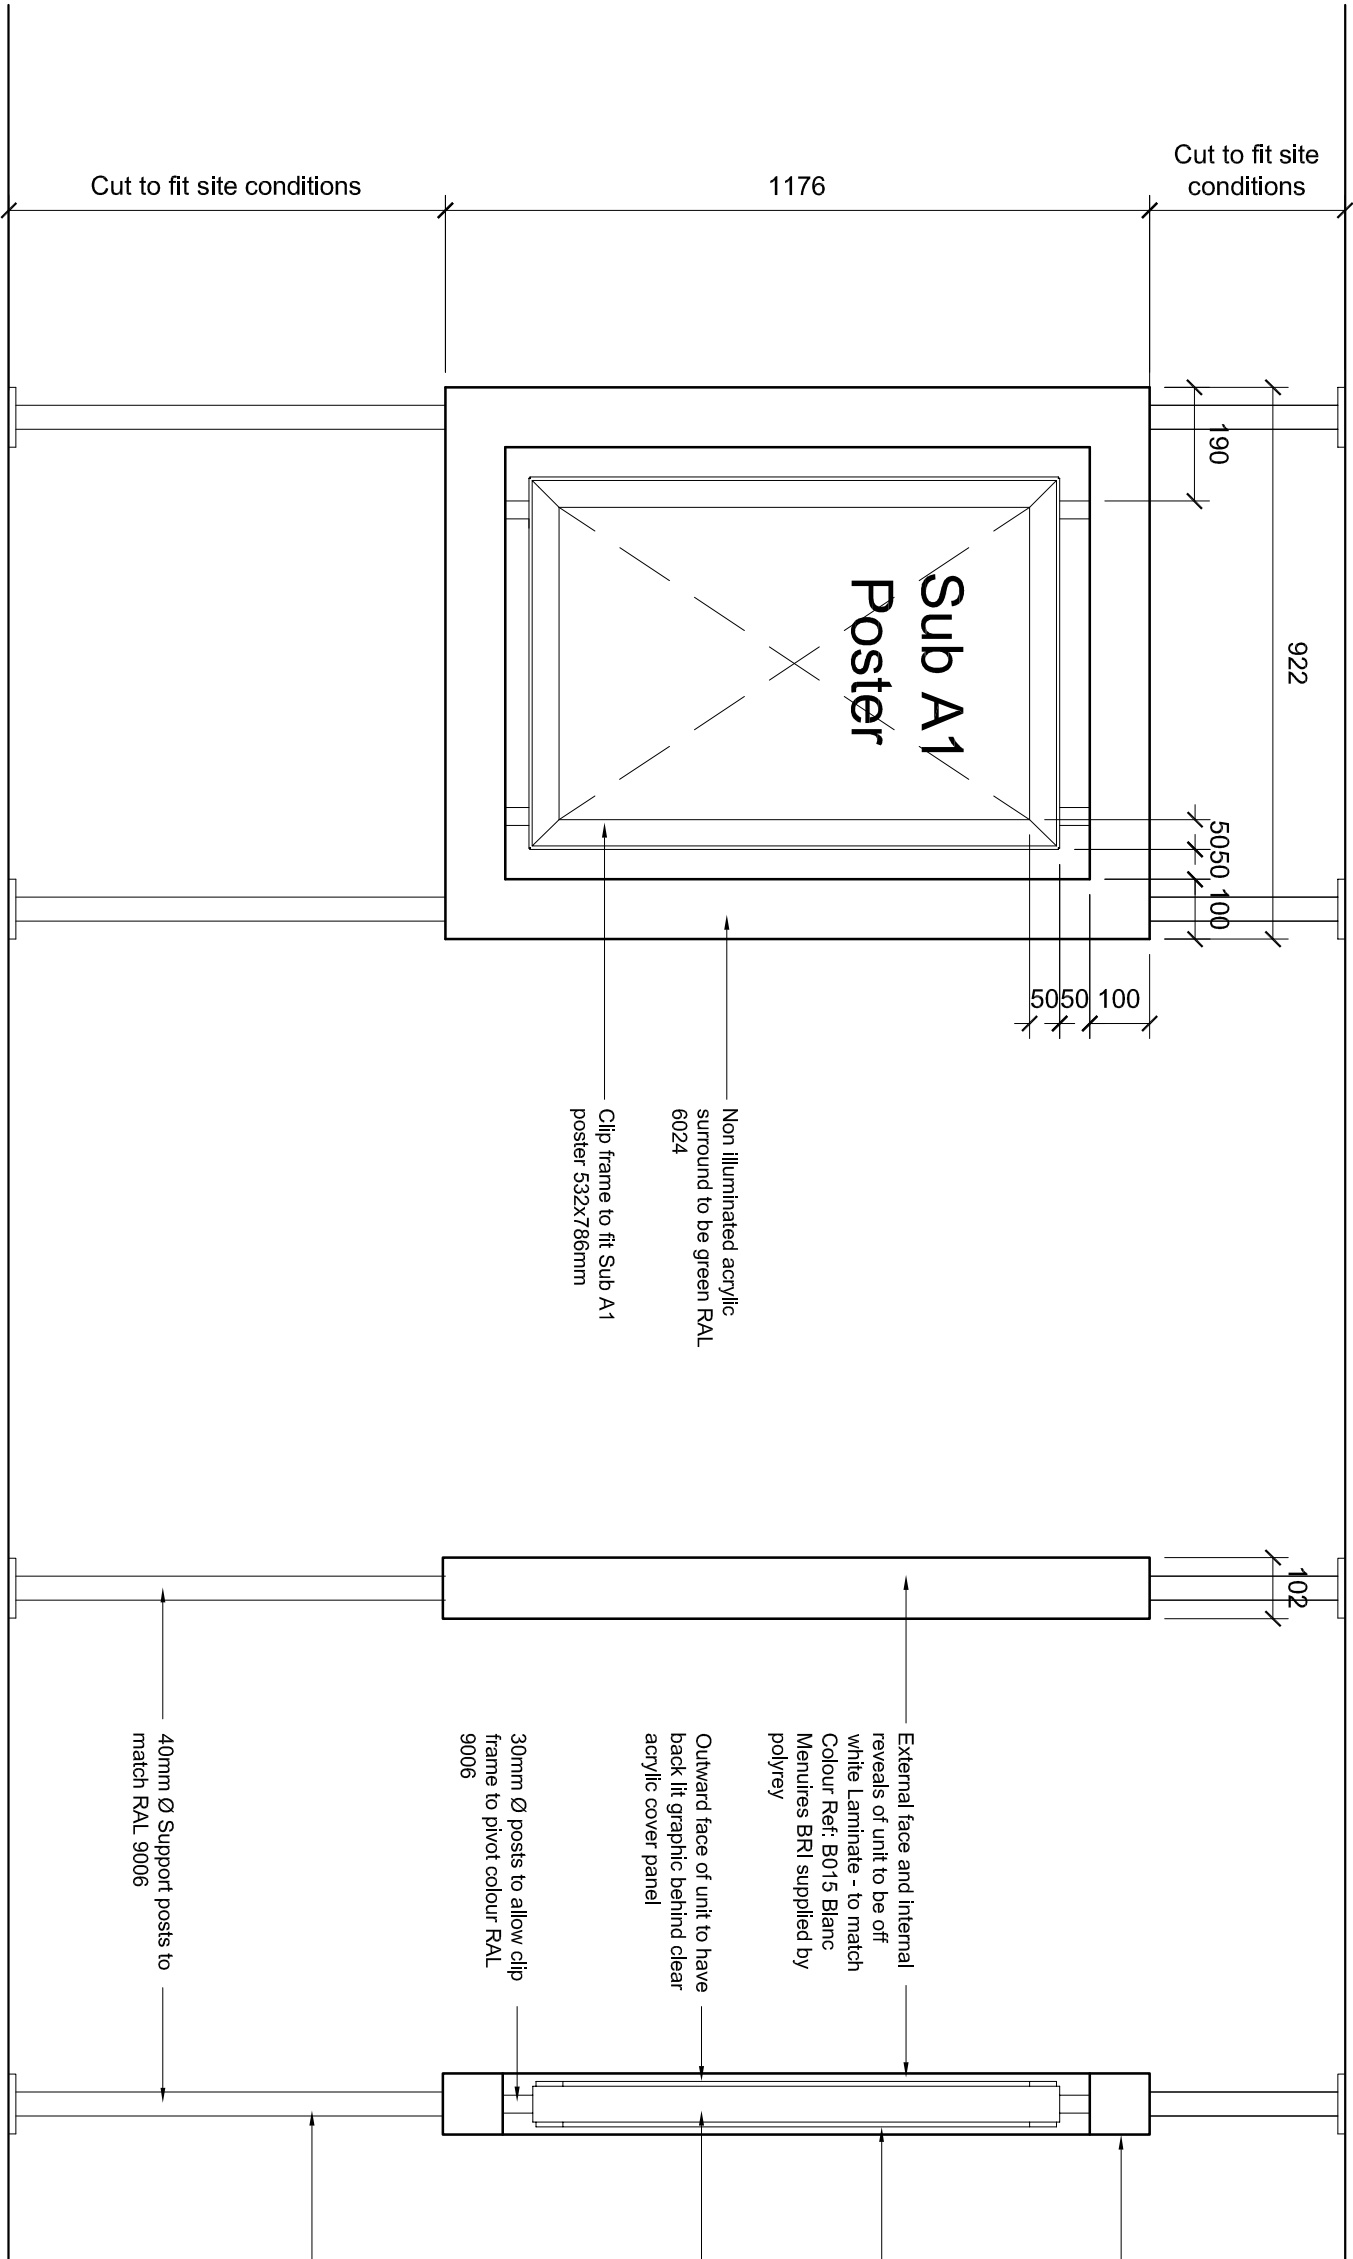


Front Elevation

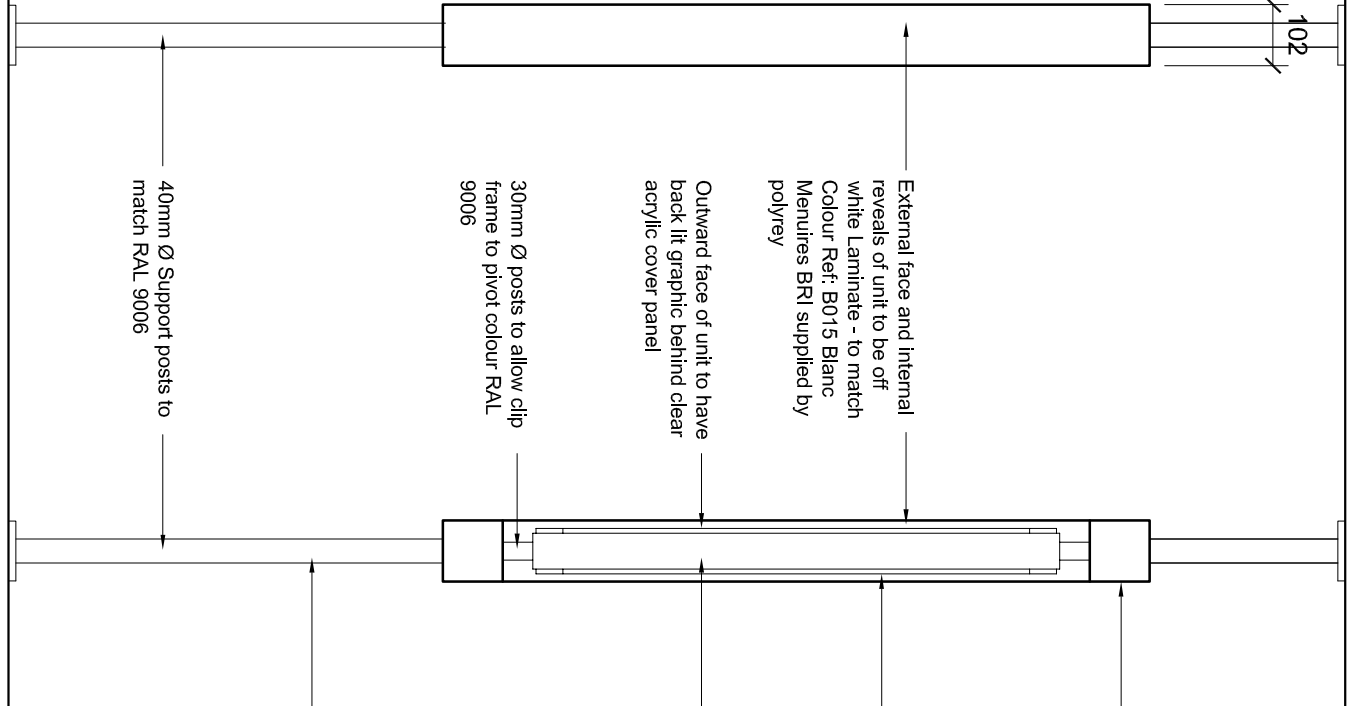

Side Elevation

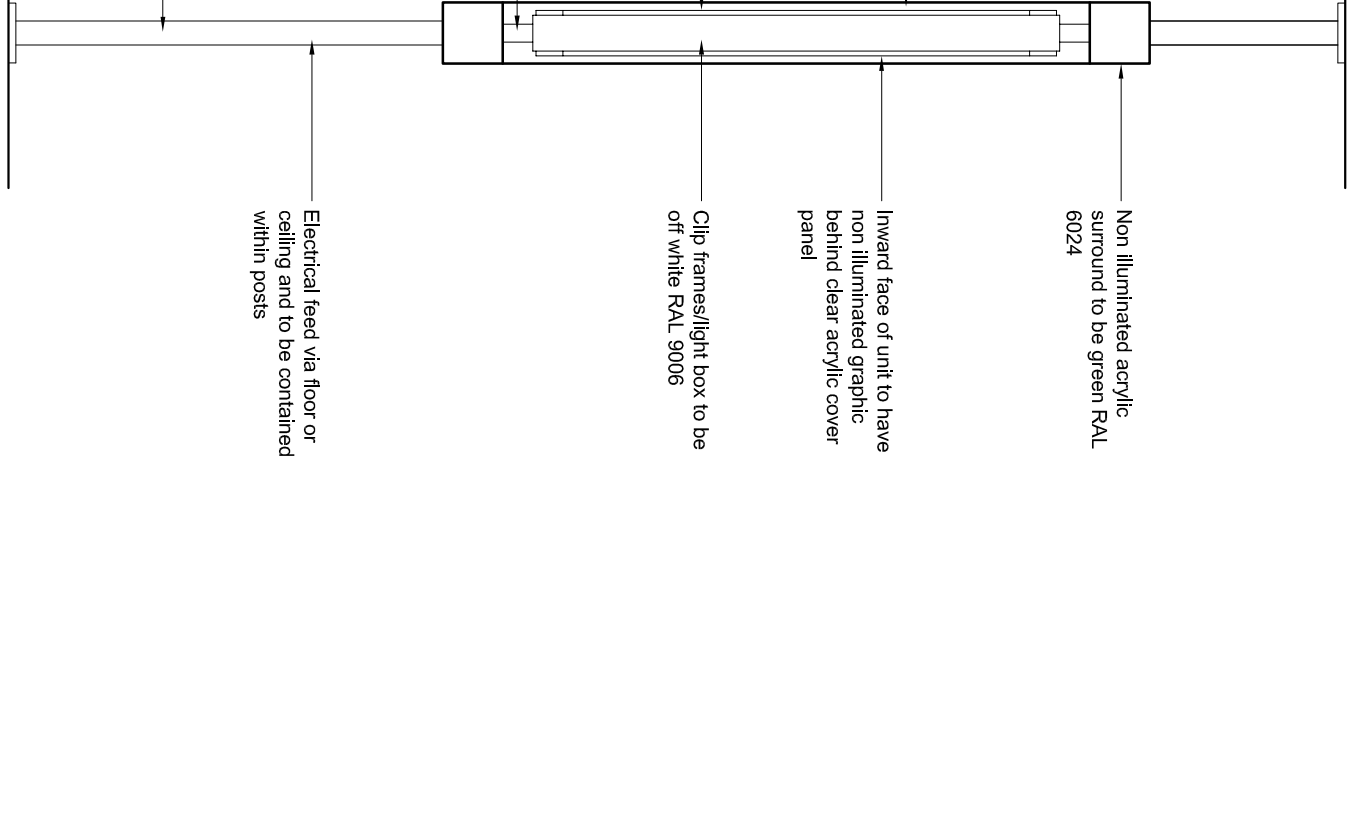

Section

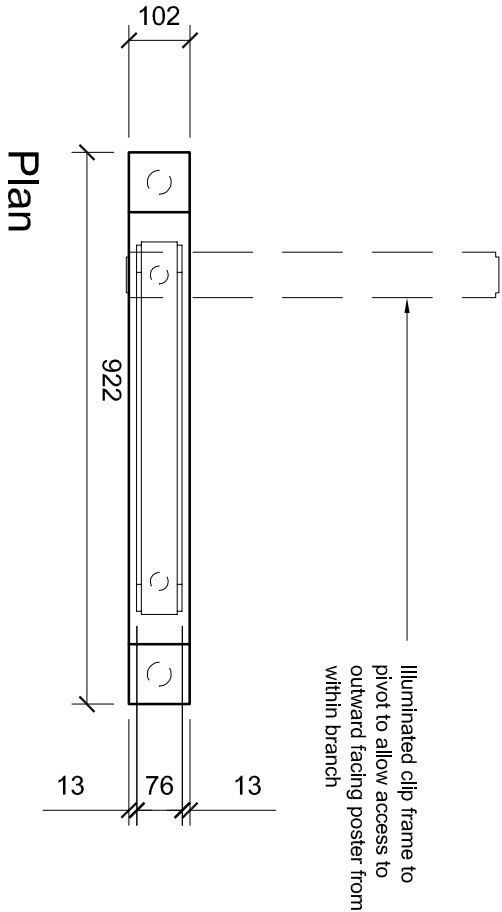

Plan

REV	DATE	INIT	REVISIONS

Lloyds TSB Bank plc, Group Property Management
PO Box 112, Canons House, Canons Way
Bristol, BS99 7LB

THIS DRAWING IS TO BE READ IN CONJUNCTION WITH THE PROJECT SPECIFICATION. ANY DISCREPANCIES MUST BE REPORTED TO THE C.A. THIS DRAWING IS IN MILLIMETRES. WORK TO FIGURED DIMENSIONS ONLY. DO NOT SCALE.			
DRAWING No.			
60 2203			
DATE	SCALE	DRAWN	
24/1/08	NTS	GPM	
DESCRIPTION			
Fixed Frame Hinged Lightbox Window Merchandising unit Sub A1 Portrait			