





EXISTING SIDE ELEVATION



PHOTOS OF SIDE ELEVATION

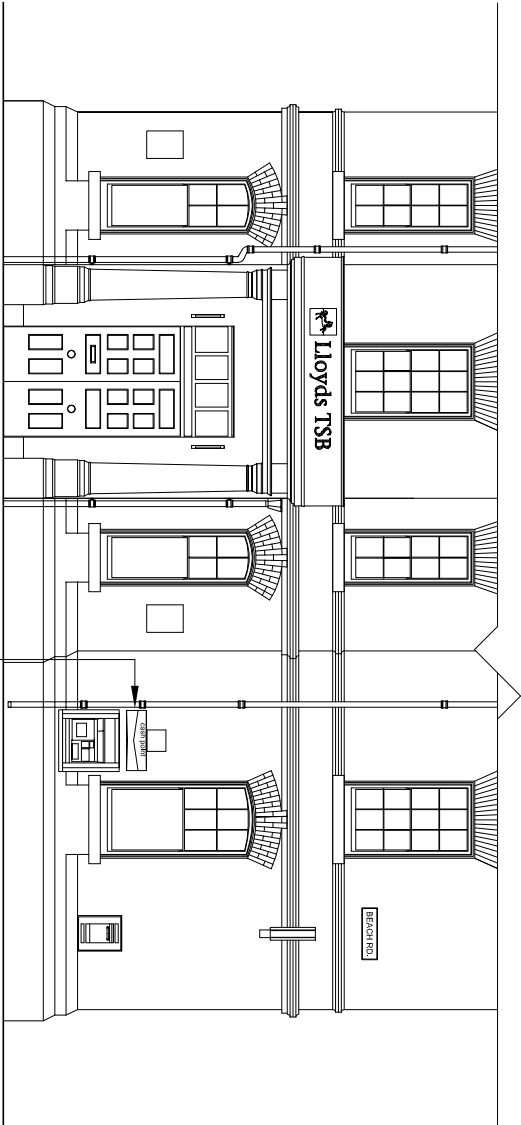

EXISTING FRONT ELEVATION

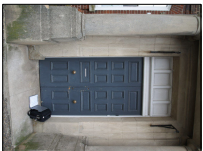



PHOTOS OF FRONT ELEVATION

Replace external single sided
ATM label above ATM
Component Number 70 2284.




PROPOSED SIDE ELEVATION

Fixed Frame Hinged Lightbox
Window Merchandising unit
Component Number 60 2203
to replace any other marketing
unit on window display.

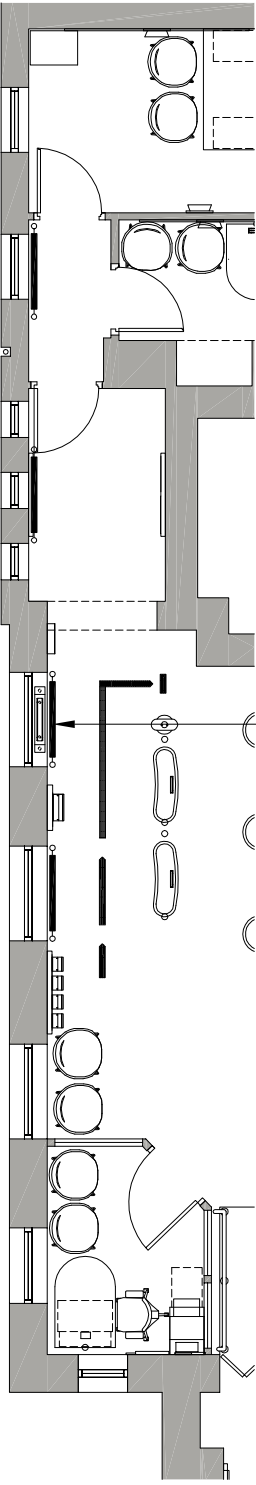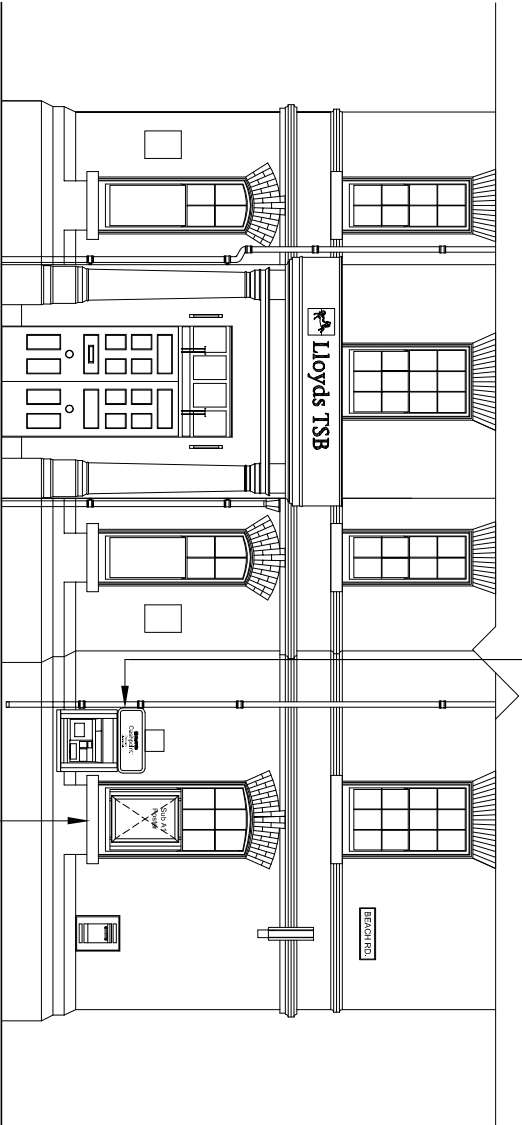

PROPOSED FRONT ELEVATION

Fixed Frame Hinged Lightbox
Window Merchandising unit
Component Number 60 2203
to replace any other marketing
unit on window display.

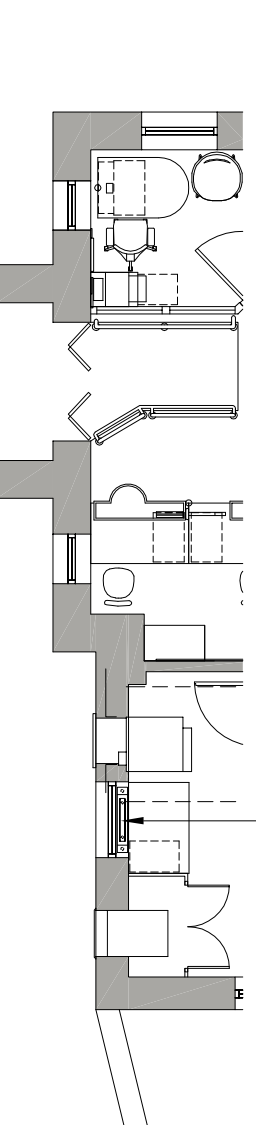

PART OF PROPOSED PLAN

PART OF PROPOSED PLAN

EXISTING AND PROPOSED

REV	DATE	INIT	REVISIONS

ISG		012227 792000		www.isgcentral.com			
MAIN CONTRACTOR		CONTRACT		JOB #		DRAWN BY	
PER CONTRACT		-/-		11		DRM / EM	
SCALE		SITE		DESIGN OBJECTIVE		DRAWING NUMBER	
1:100 @ A3		Littlehampton		Bath House Construction Medium Bath Windows, Bath, etc. See 01227 792000. See 01227 792000		1000_Littlehampton_P-02	
DRAWING STATUS		DRAWING NUMBER		DRAWING NUMBER		DRAWING NUMBER	
PLANNING		1000_Littlehampton_P-02		1000_Littlehampton_P-02		1000_Littlehampton_P-02	
REVISION		REVISION		REVISION		REVISION	
-		-		-		-	