

 


Do not scale from this drawing. Work to figured dimensions only. All dimensions to be taken from the centre of the building unless otherwise stated. The drawings are to be used for planning purposes only and are not to be used for construction purposes. The drawings are the property of Hargreaves Construction Company Ltd. and all relevant consultants drawings and documentation where applicable. Please report any discrepancy on this drawing to Hargreaves Construction Company Ltd. for clarification. Copyright Hargreaves Construction Company Ltd.


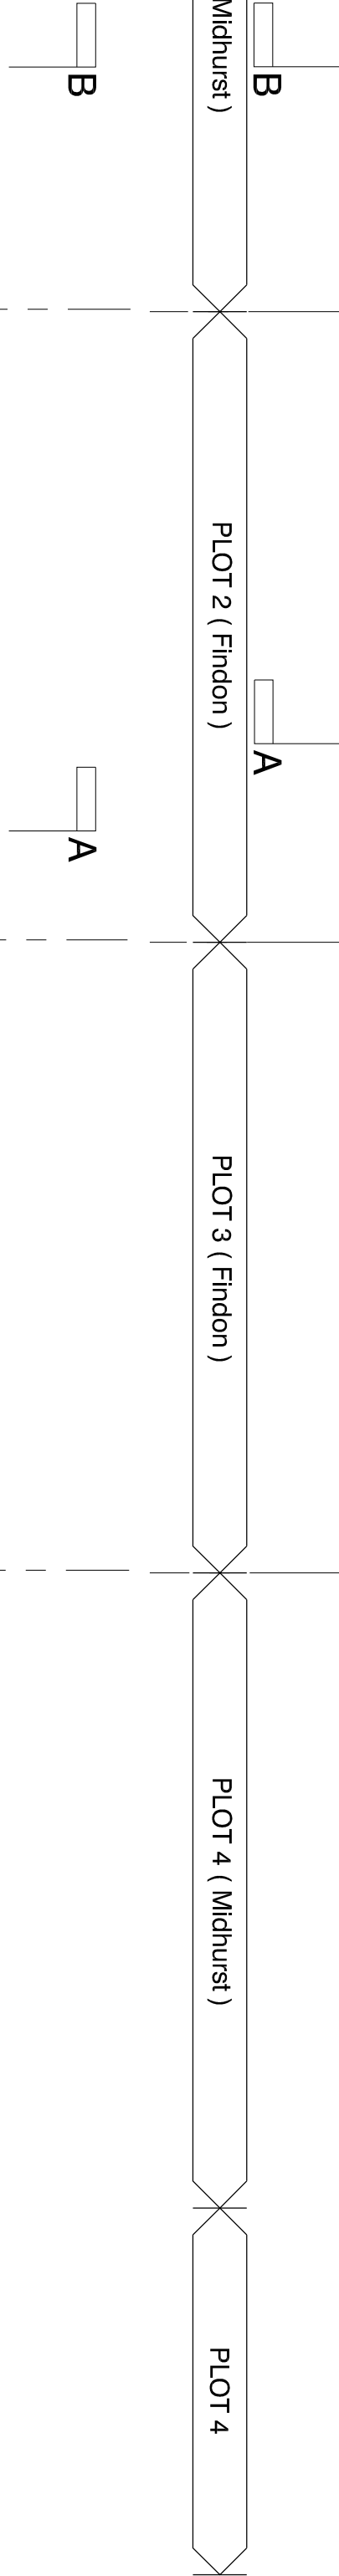


FIRST FLOOR PLAN
Scale: 1:50

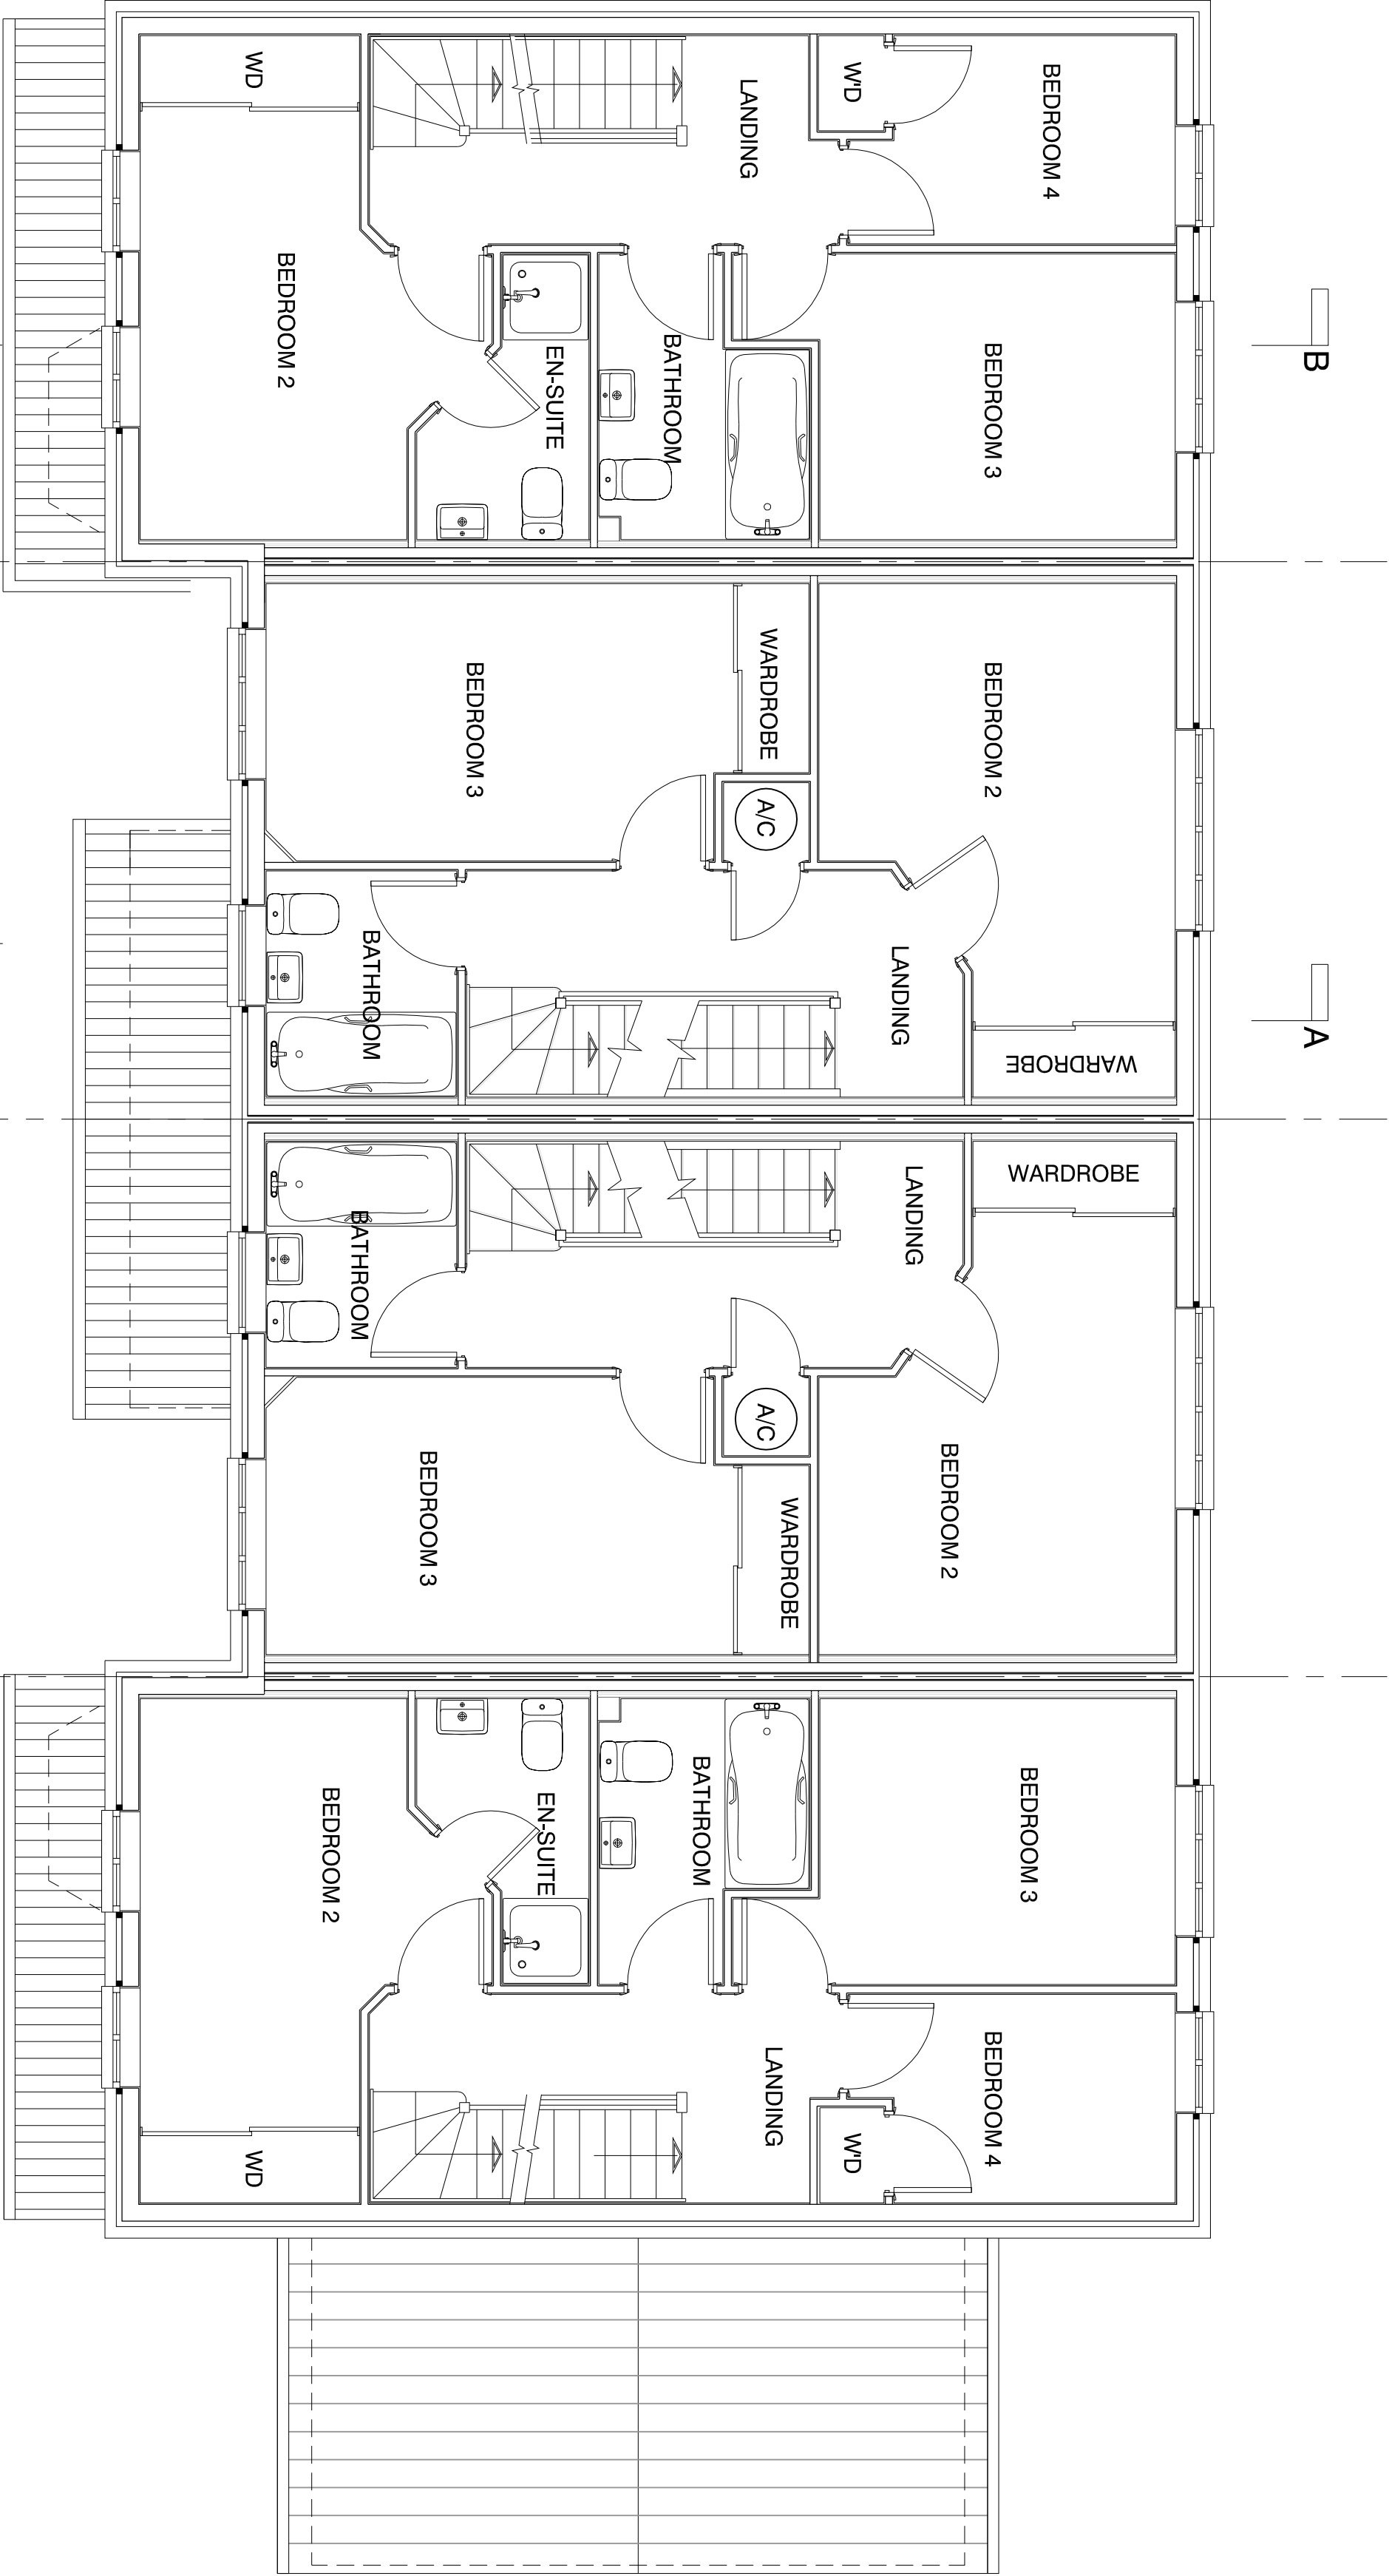

B A

GROUND FLOOR PLAN
Scale: 1:50

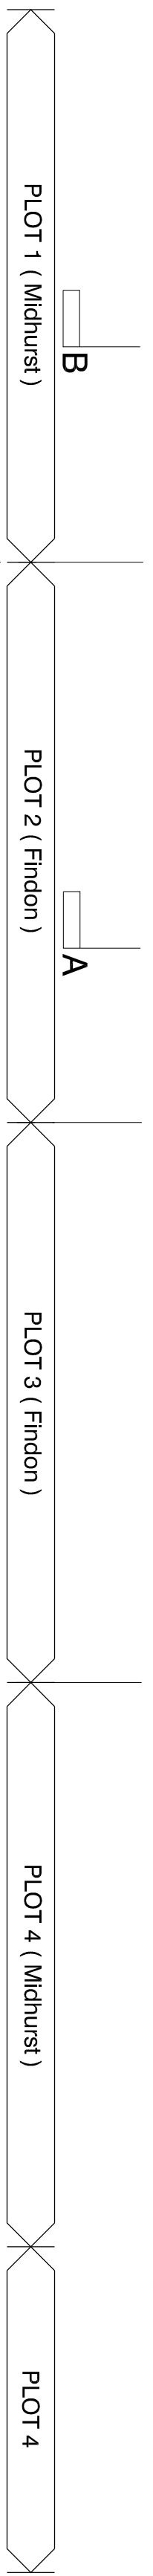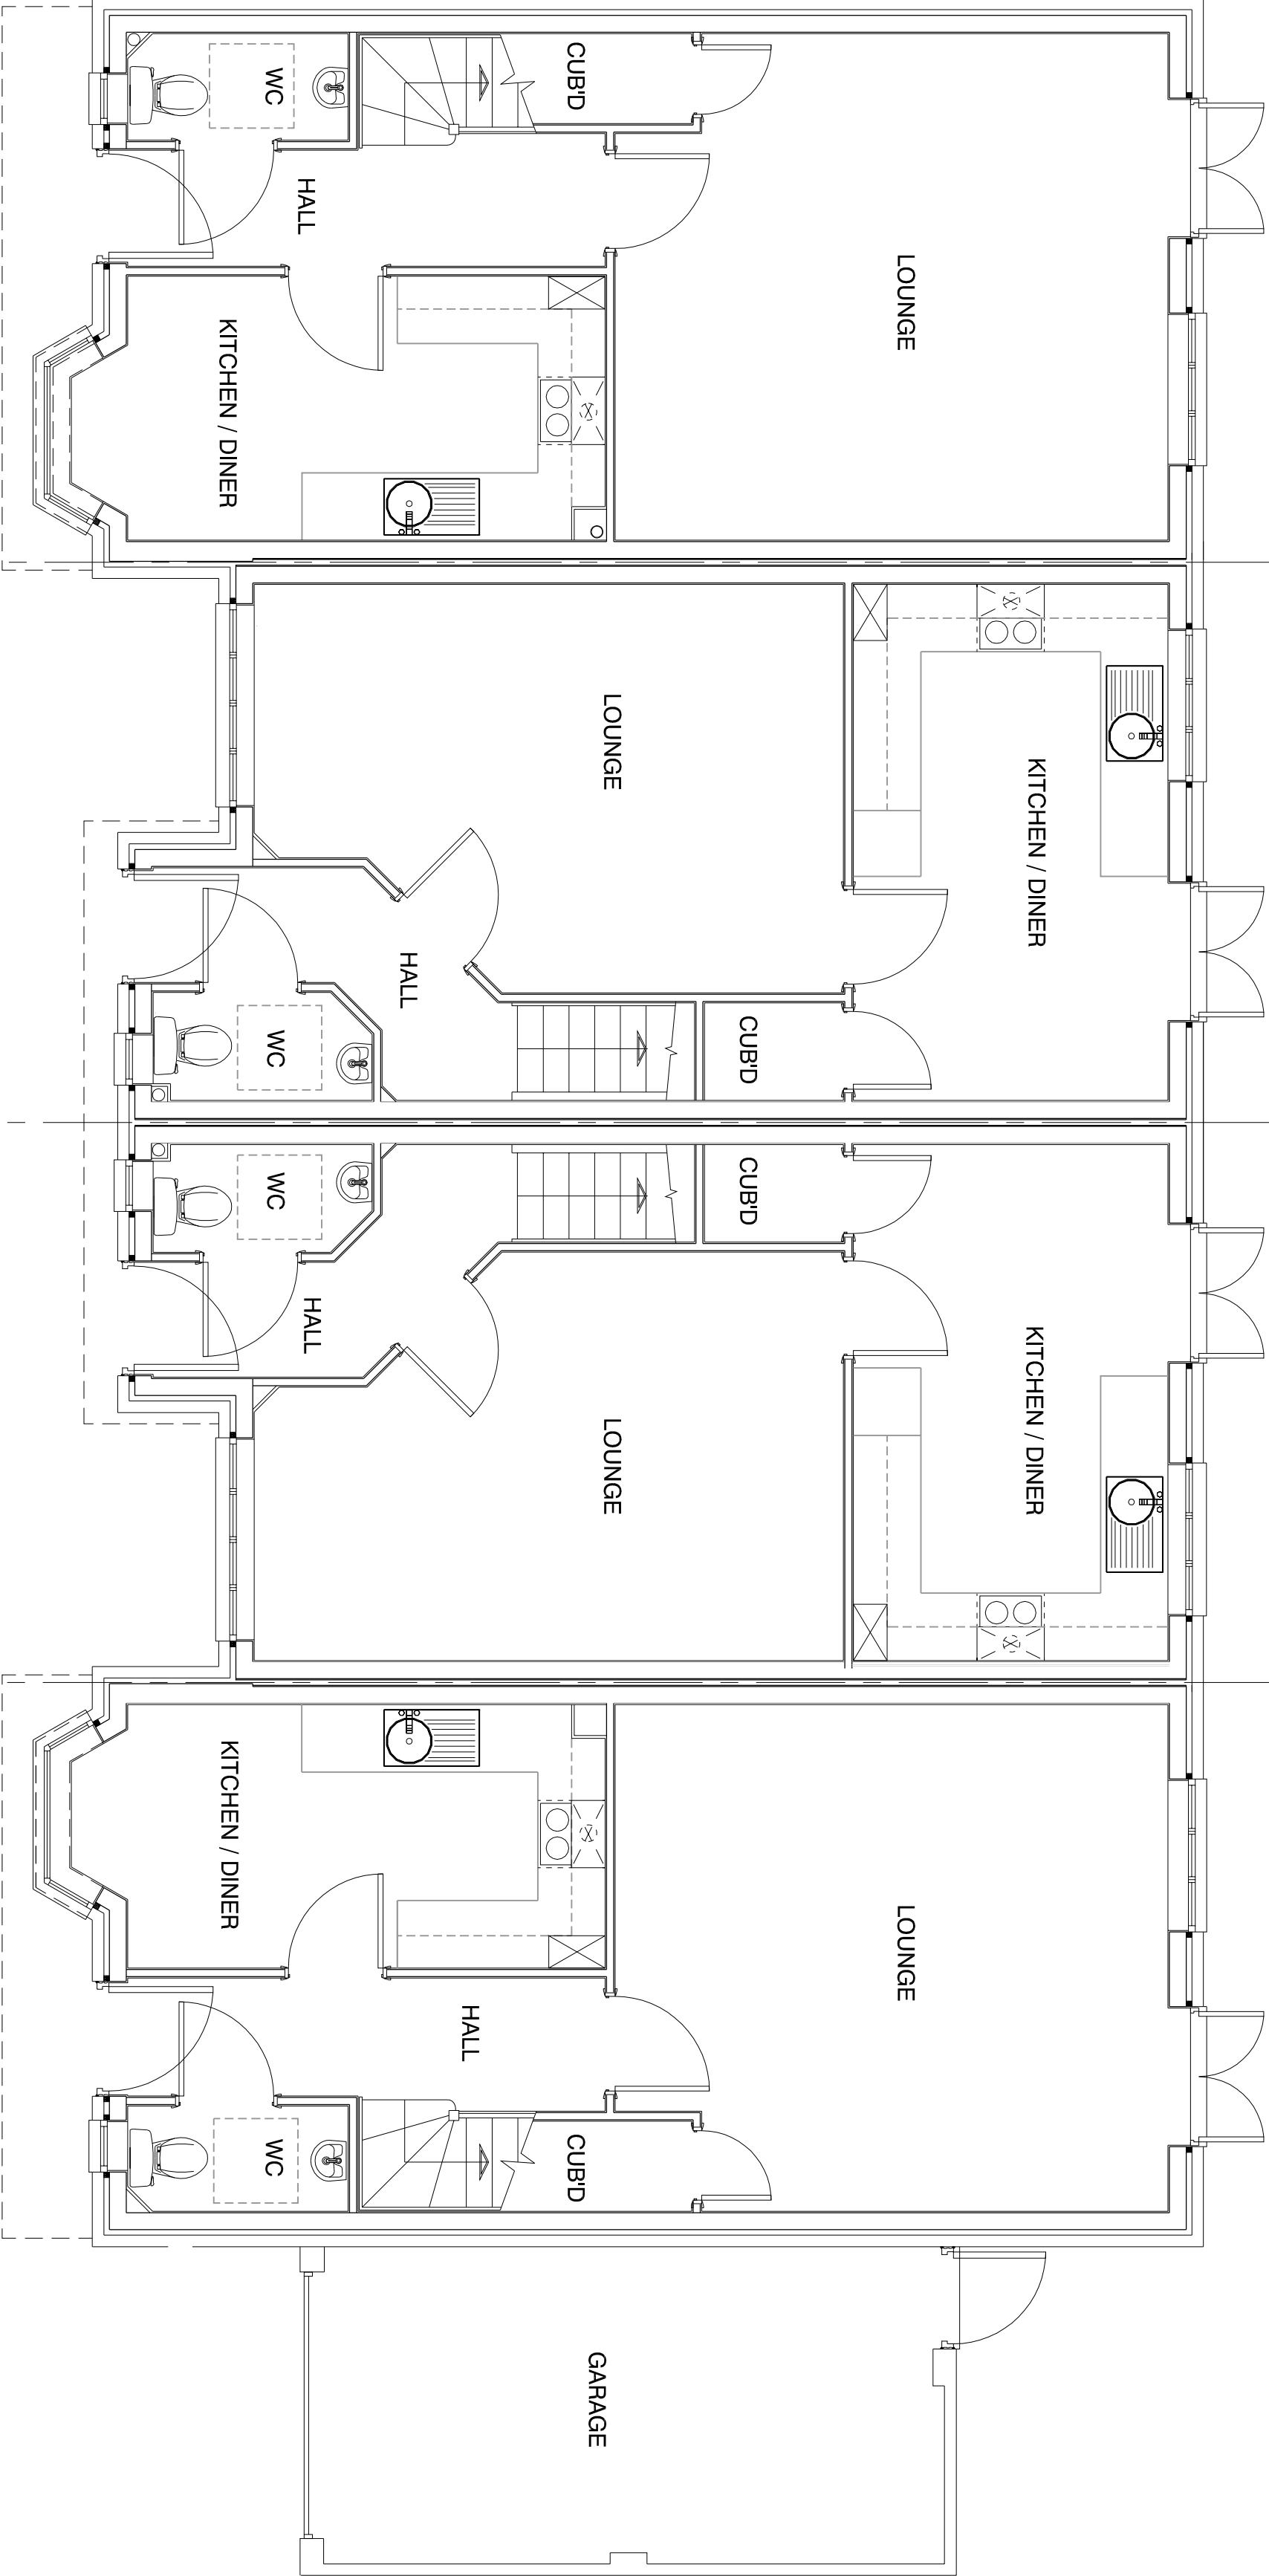

D	Planning amend Plot 4 garage move	16.03.15
C	Plots renumbered to planning (1-4)	
B	Issue to consultants	25.11.14
A	Minor Amendments: RRA	10.10.14
	Minor Amendments: RRA	09.09.14
REV	DESCRIPTION	DATE
REVISION		

1-6 Willowbank Cottages
The Poplars (Former HRI Site)
Worthing Road , Littlehampton
West Sussex, BN17 6AZ
PLOTS 1 TO 4
Ground & First Floor Plans

Plot No.	023 001	Drawing No.	200	Rev.	D
Scale	1:50	@ A1	SMM	17.03.15	

Rudington House, Worthing Road, Rudington, West Sussex, BN16 3PS
Tel No: (01903) 777777 Fax No: (01903) 777700