



Do not scale from this drawing. Work to figured dimensions only. All dimensions to be confirmed on site. This drawing is to be read in conjunction with other drawings on this sheet and all dimensions shall be taken from the centre of the wall unless otherwise stated. In the event of any discrepancy on this drawing to Hargreaves Construction Company Ltd for clarification. Copyright Hargreaves Construction Company Ltd.

 


ROOF PLAN

Scale: 1:50

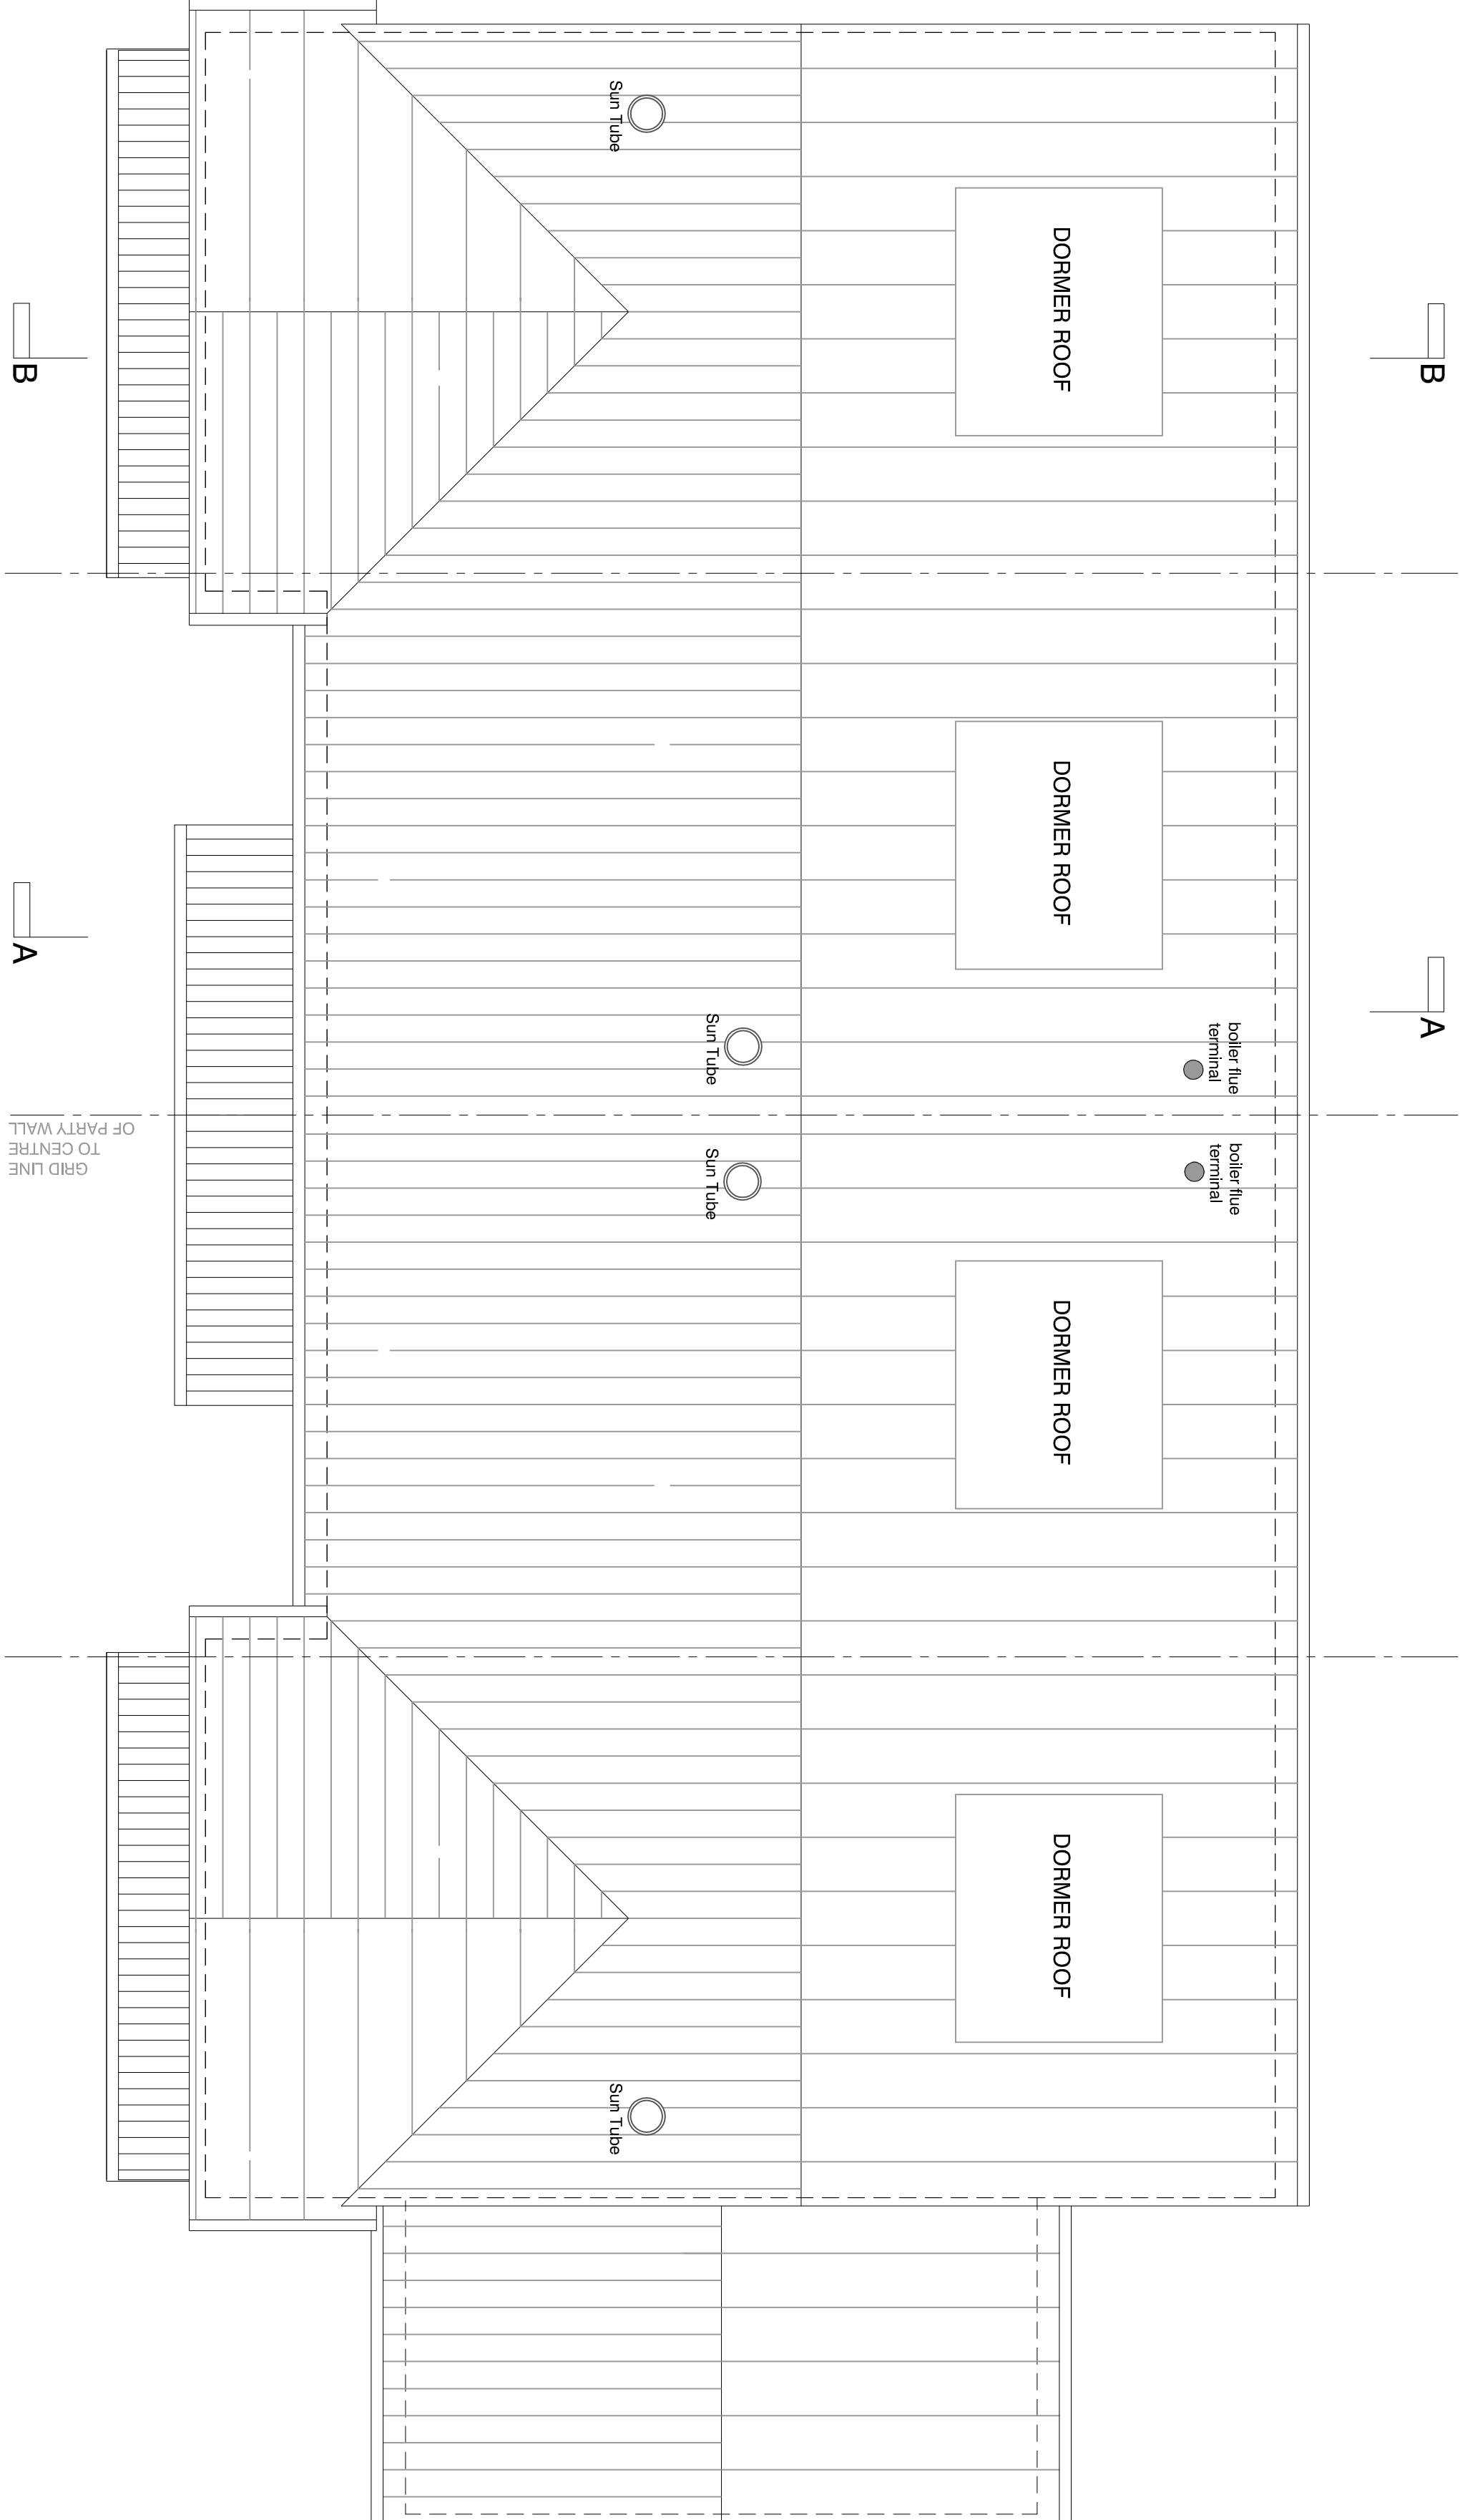

SECOND FLOOR PLAN

Scale: 1:50

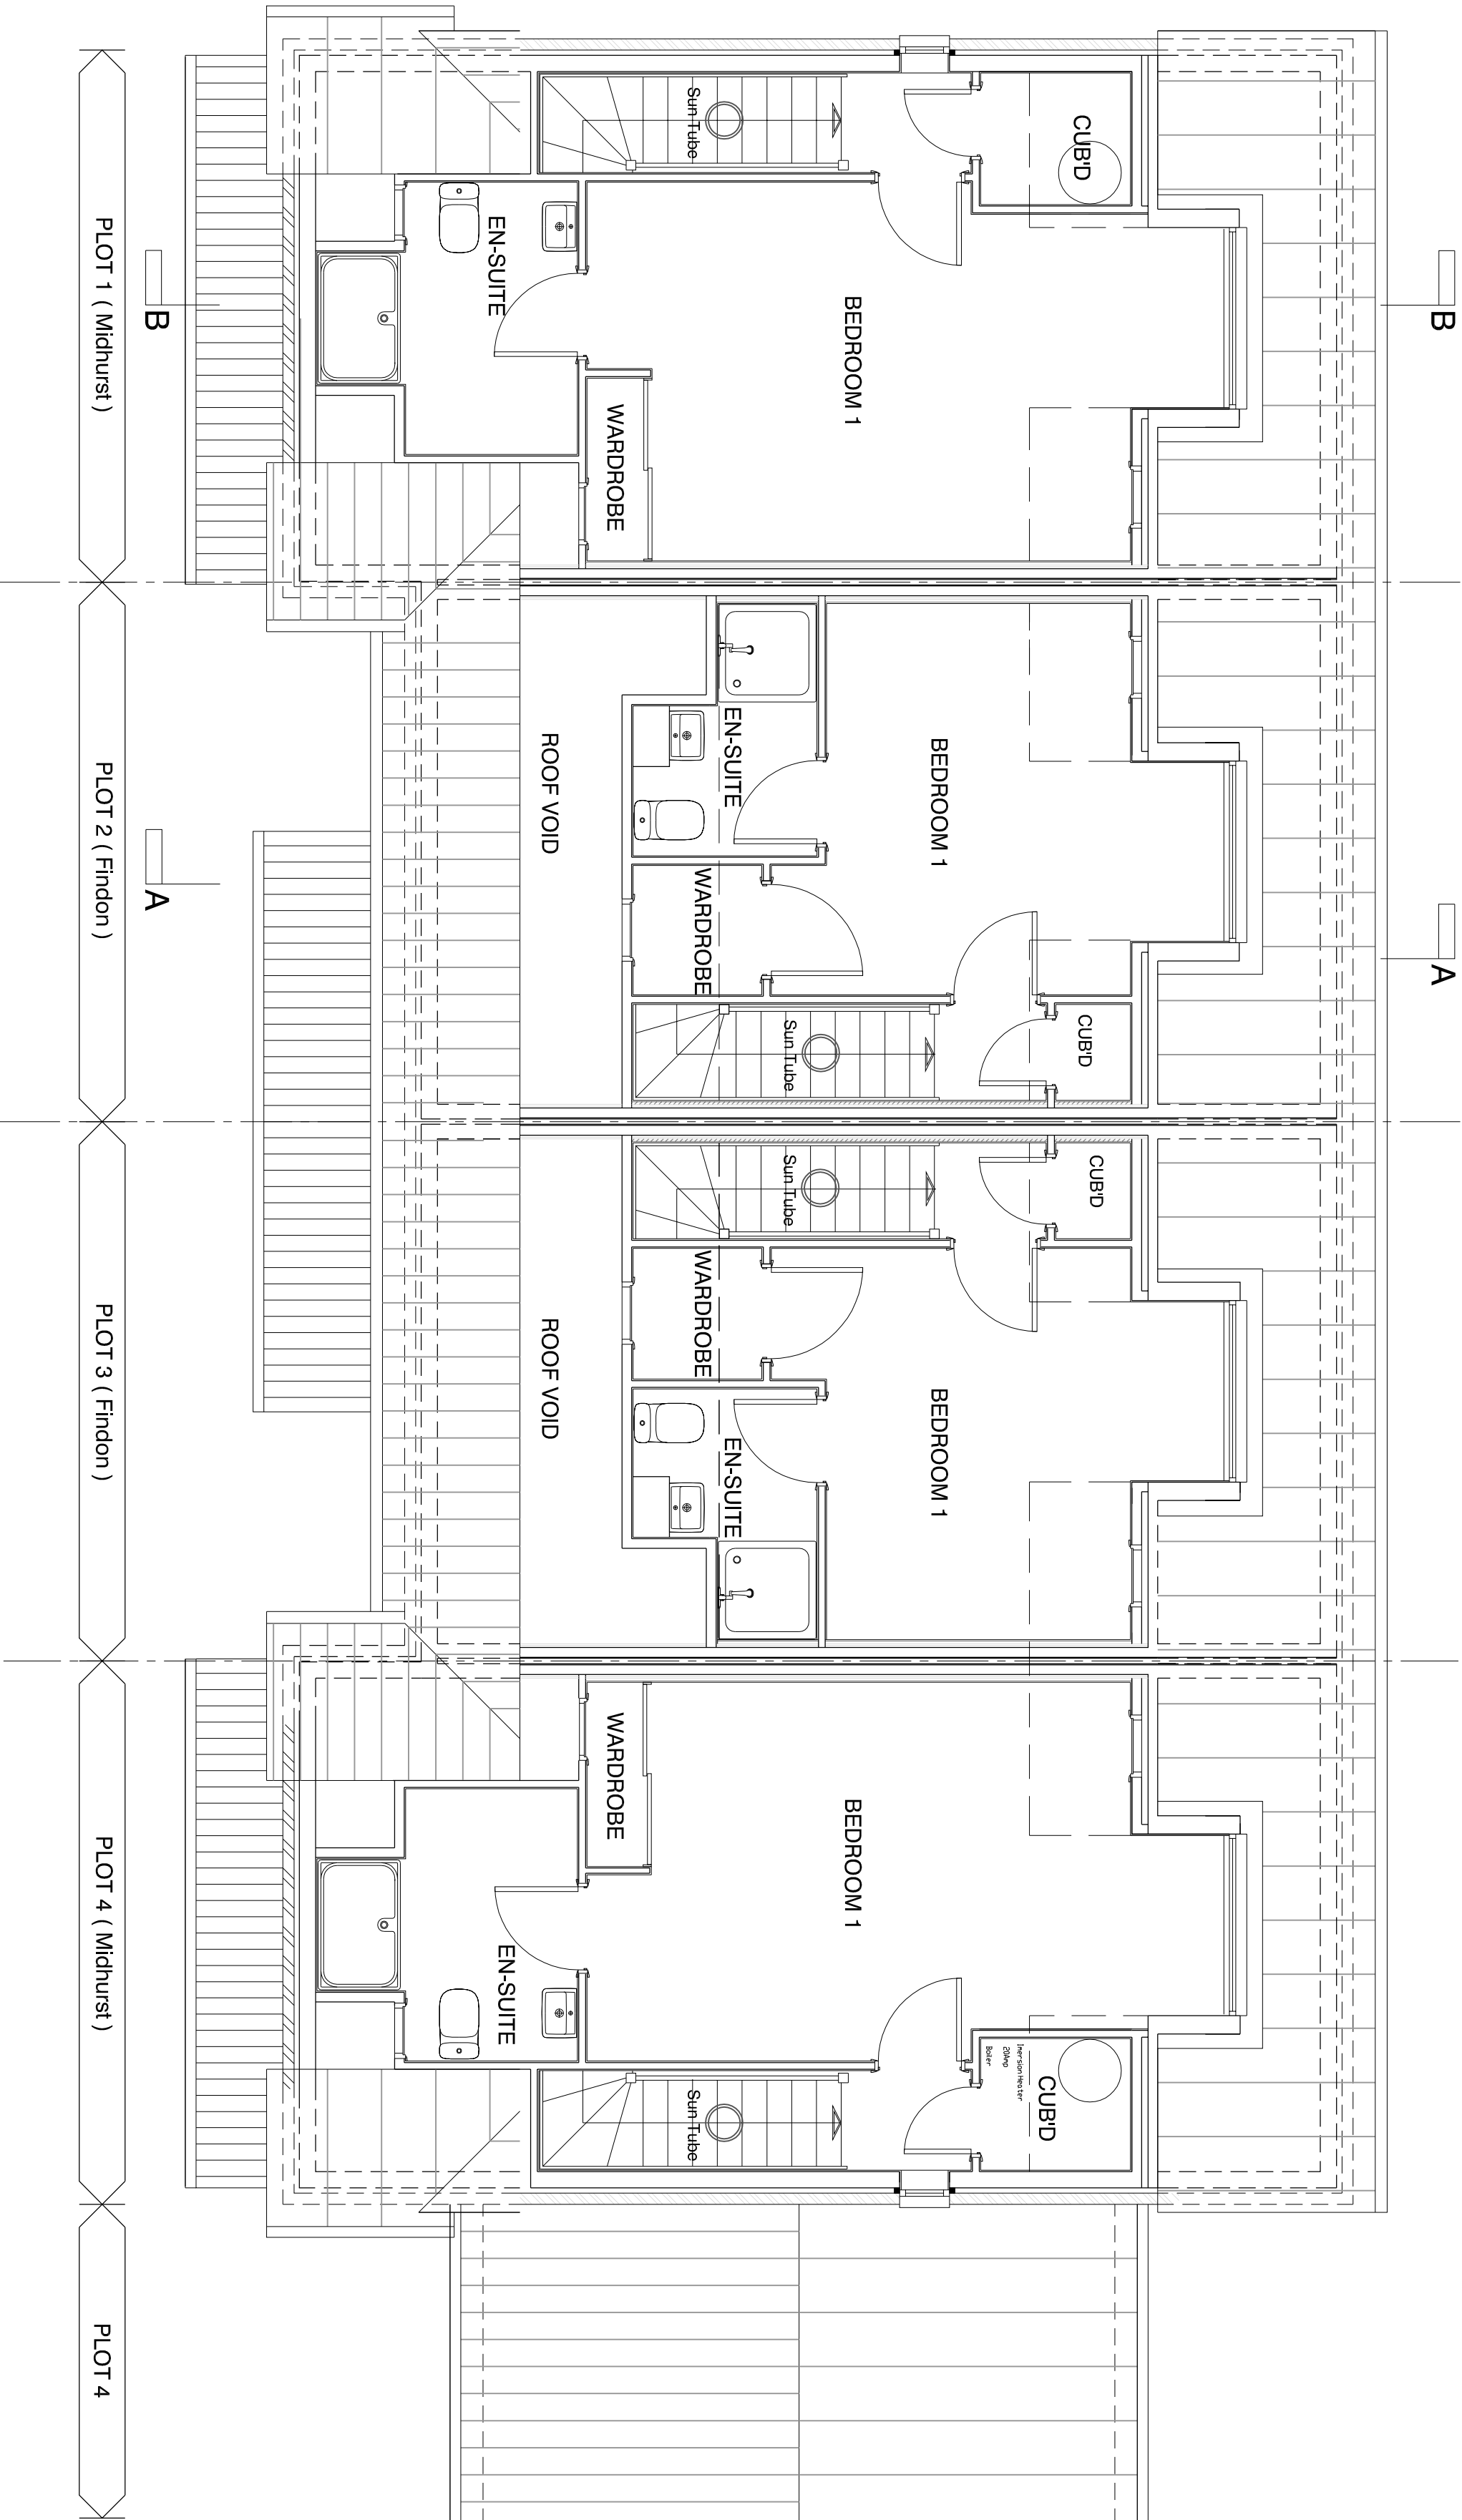

D	Planning amend Plot 4 garage move	16.03.15
	Plots renumbered to planning (1-4)	
C	Issue to consultants	25.11.14
B	Minor Amendments. RPA	10.10.14
A	Minor Amendments. RPA	09.09.14
REV	DESCRIPTION	DATE
REVISION		

1-6 Willowbank Cottages
The Poplars (Former HRI Site)
Worthing Road , Littlehampton
West Sussex, BN17 6AZ
PLOTS 1 TO 4
Second Floor & Roof Plans

job no.	drawing no.	rev.
023 001	201	D
SCALE	1:50 @ A1	DATE
	SMM	17.03.15

**Hargreaves**

Rushington House, Worthing Road, Rushington, West Sussex, BN16 3PS
Tel No: (01903) 777777 Fax No: (01903) 777700