



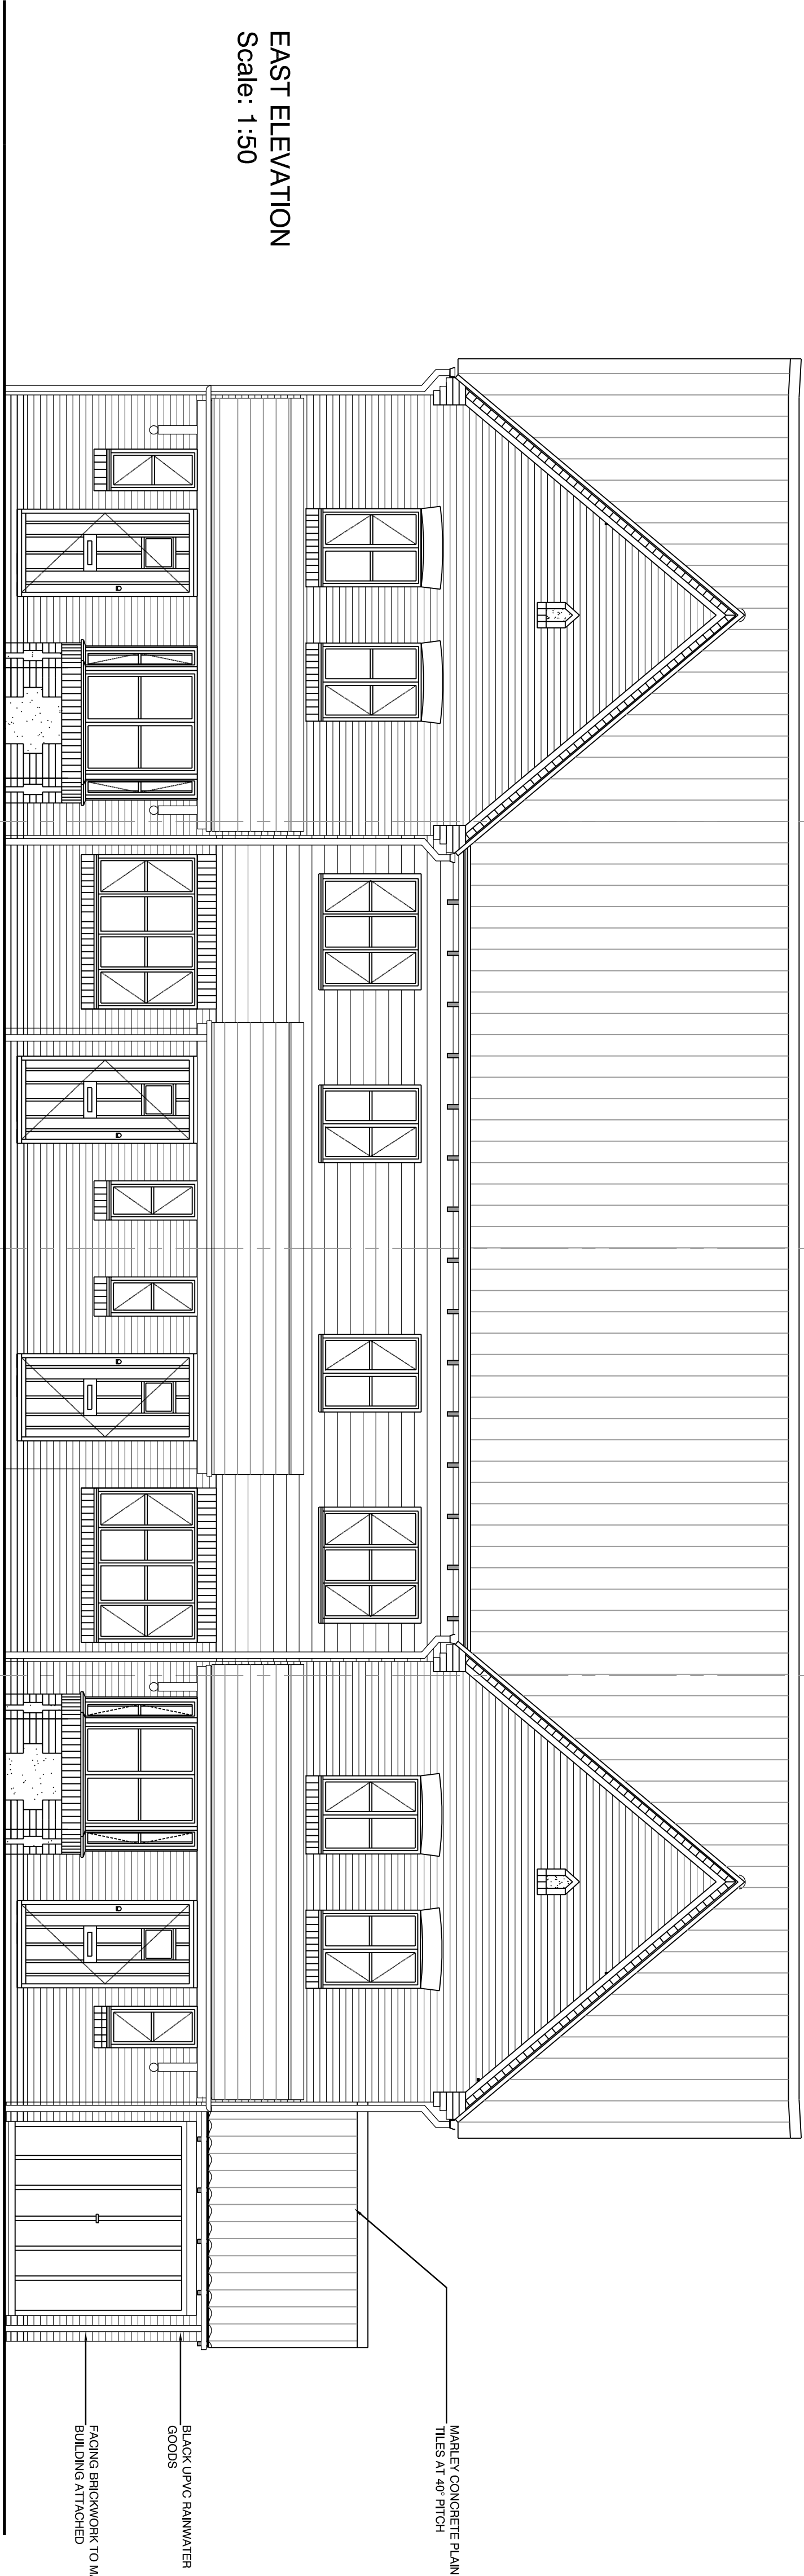


EAST ELEVATION
Scale: 1:50

PLOT 1 - MIDHURST PLOT 2 - FINDON PLOT 3 - FINDON PLOT 4 - MIDHURST PLOT 4

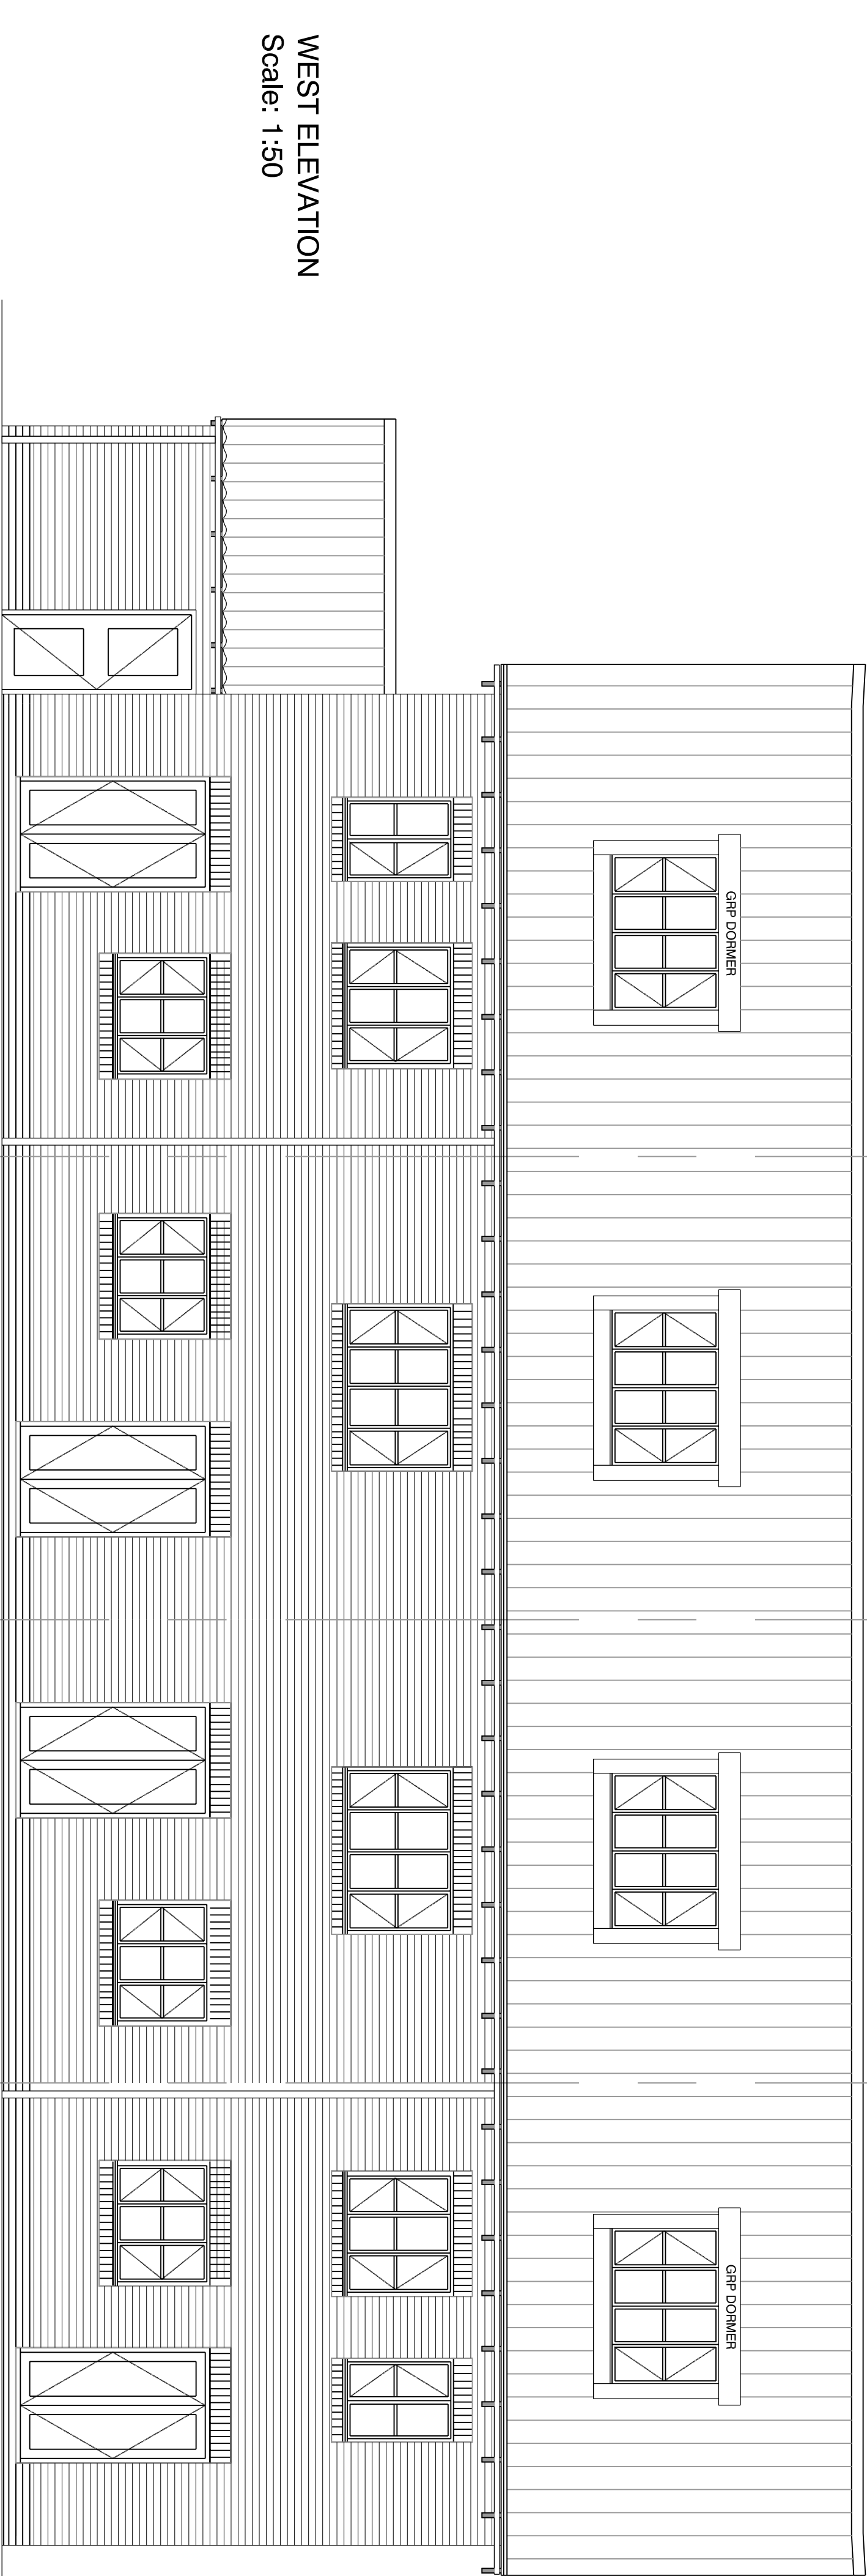

WEST ELEVATION
Scale: 1:50

PLOT 4 PLOT 4 - MIDHURST PLOT 3 - FINDON PLOT 2 - FINDON PLOT 1 - MIDHURST

 

C	Garage moved re planning amend	16/03/15
B	Minor Amendments. RRA	25.11.14
A	Minor Amendments. RRA	09.09.14
REV	DESCRIPTION	DATE
REVISION		

1-6 Willowbank Cottages
The Poplars (Former HRI Site)
Worthing Road , Littlehampton
West Sussex. BN17 6AZ
EAST AND WEST ELEVATIONS
PLOTS 1-4

job no.	drawing no.	rev.
023 001	300	C
scale	1:50 @ A1	sheet
	SMM	17.03.15

Rushington House, Worthing Road, Rushington, West Sussex, BN16 3PS
Tel No: (01903) 777777 Fax No: (01903) 777700