

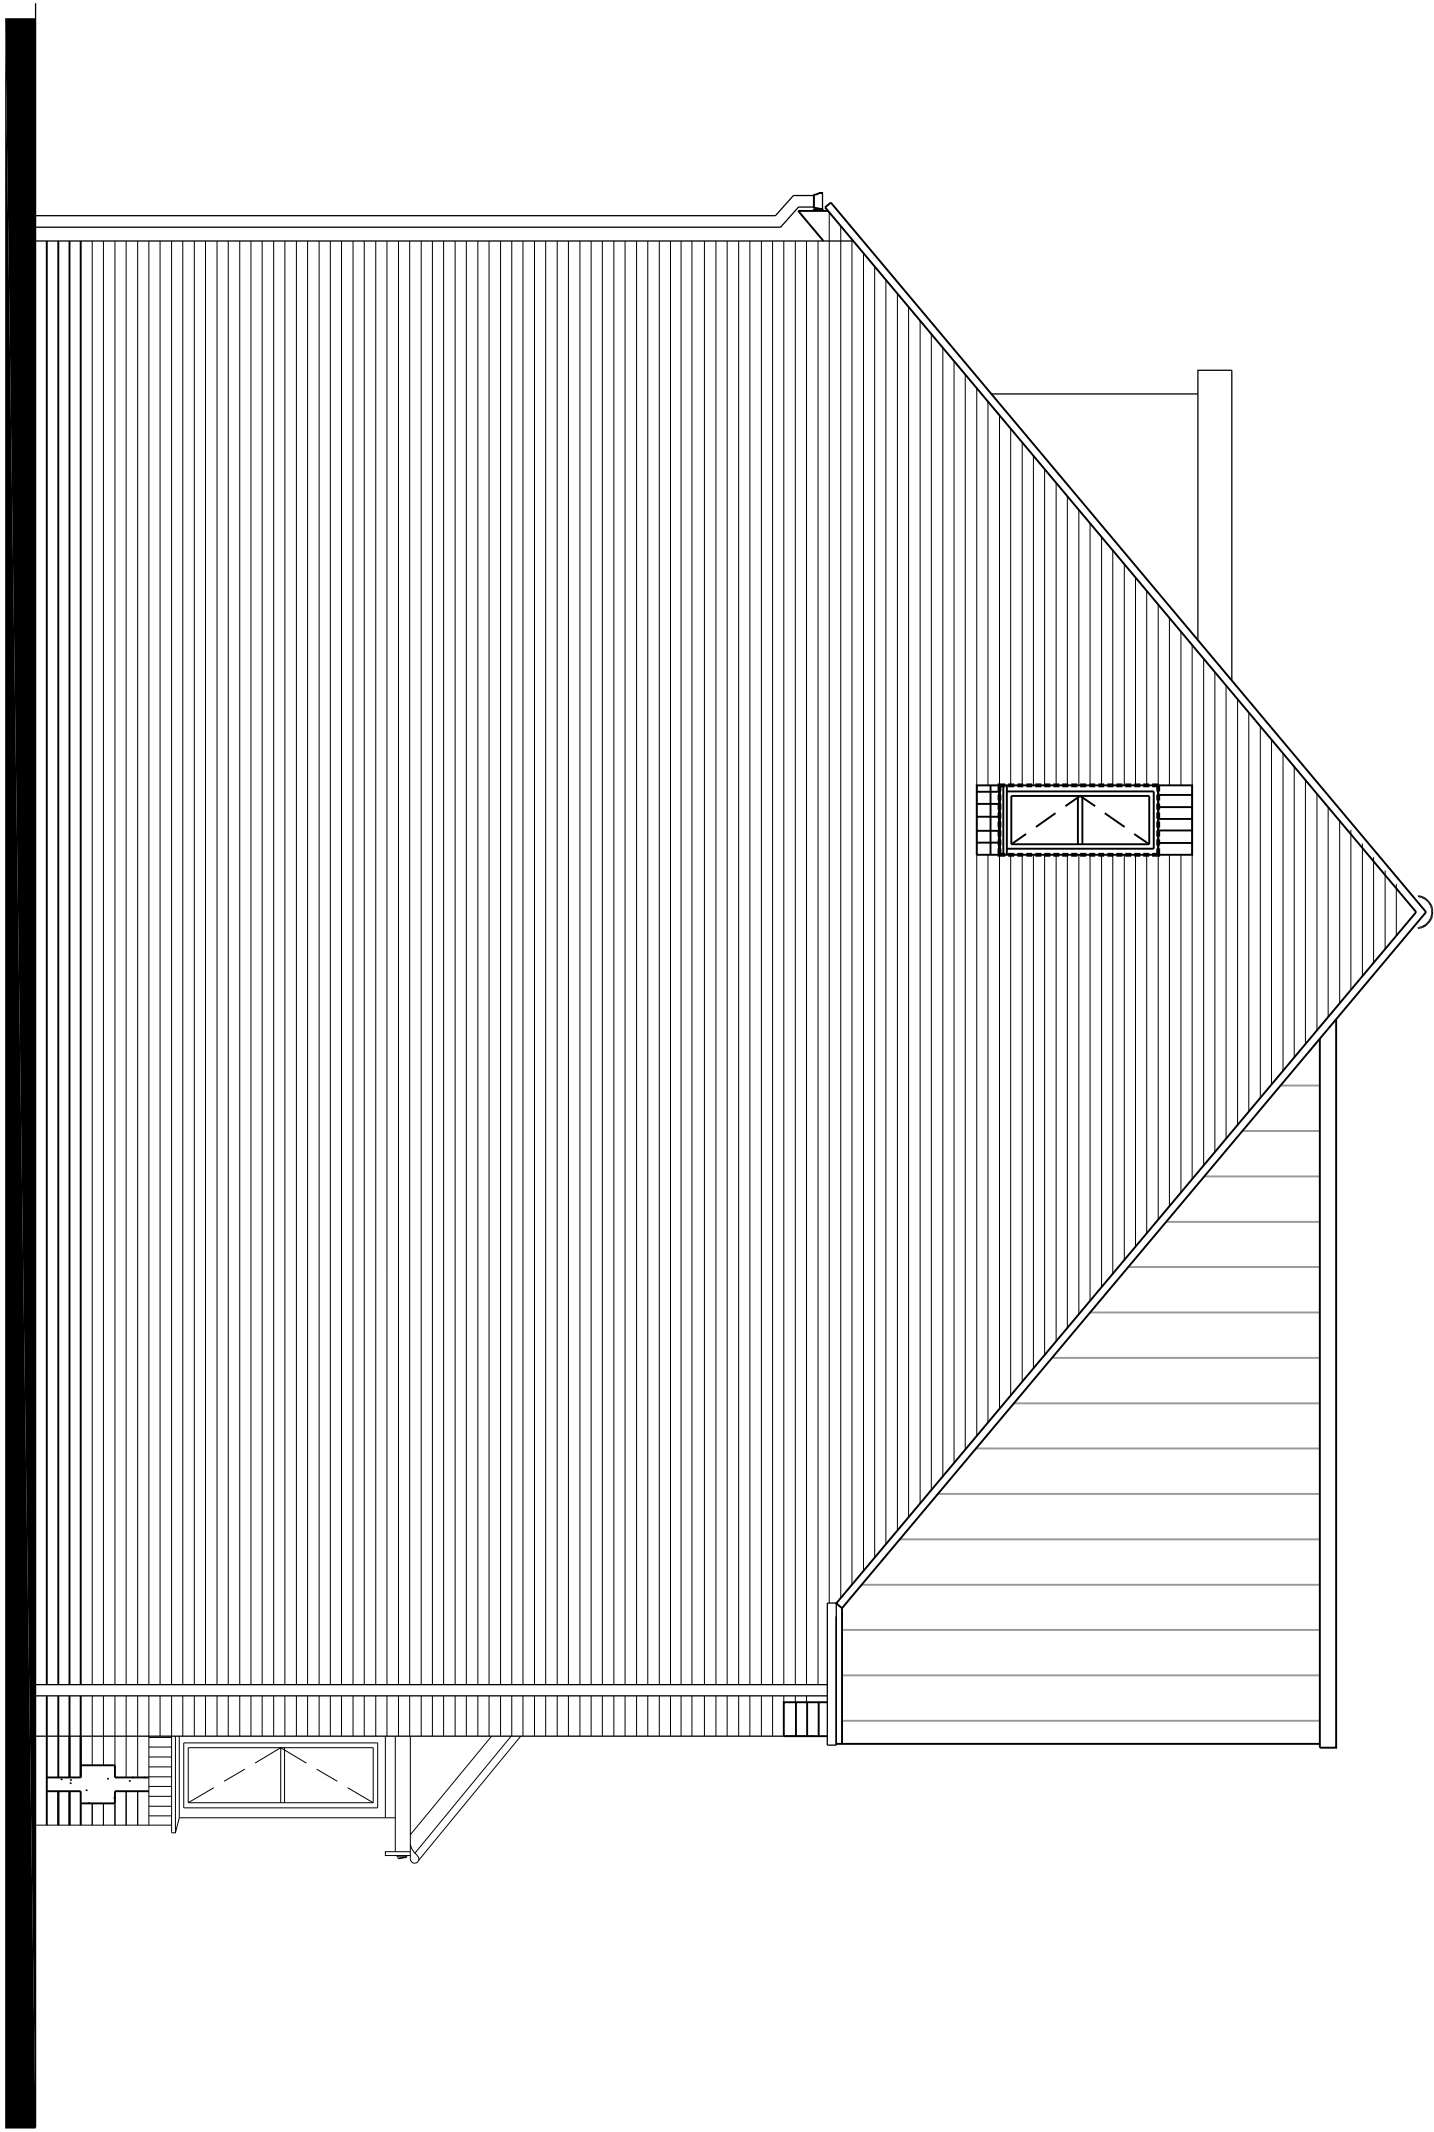


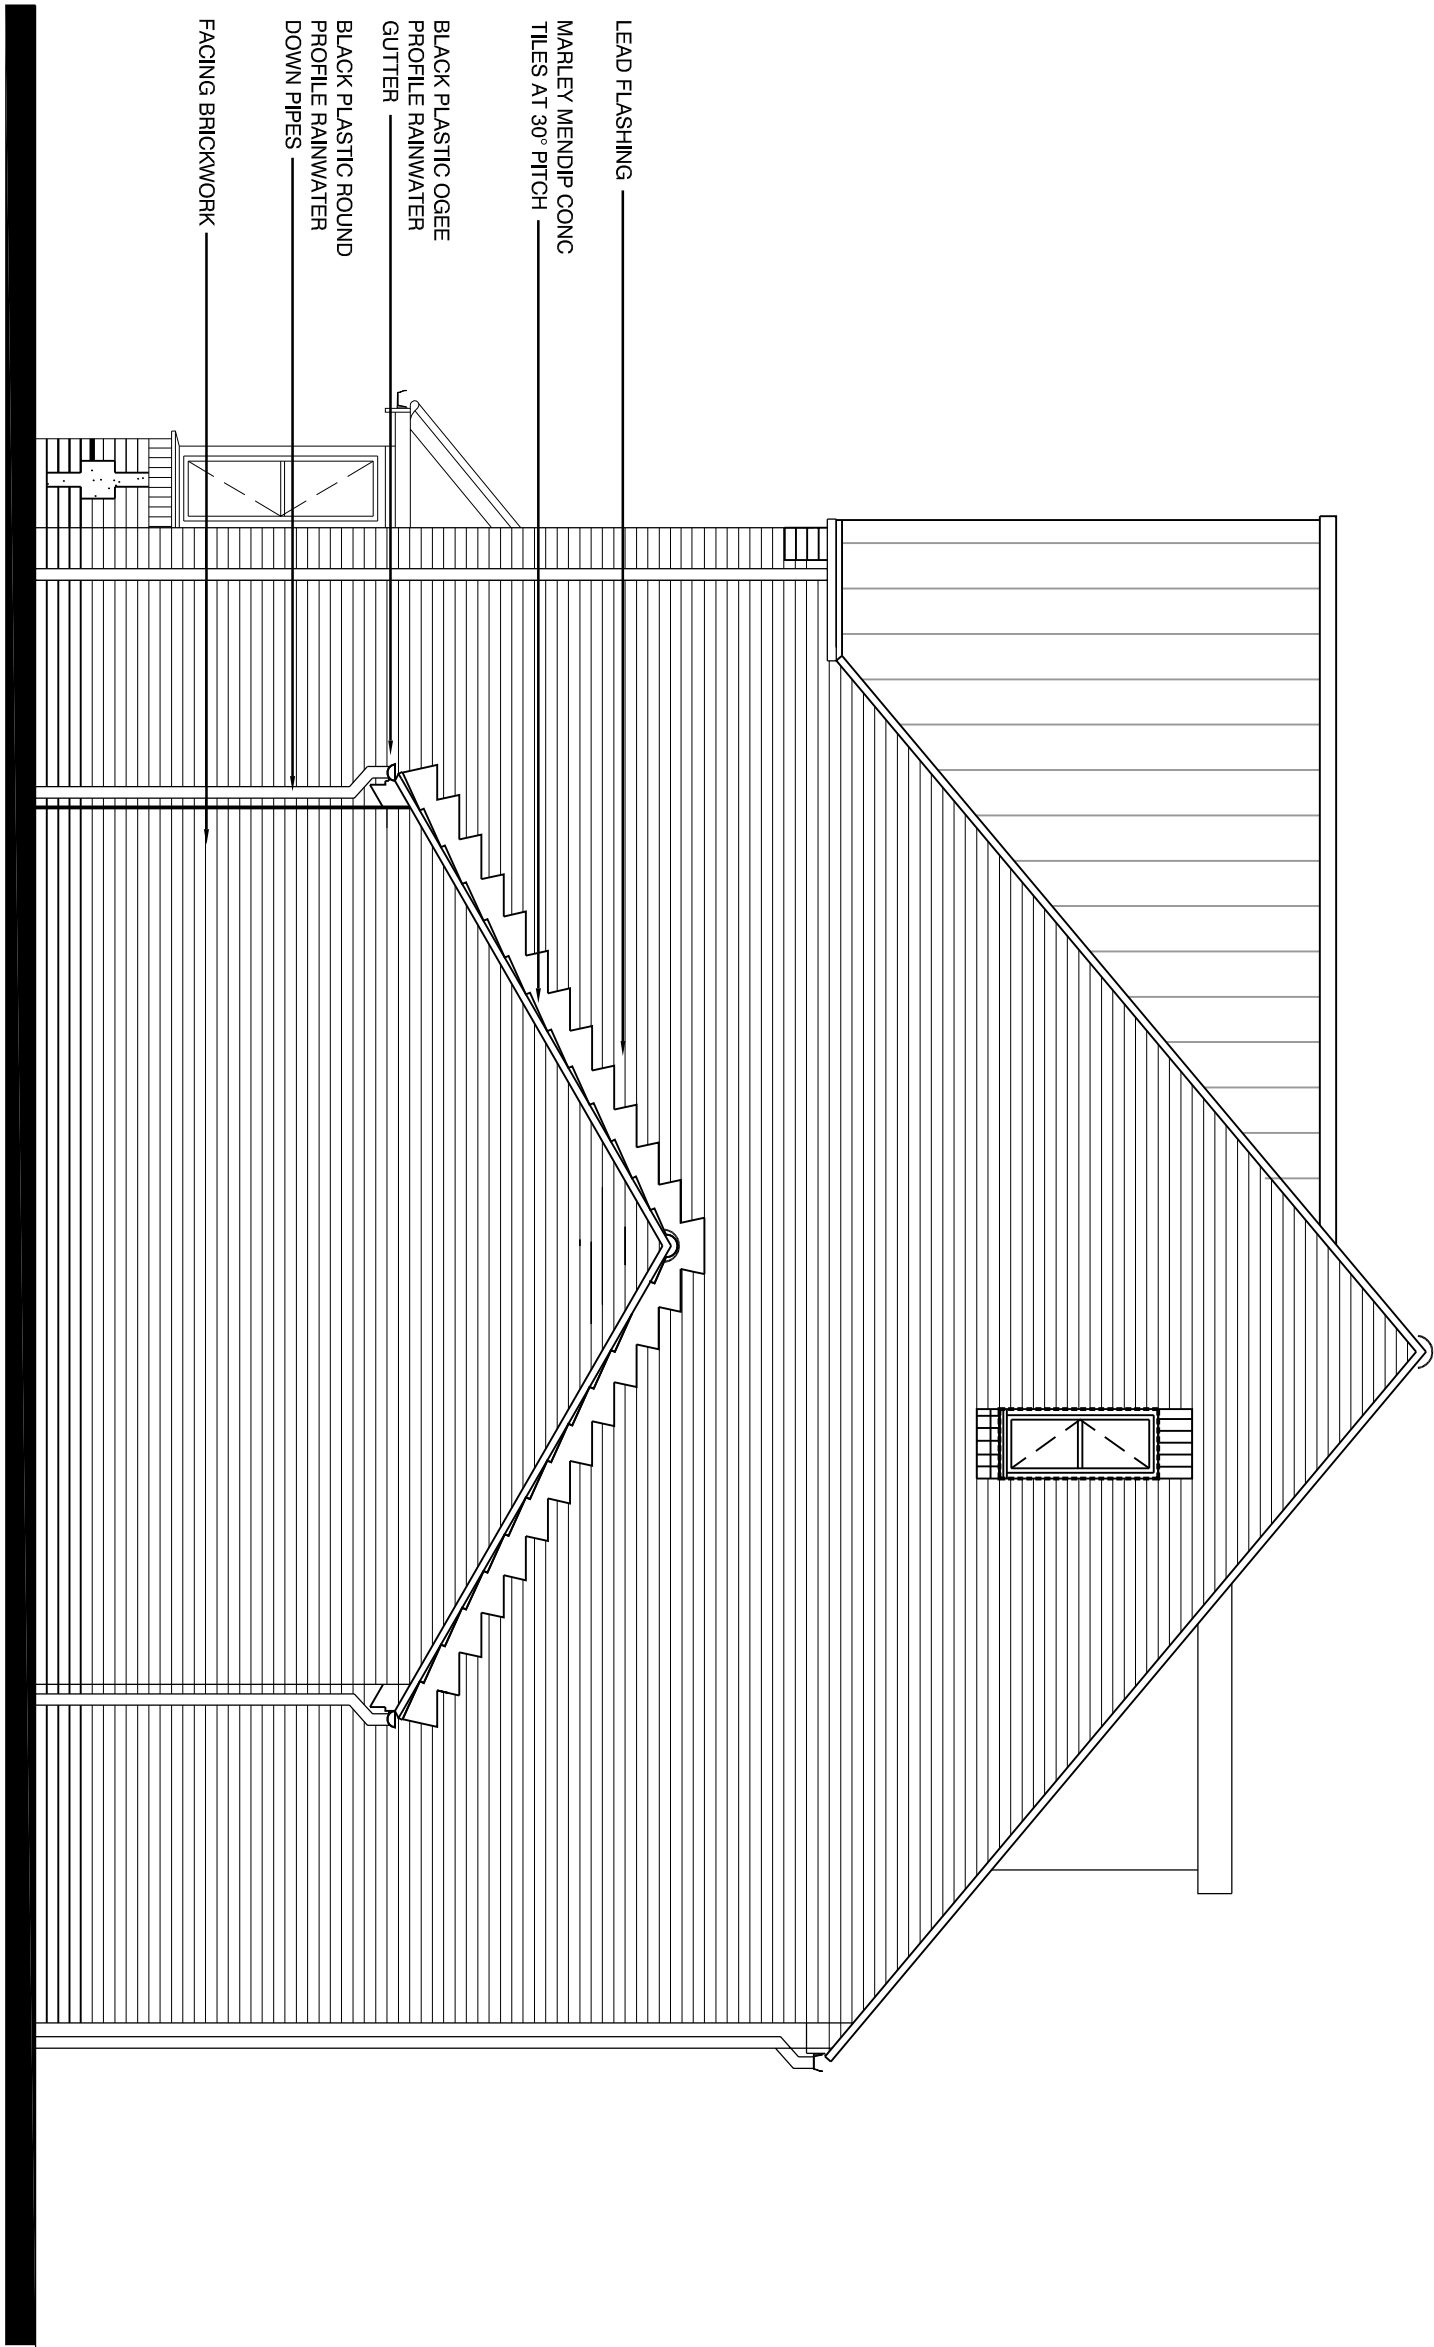

SOUTH ELEVATION
Scale: 1:50

 

NORTH ELEVATION
Scale: 1:50

C	Garage moved re planning amend	16/03/15
B	Minor Amendments. RPA	25.11.14
A	Minor Amendments. RPA	09.09.14
REV	DESCRIPTION	DATE
REVISION		

1-6 Willowbank Cottages
The Poplars (Former HRI Site)
Worthing Road , Littlehampton
West Sussex, BN17 6AZ

PLOTS 1 & 4 END ELEVATIONS

Job no.	Drawing no.	Rev.
023 001	301	C
Scale	Drawn	Issue
1:50 @ A1	SMW	17.03.15



Rushington House, Worthing Road, Rushington, West Sussex, BN16 3PS
Tel No: (01903) 777777 Fax No: (01903) 777700