



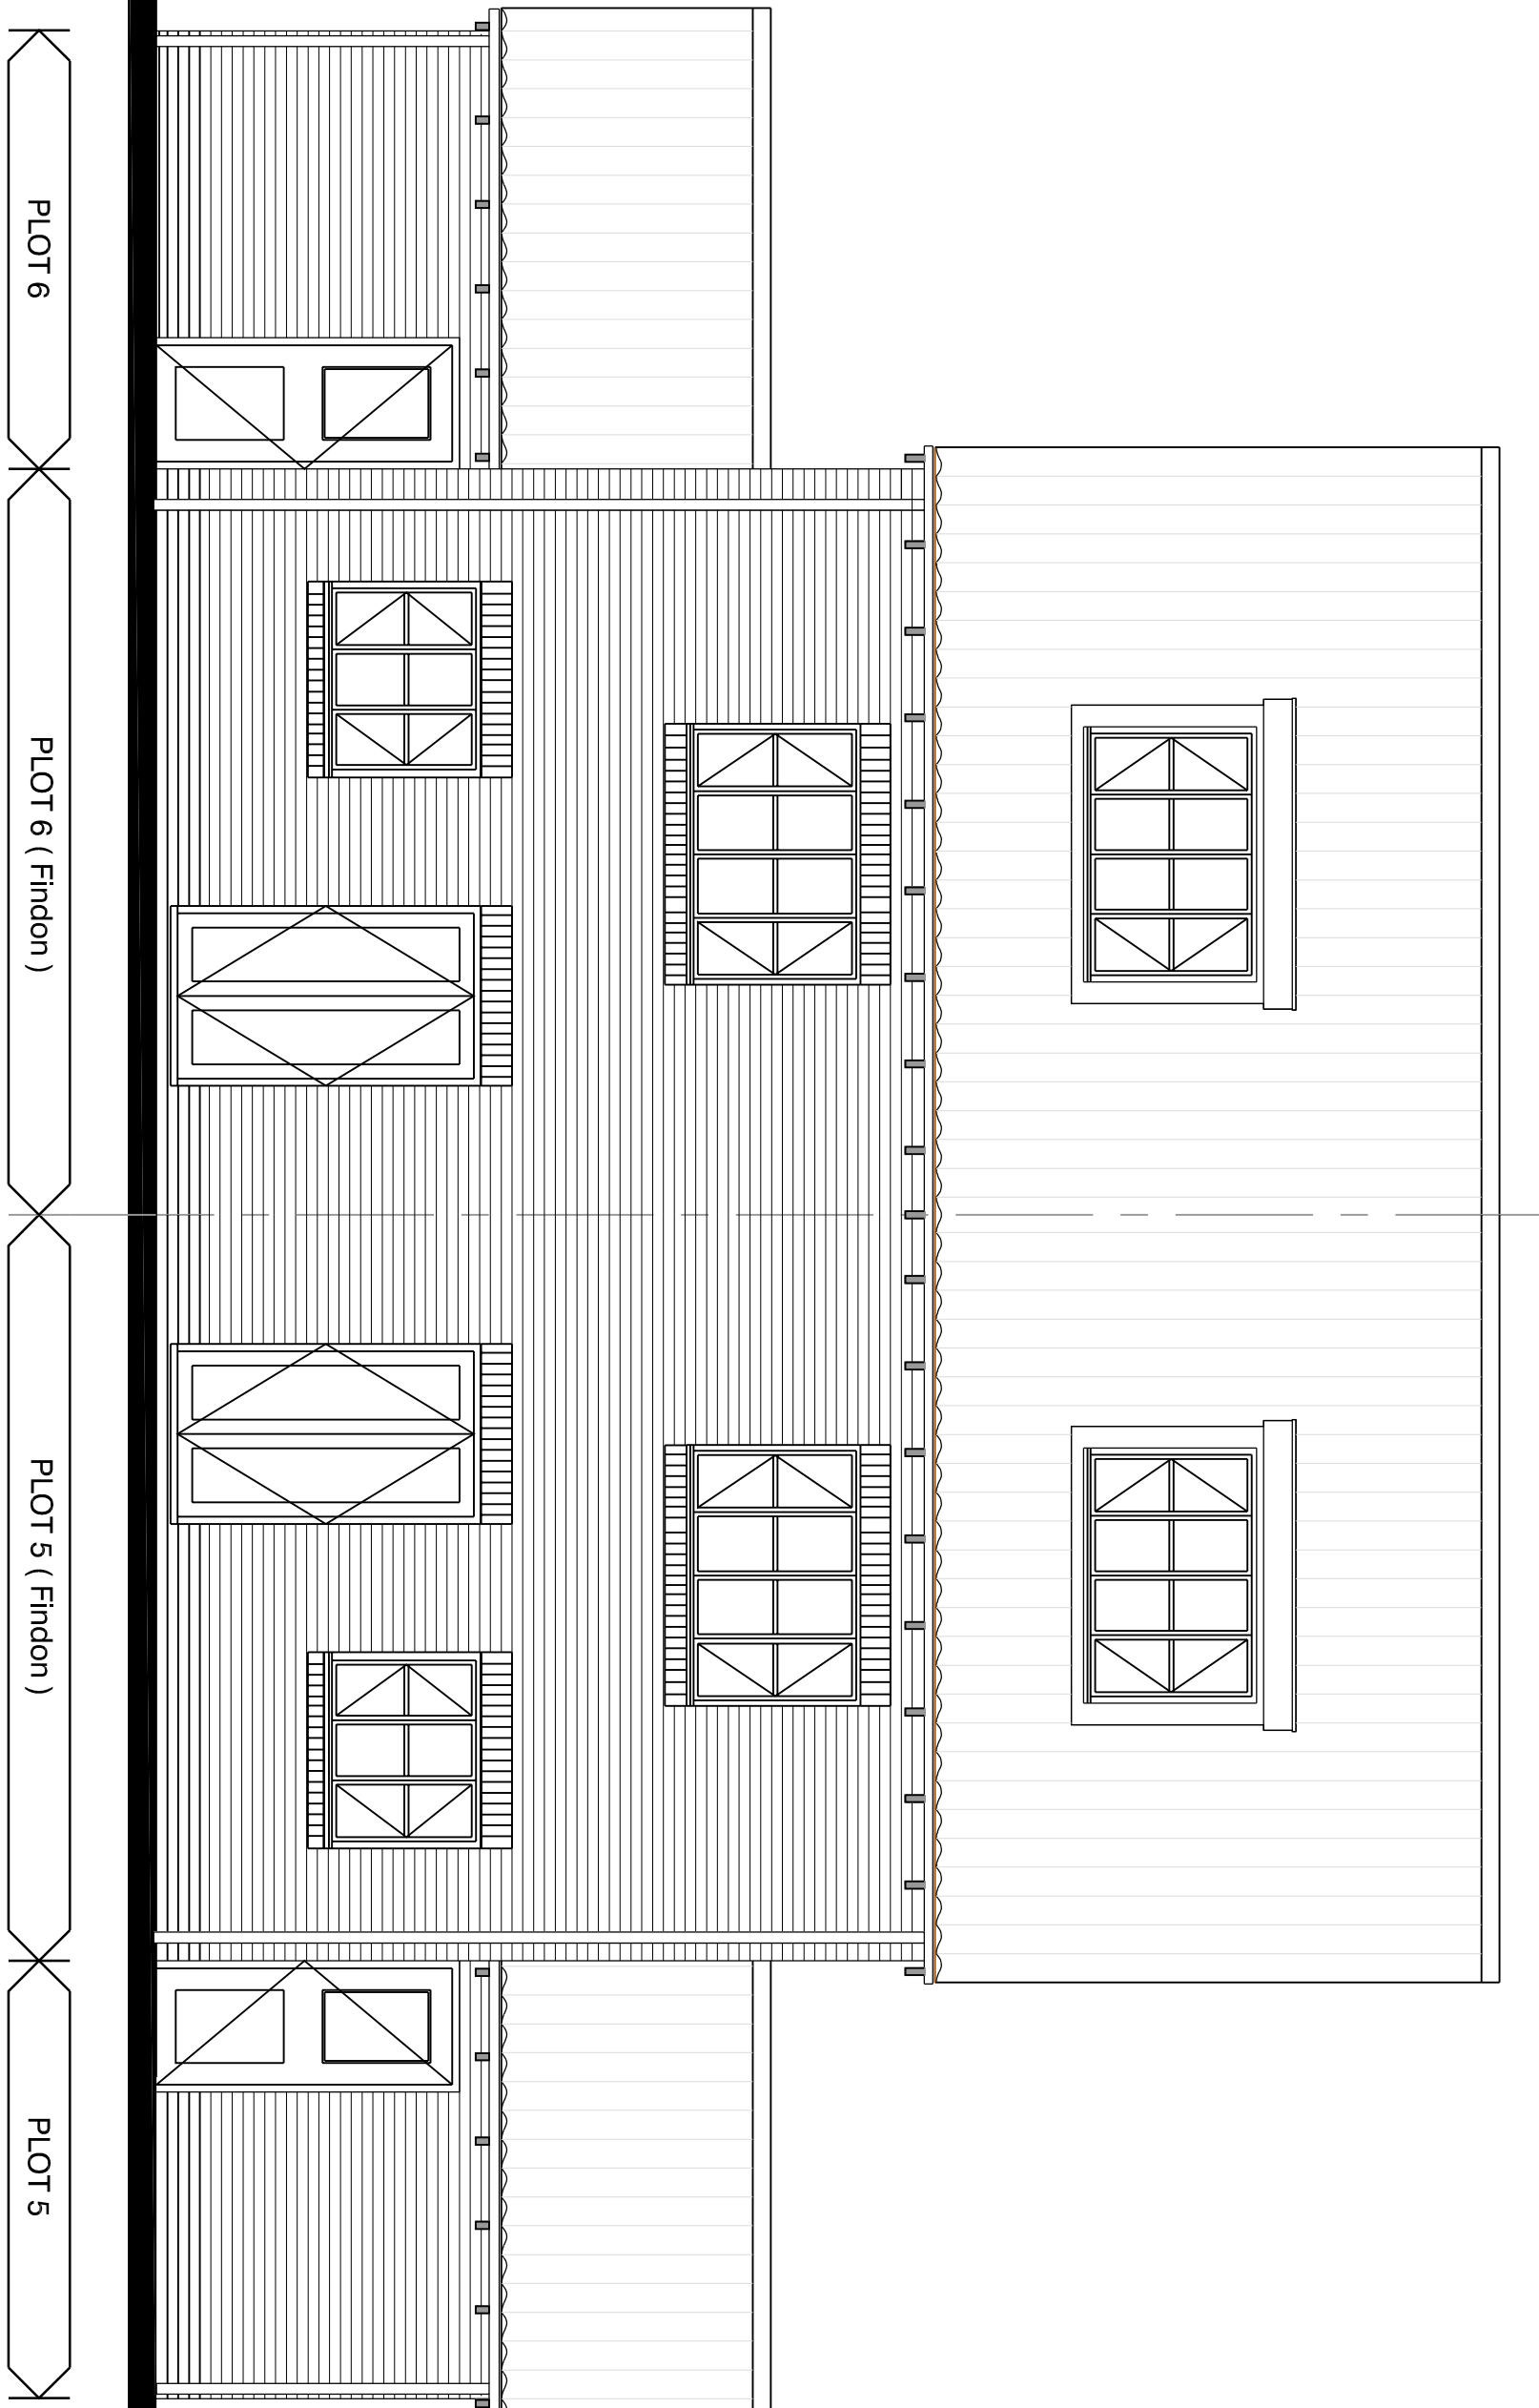


EAST ELEVATION
Scale: 1:50




WEST ELEVATION
Scale: 1:50

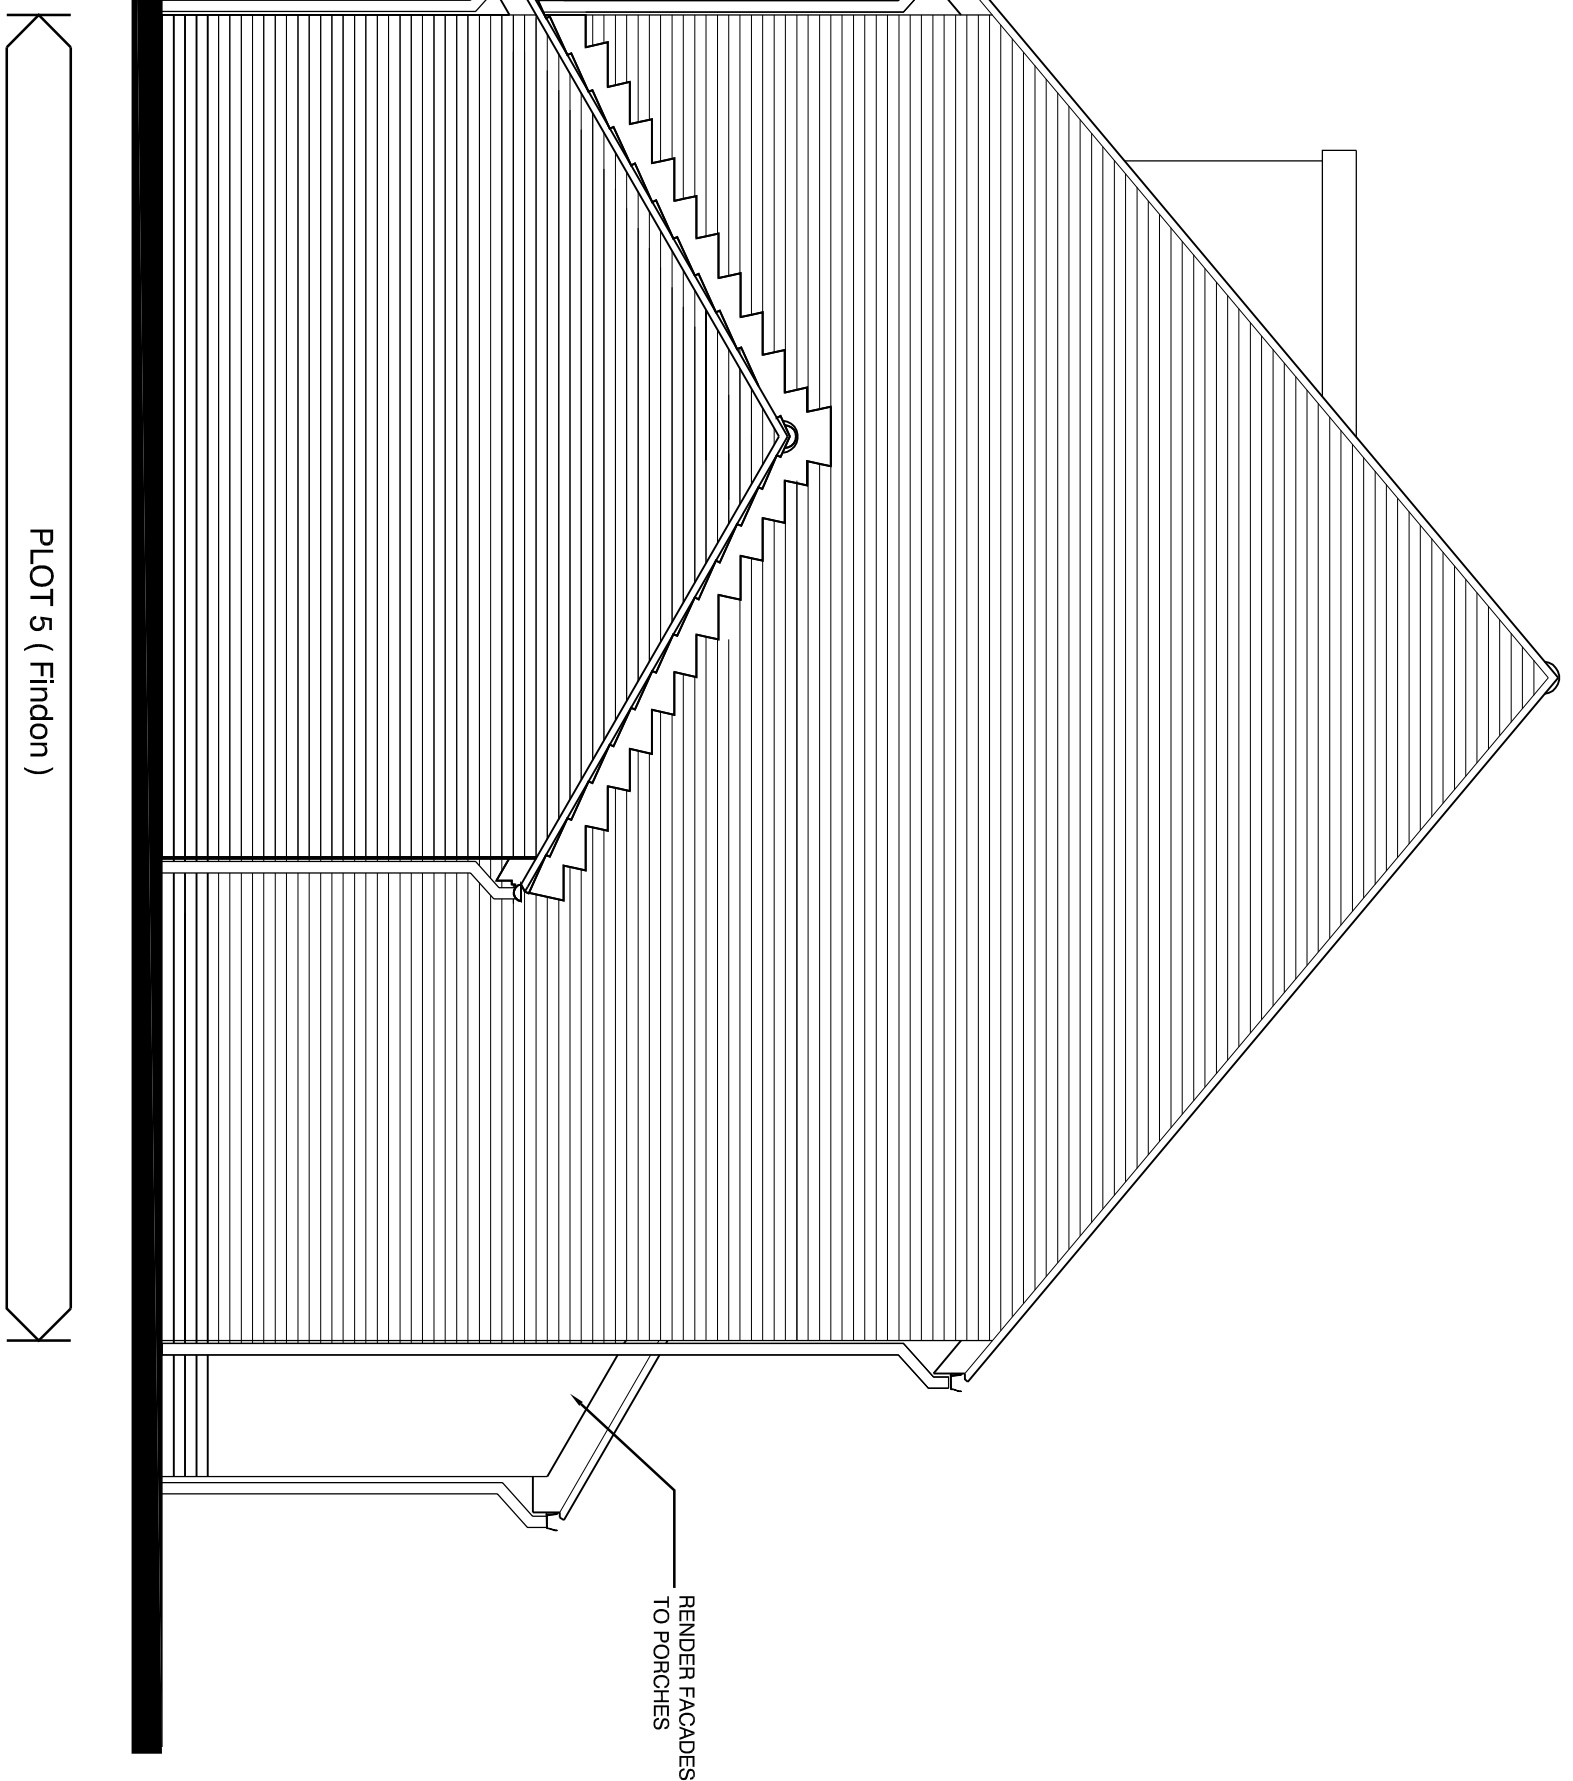

SOUTH ELEVATION
Scale: 1:50

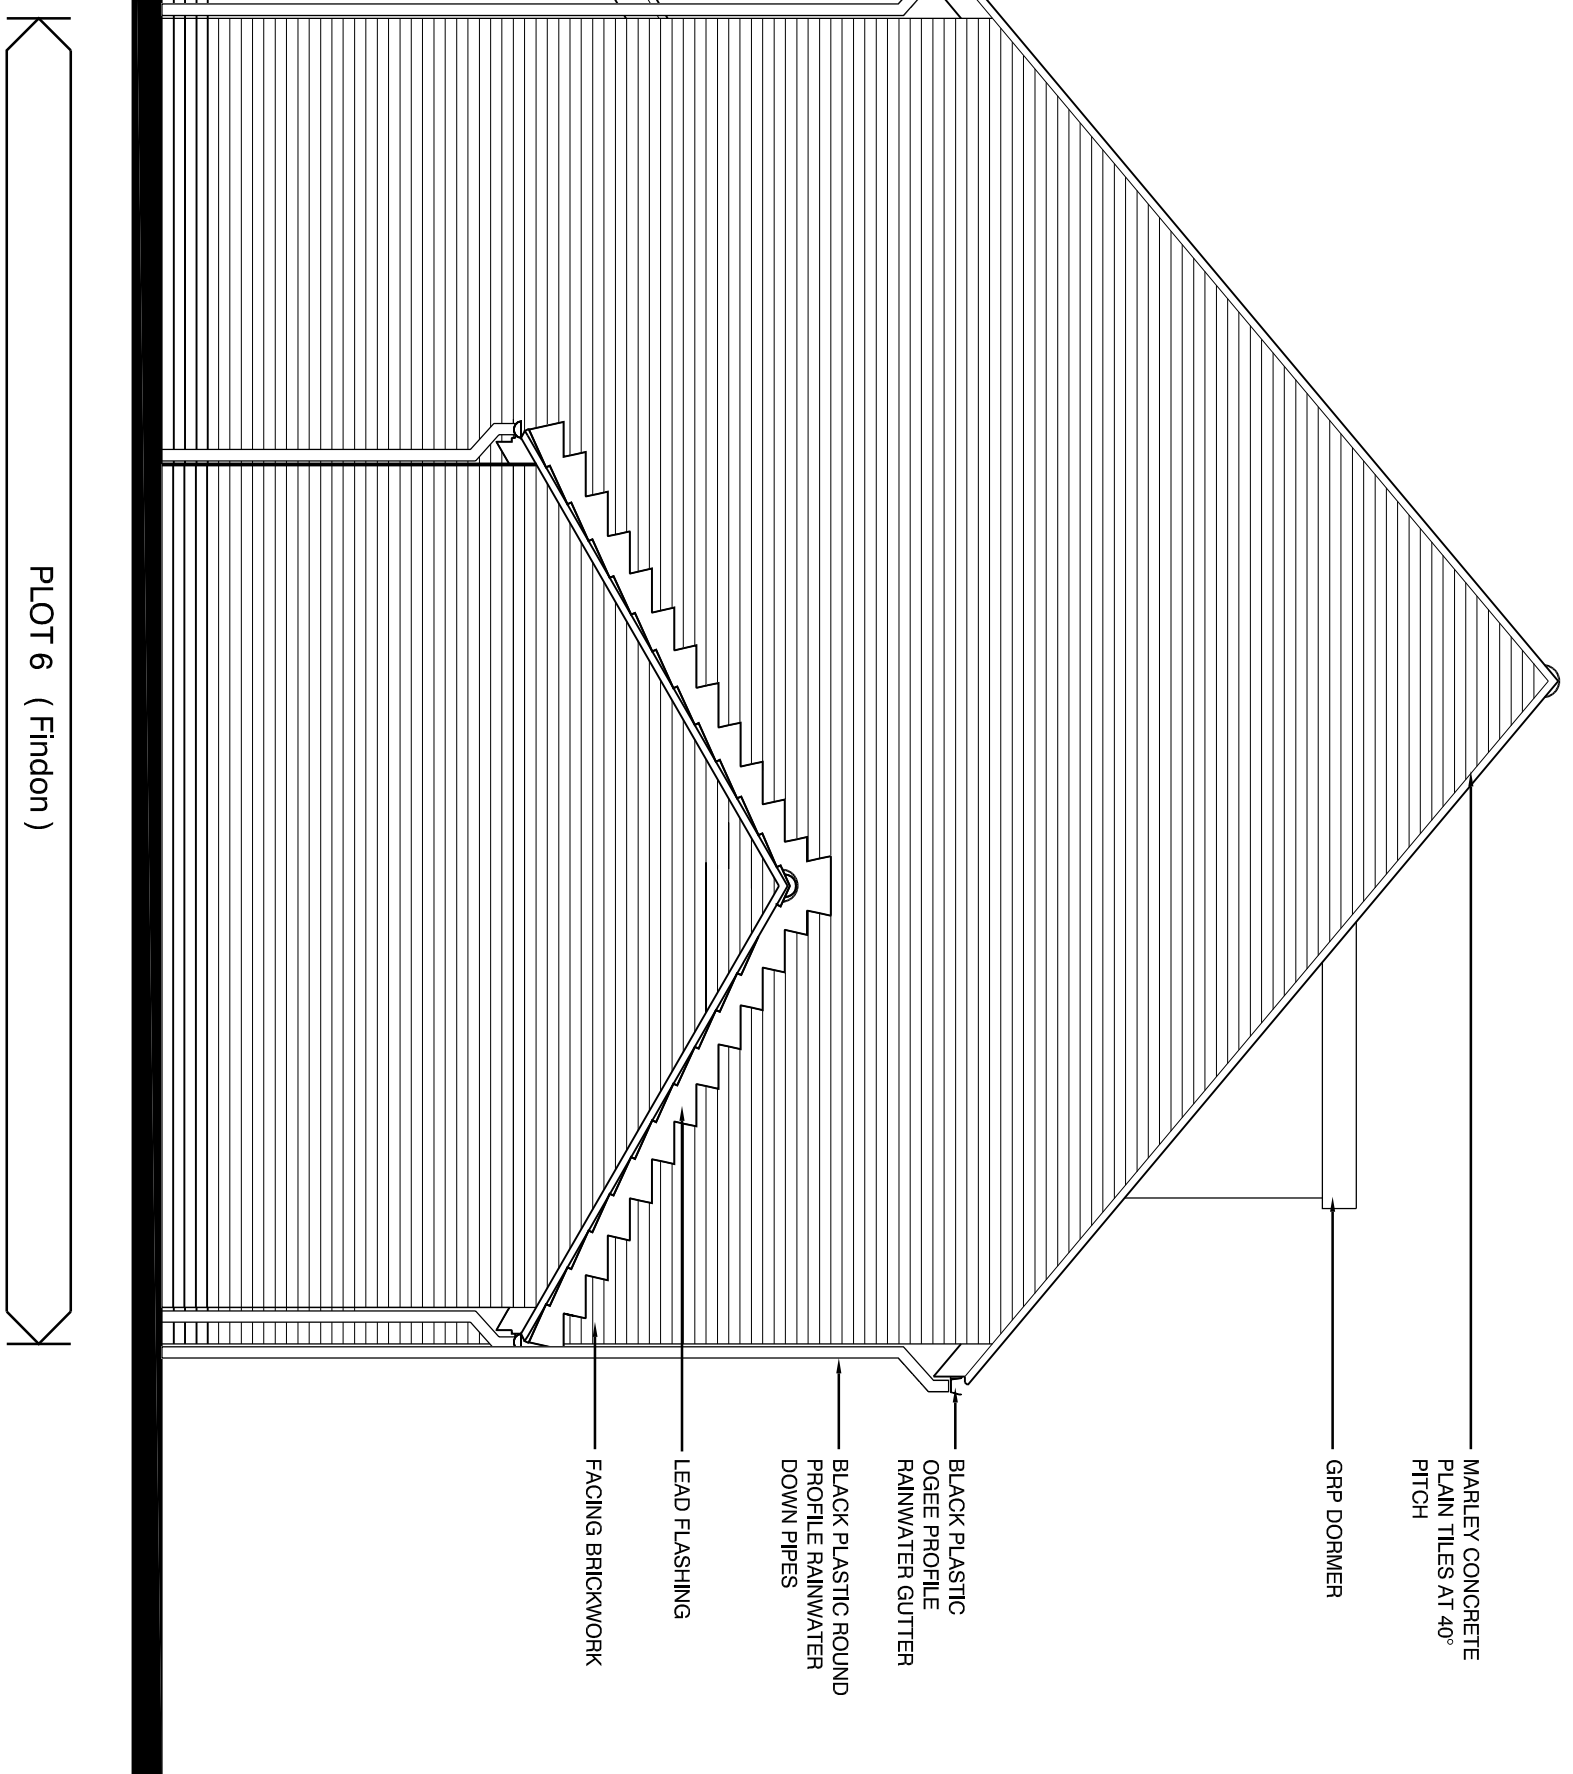

NORTH ELEVATION
Scale: 1:50

 

D	Planning antenna P-Lot 4 garage move Plots renumbered to planning (1-4)	16.03.15
C	Garage amended RE site plan	17.02.15
B	Minor Amendments, RRA	25.11.14
A	Minor Amendments, RRA	09.03.14
REV	DESCRIPTION	DATE
REVISION		

1-6 Willowbank Cottages
The Poplars (Former HRI Site
Worthing Road , Littlehampton
West Sussex, BN17 6AZ
PLOTS 5 & 6
ELEVATIONS

job no.	drawing no.	rev.
023 001	302	D
scale	drawn	date
1:50 @ A1	SMM	17.03.15