


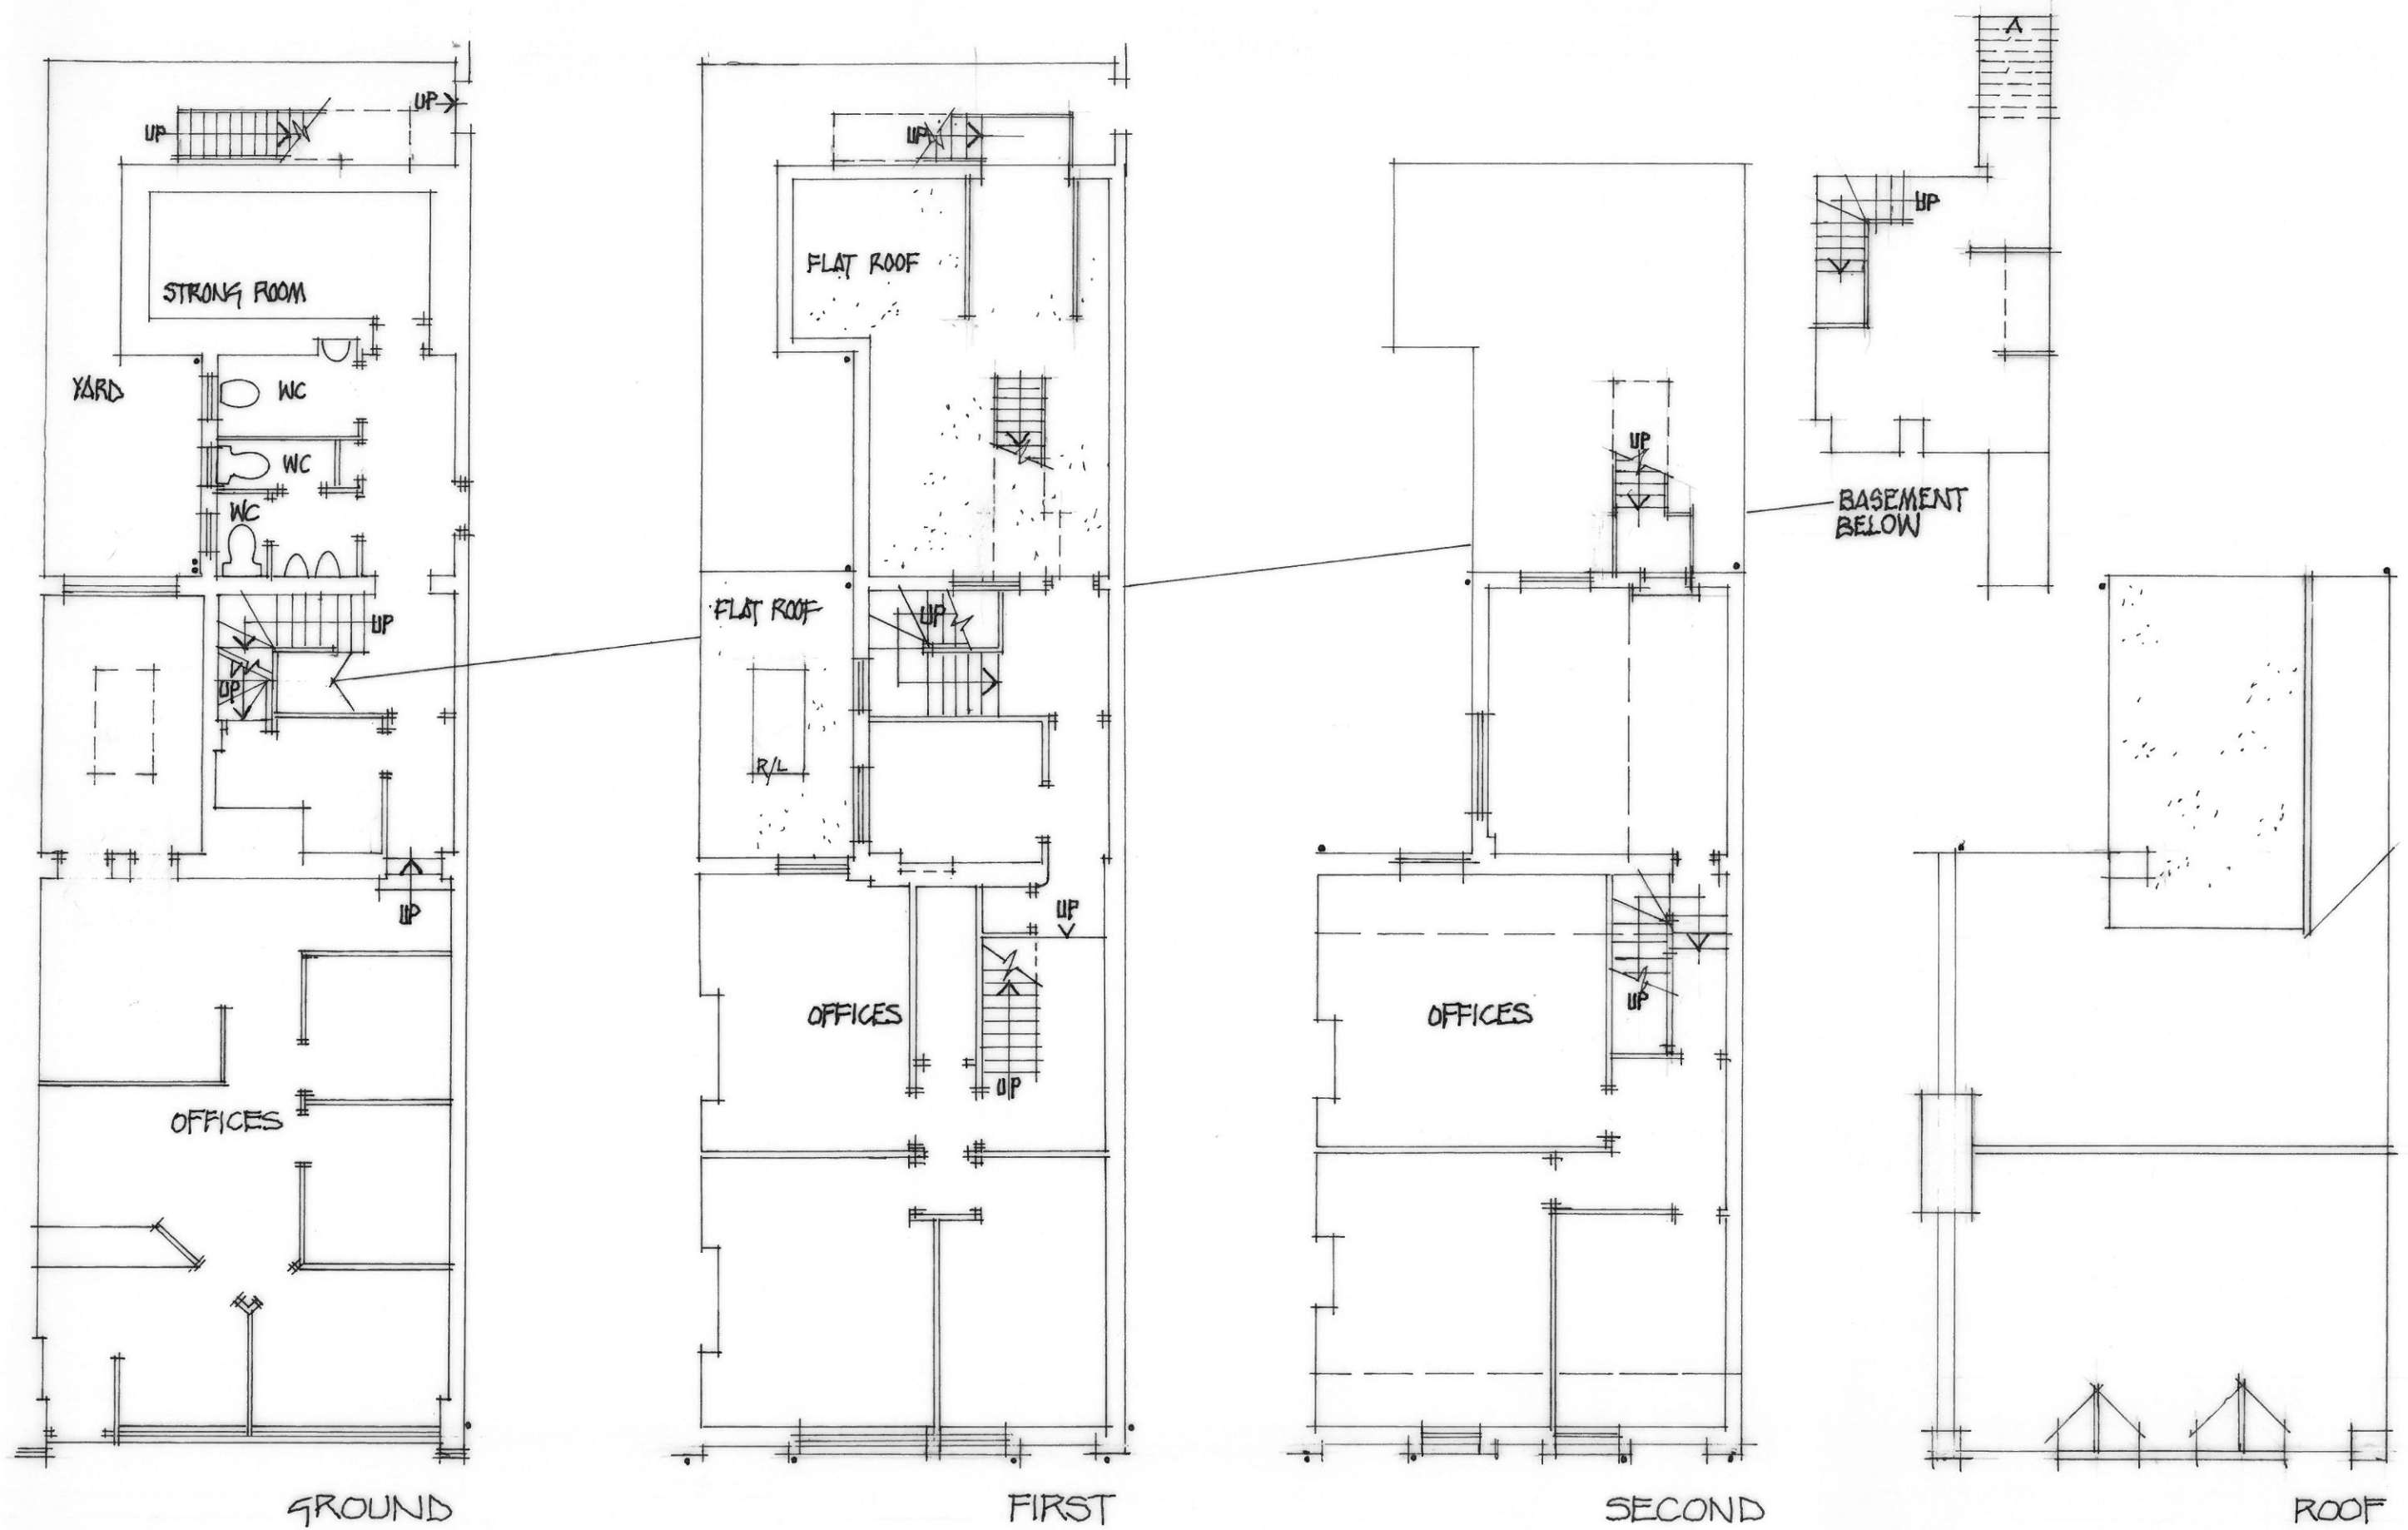

SURVEY AS EXISTING @ 27.10.2016 / FLOOR PLANS
 15, BEACH ROAD, LITTLEHAMPTON, SUSSEX.
 GRAHAM NICOLLS LTD. BUILDING DESIGN + TECHNOLOGY.

TEL/07990 522709

1:100 0 1 2 3 4 5M.

SCALE / 1:100 @ A3
 DATE / 03.01.2017
 DWG. NO. / 080616/SY.01