



W1109/11 -

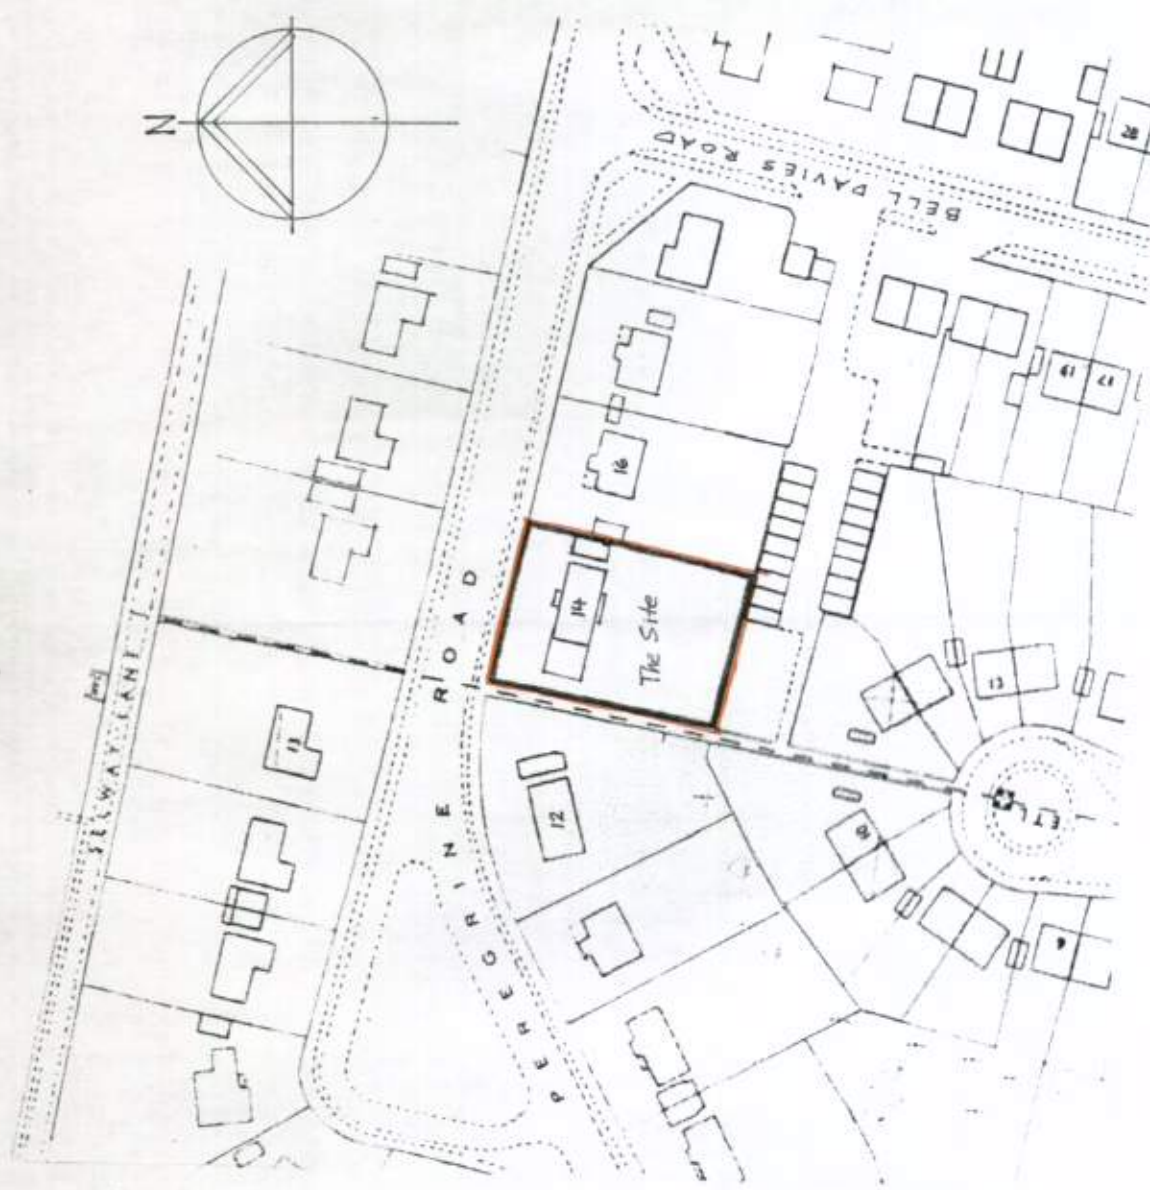

SITE PLAN 1:1250

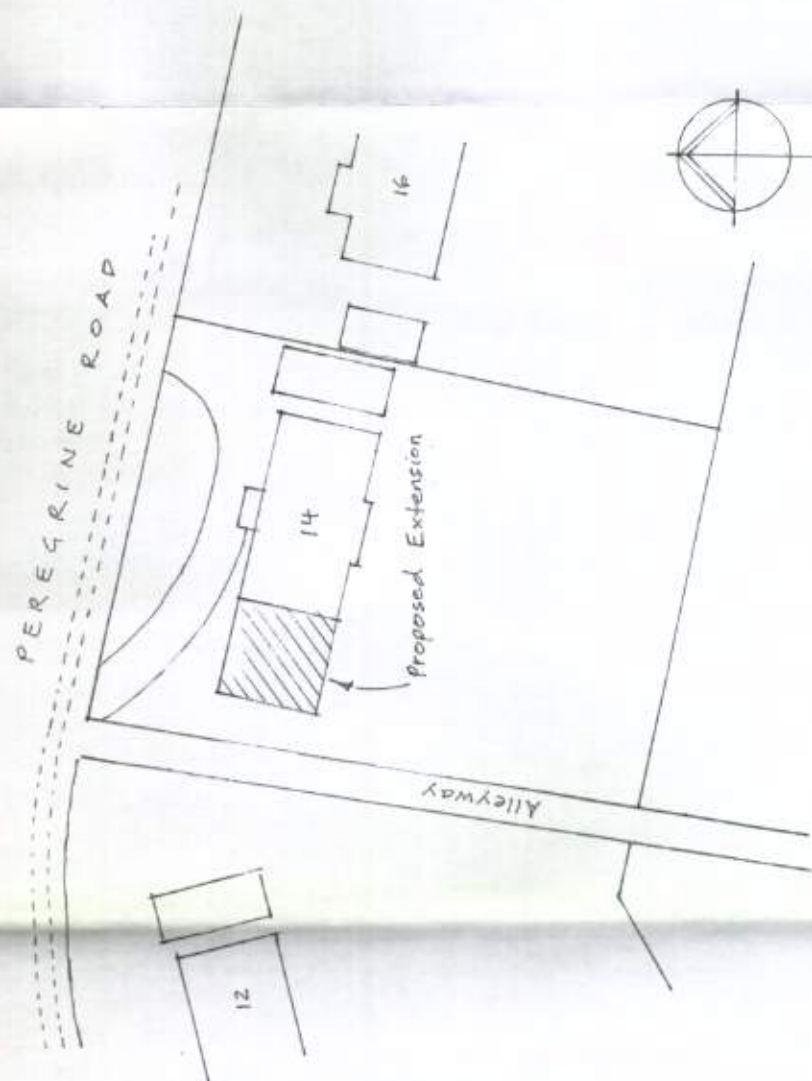

BLOCK PLAN 1:500

All dimensions to be checked on site

REVISIONS

M.J.J. TANNER

SOUTH HAMBYE
16 NORTH LANE
EAST PRESTON
WEST SUSSEX BN16 1DA
TEL/FAX: 01903 774211

Mr & Mrs I DICKER
14 Peregrine Road
Littlehampton
BN17 6DT

SINGLE STOREY
SIDE EXTENSION

SITE PLAN & BLOCK PLAN

DATE Mar 2011

SCALE 1:100

DRG No 815-1