


24/109/11

All dimensions to be checked on site

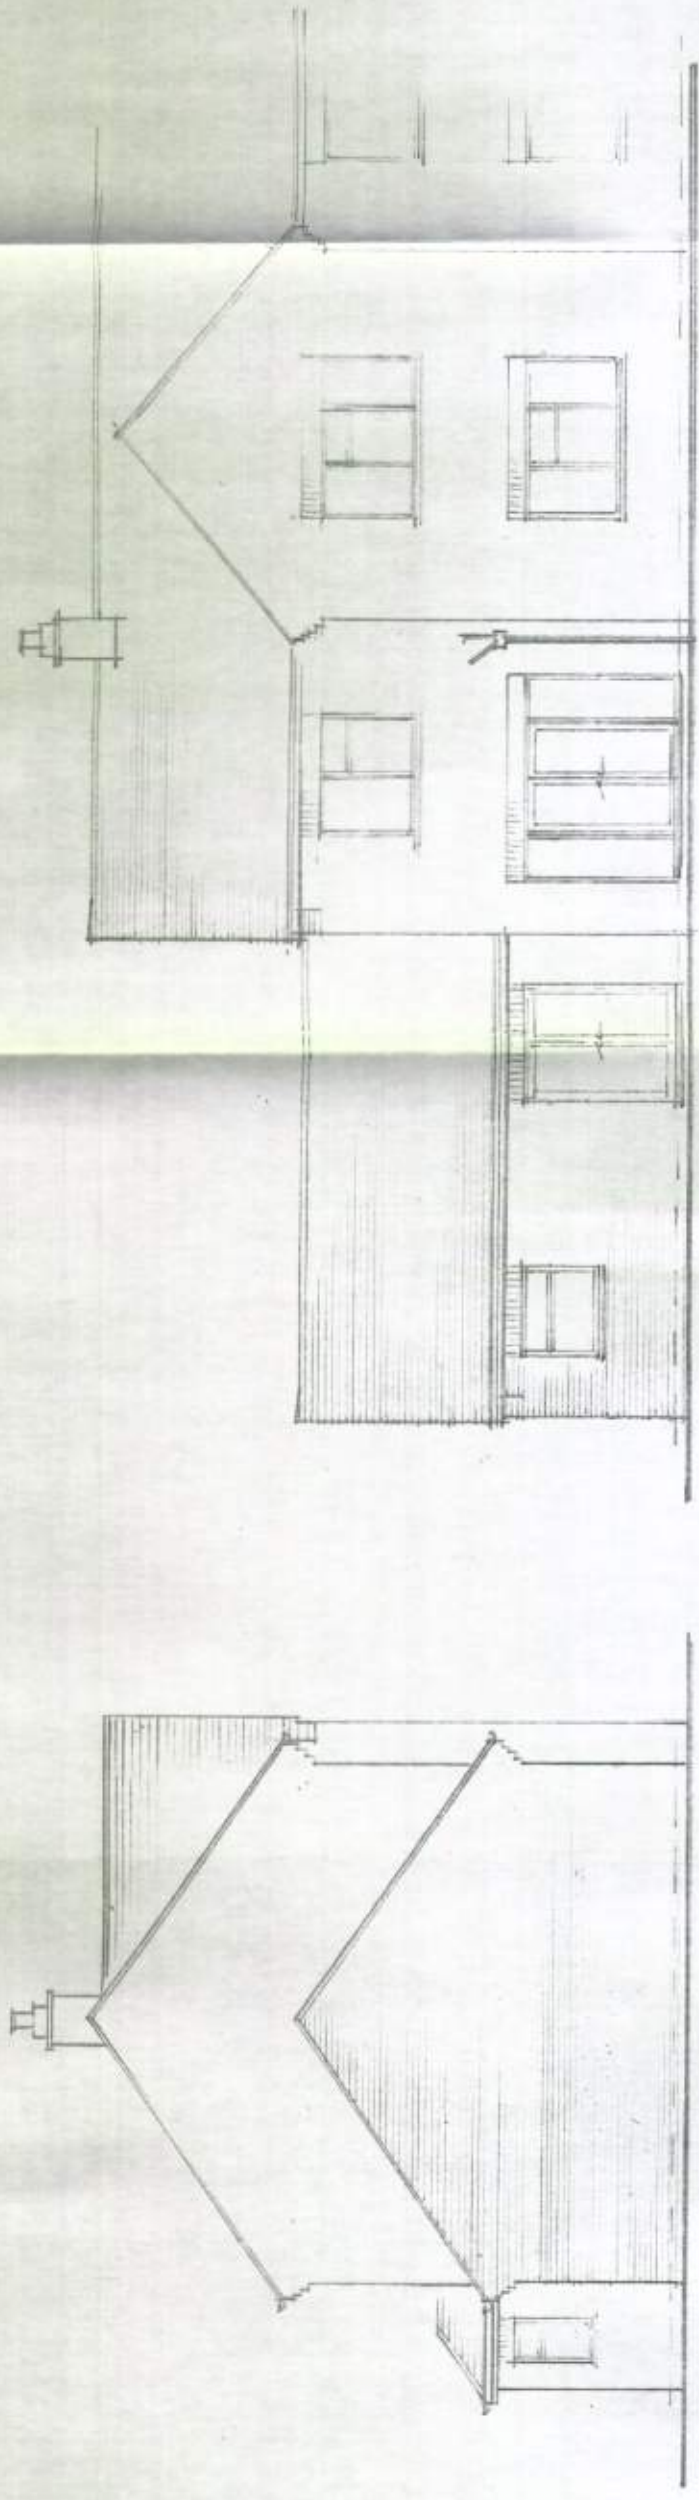

6700

WEST


6425

SOUTH

PROPOSED ELEVATIONS

SPECIFICATION

- Roof**
Plain concrete roof tiles to match existing on timber roof trusses.
- Walls**
Smooth faced facing brick to match existing.
Masonry paint finish to south and west elevations match existing. Soldier course to match existing to all window and door openings.
- Windows/Door**
White upvc double glazed windows and French doors all to match existing with safety glass to BS6206 to all critical areas.
- Rainwater Goods/Fascias**
White upvc fascias and soffits with white square line guttering and white square rainwater downpipes all to match existing.
- Boundary walls/fences**
Existing front timber panel fence to be reinstated upon completion of works.
- All dimensions to be checked on site

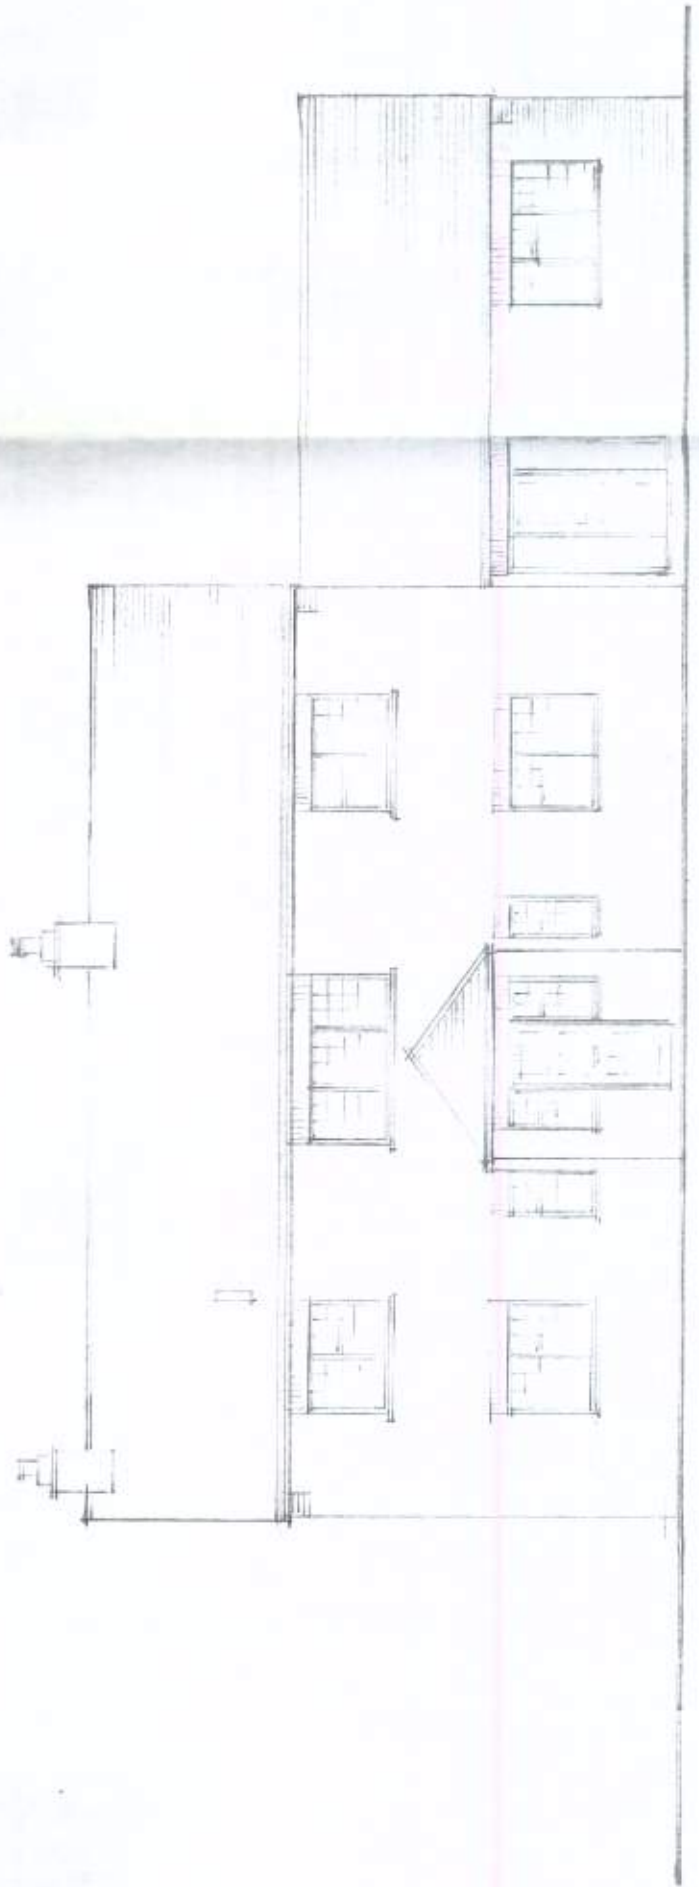

6425

NORTH

REVISIONS

M.J.J. TANNER

SOUTH HAMBYE
16 NORTH LANE
EAST PRESTON
WEST SUSSEX BN16 1DA
TEL/FAX: 01903 774211

Mr & Mrs I DICKER
14 Peregrine Road
Littlehampton
BN17 6DT

**SINGLE STOREY
SIDE EXTENSION**

ELEVATIONS

DATE **Mar 2011**

SCALE **1:100**

DRG No **815-3**