


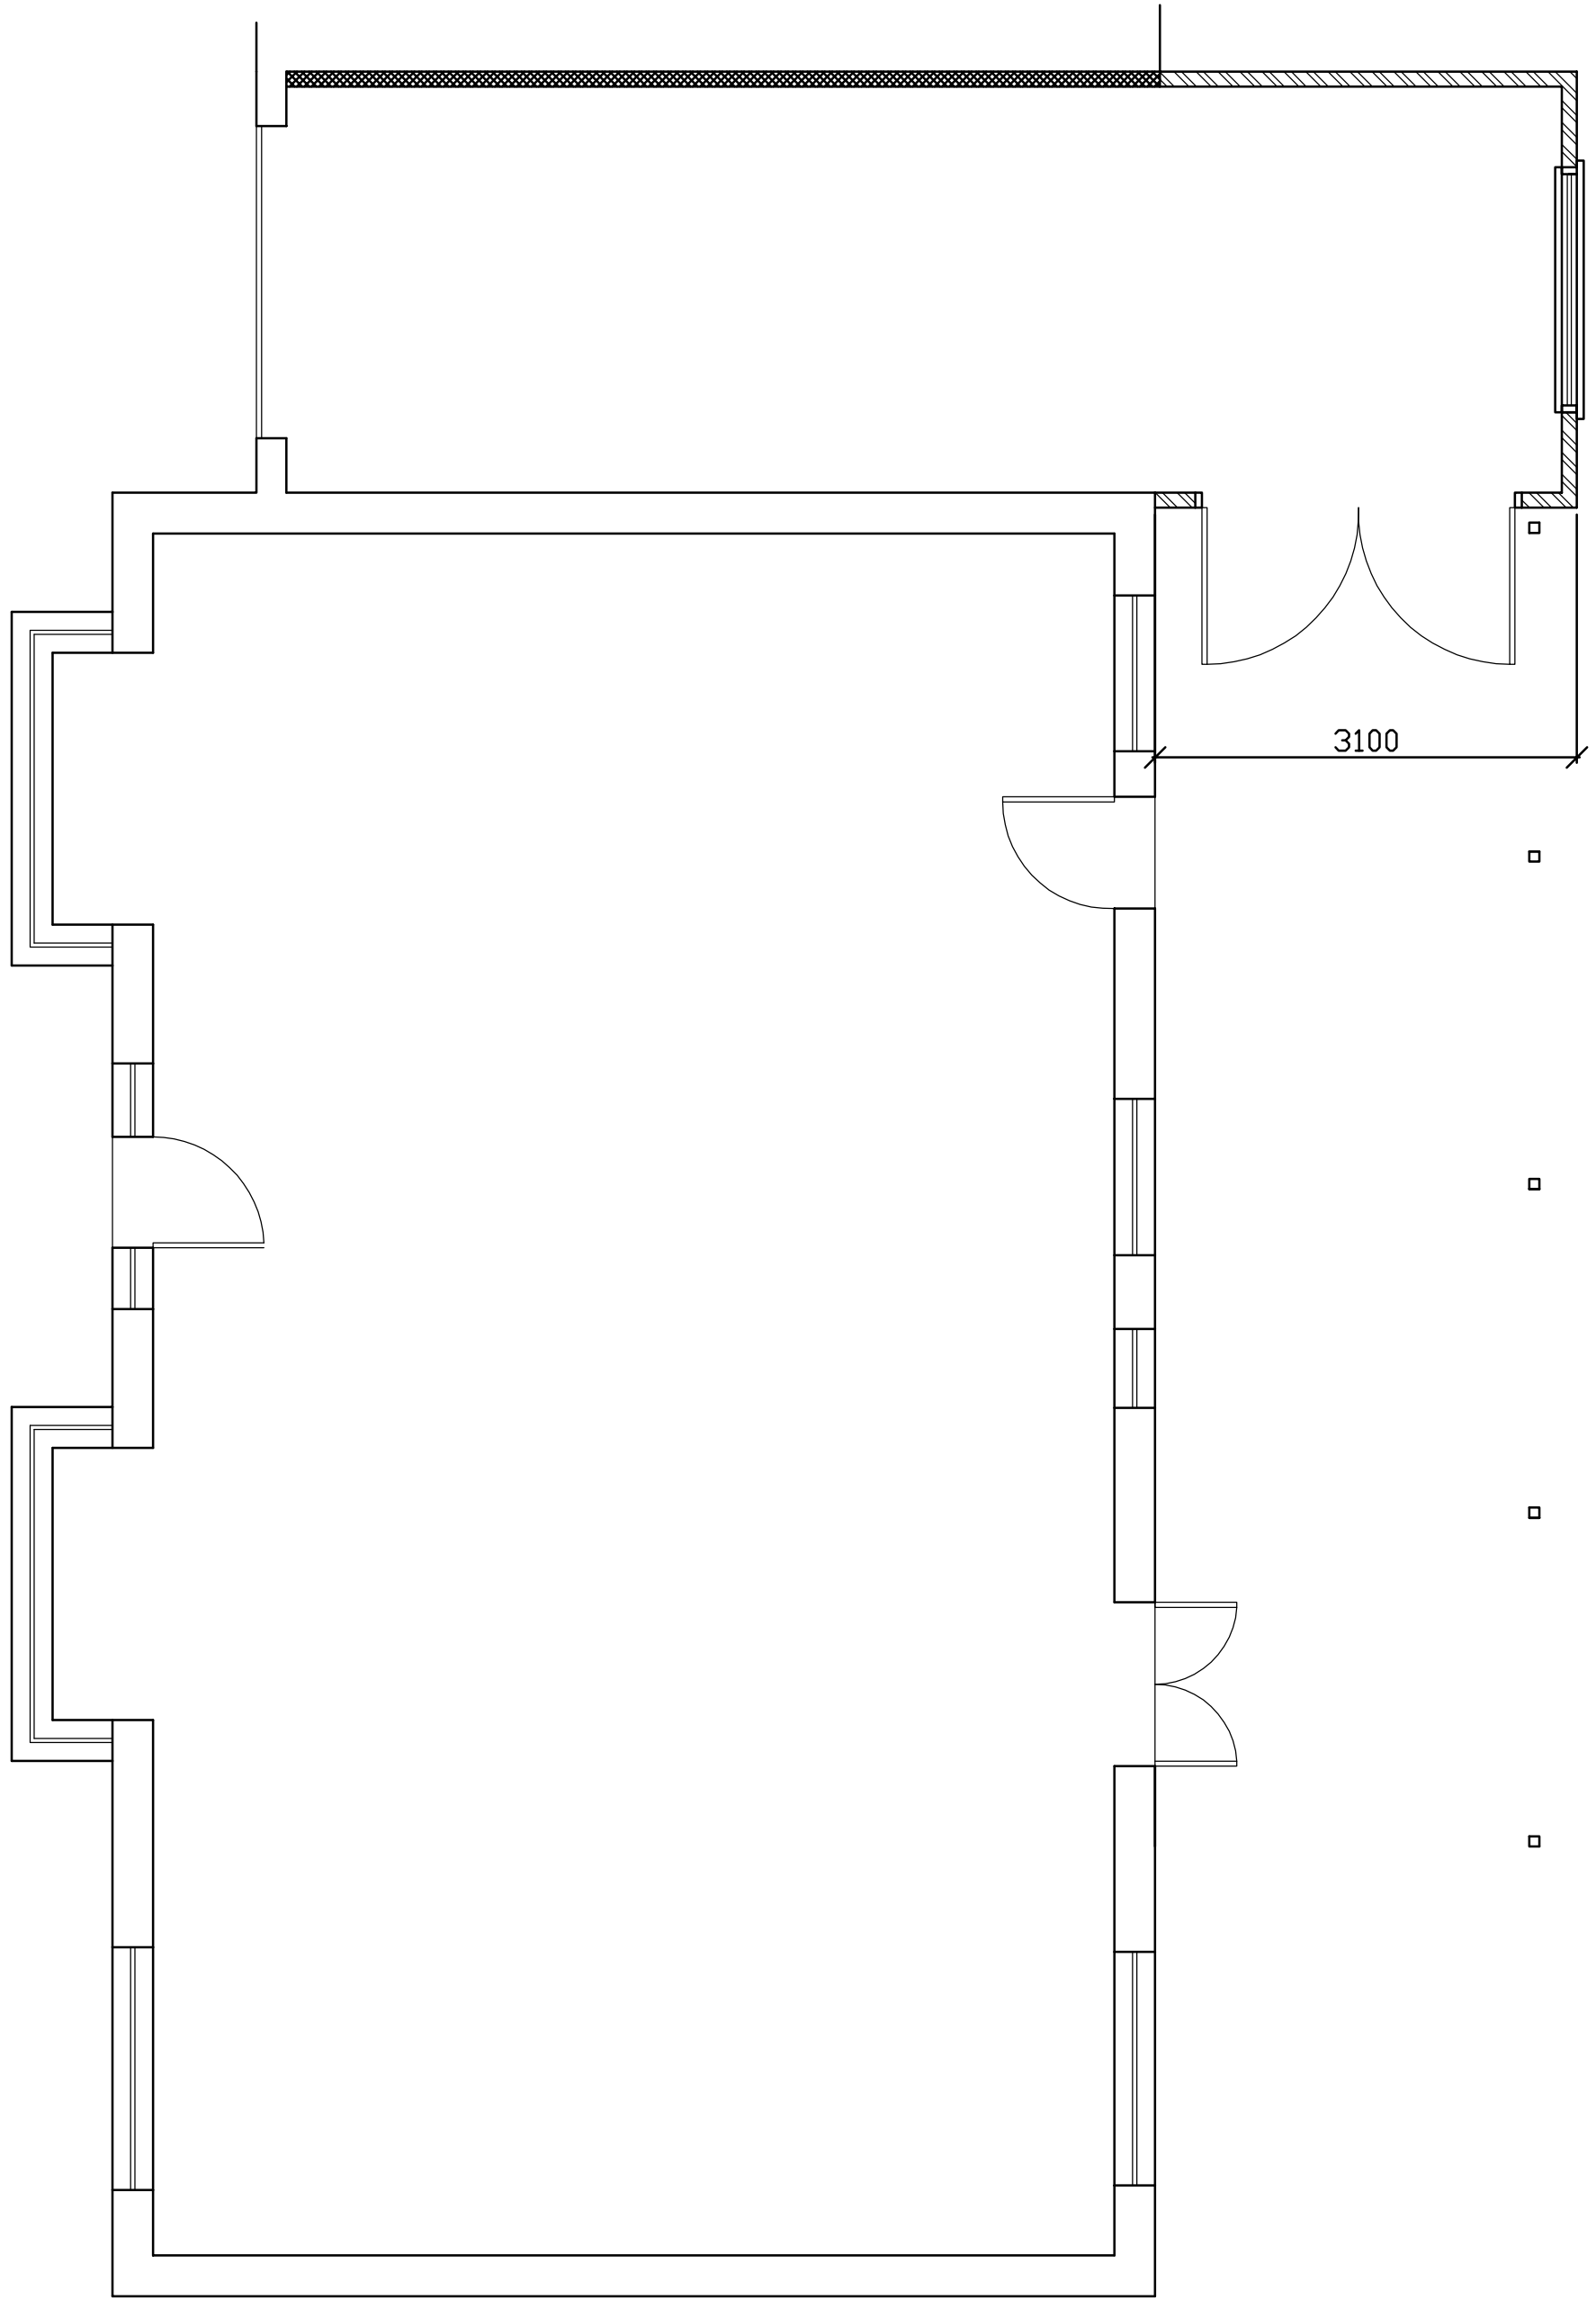
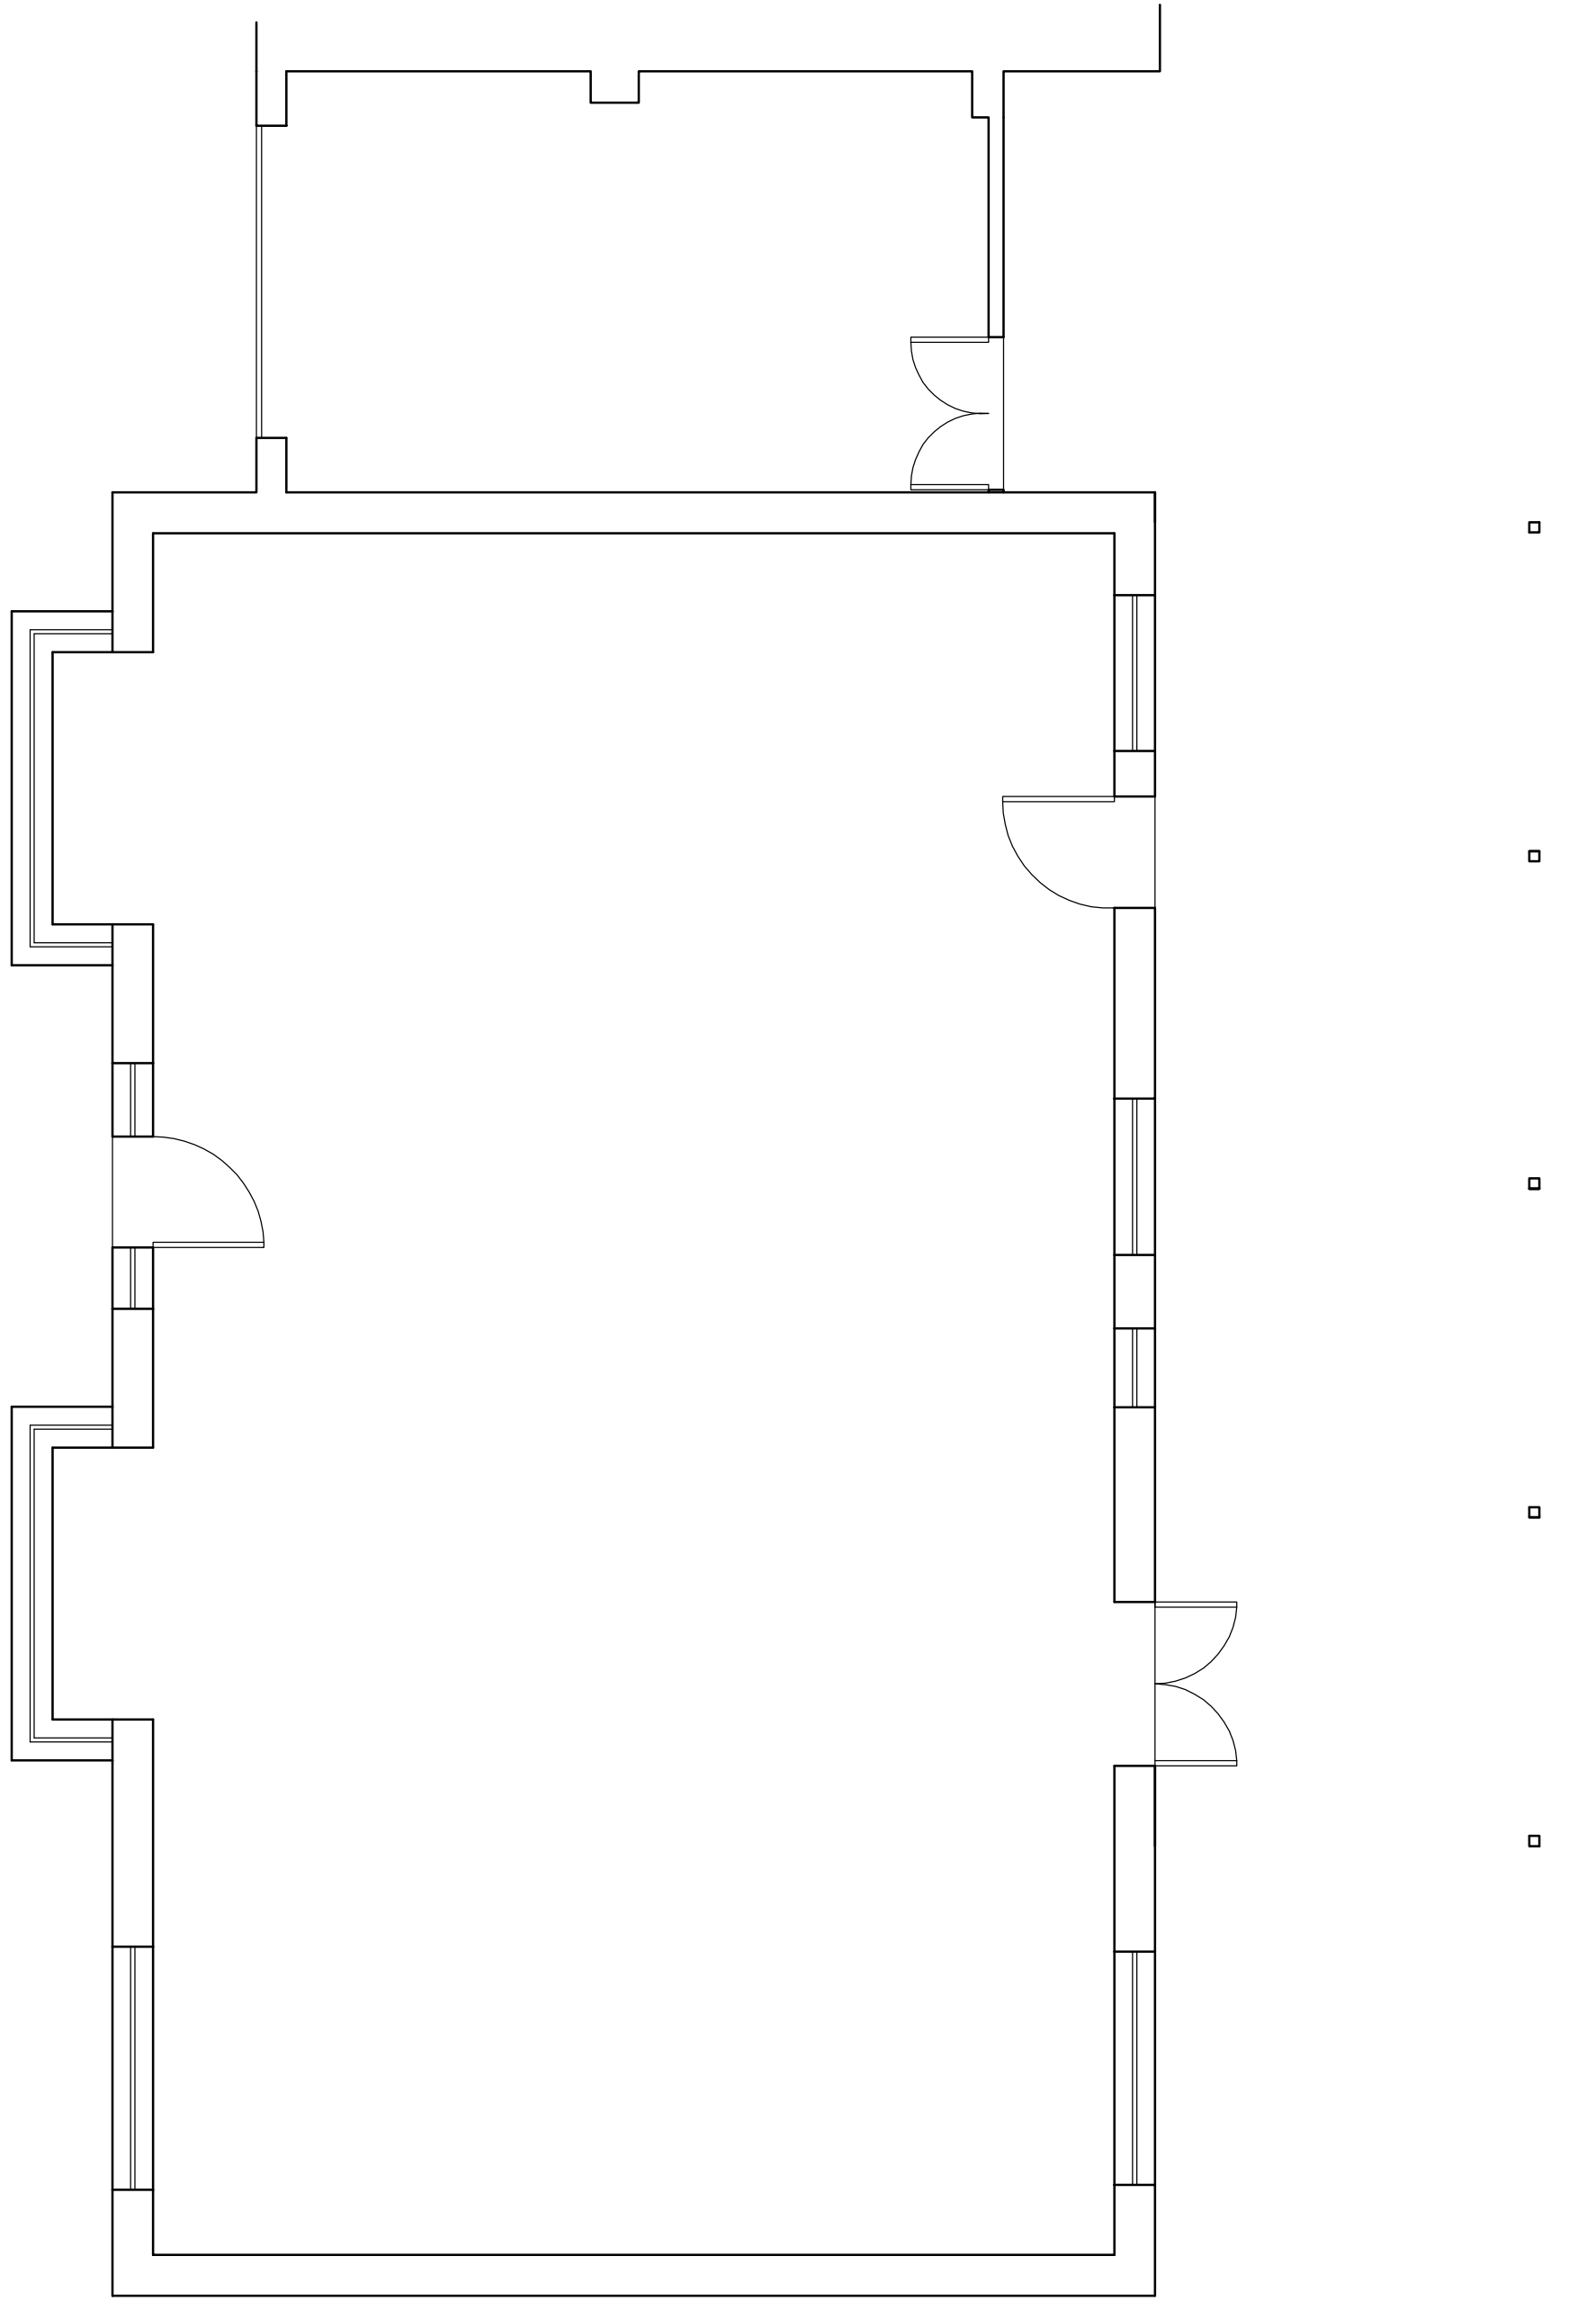
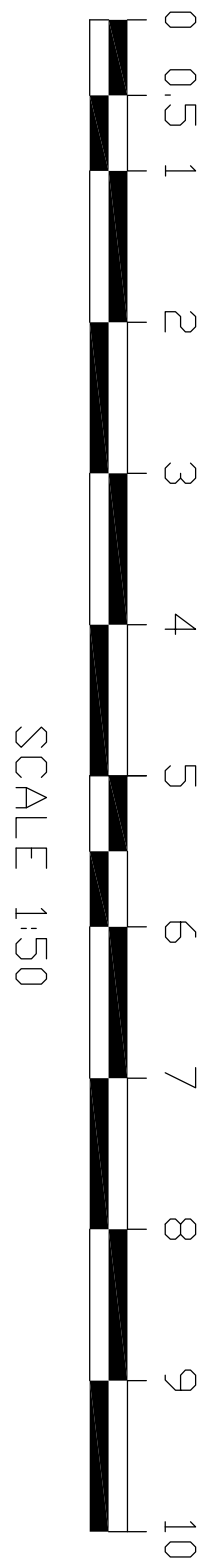
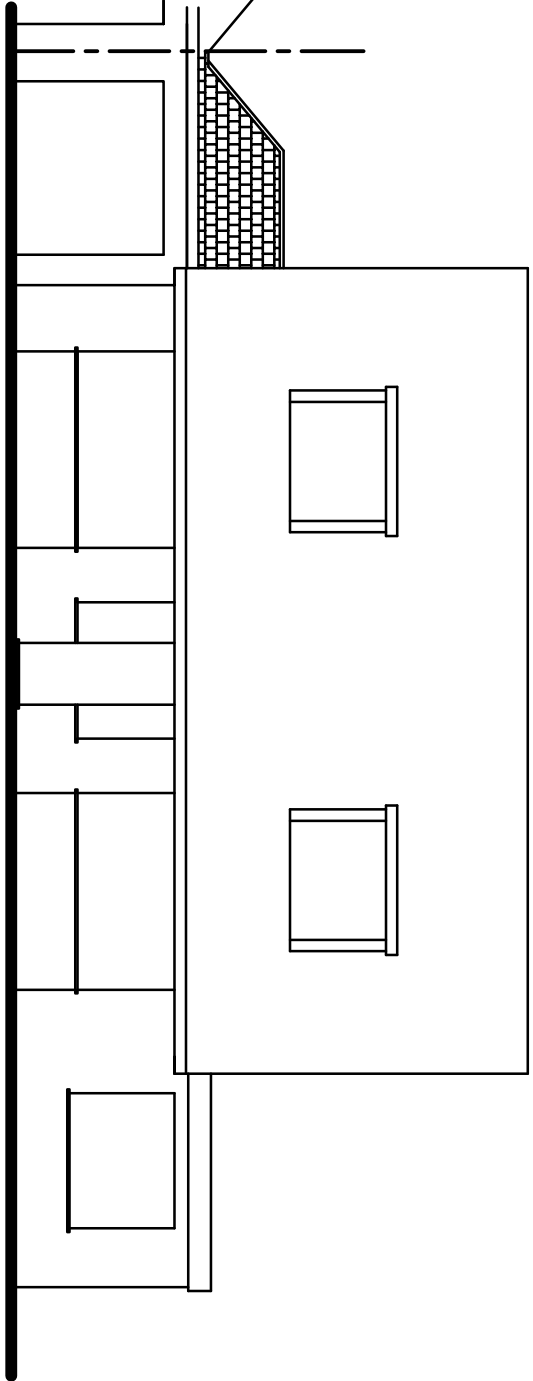
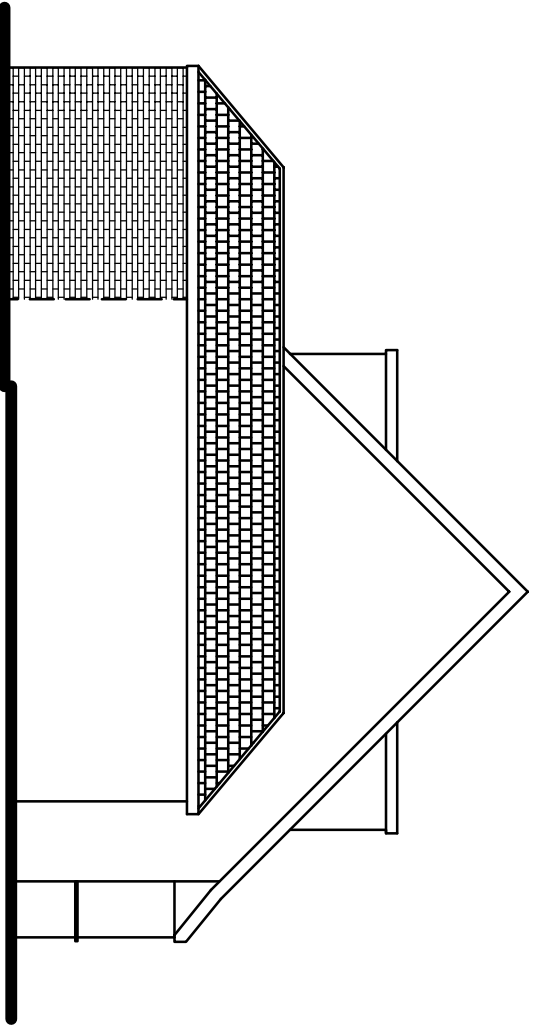
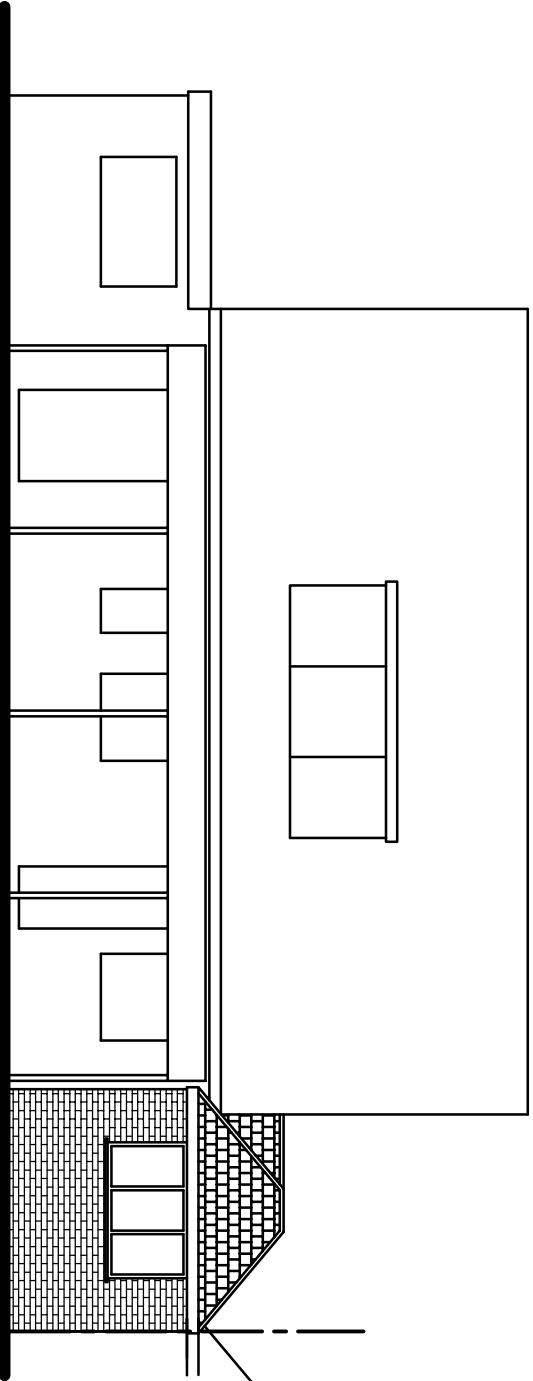
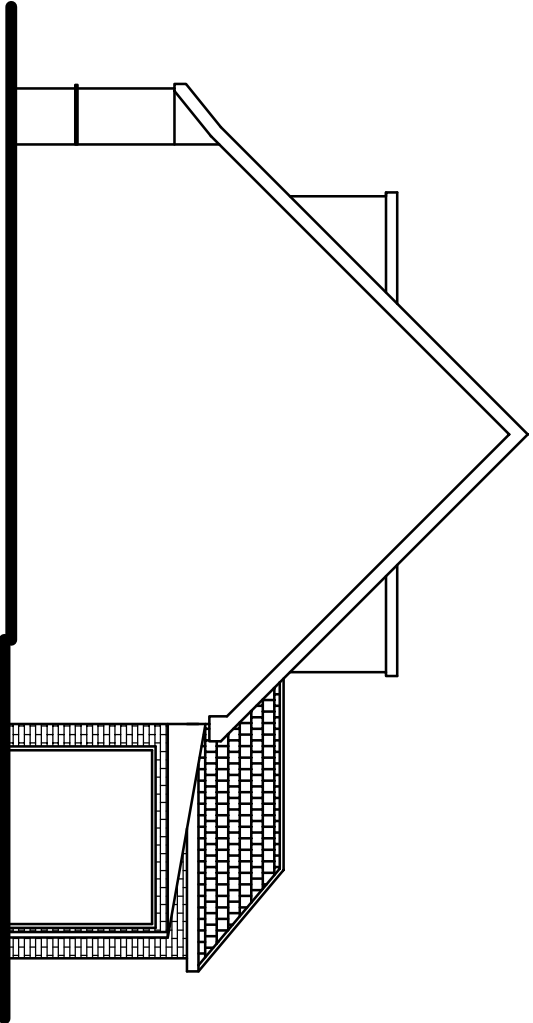
 
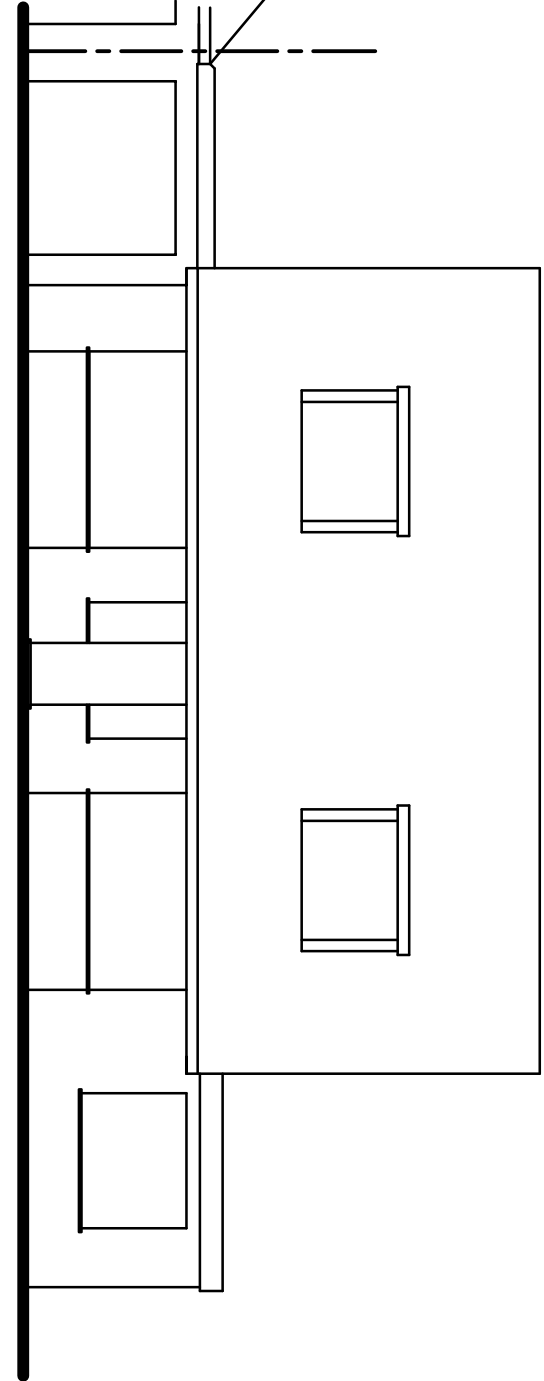


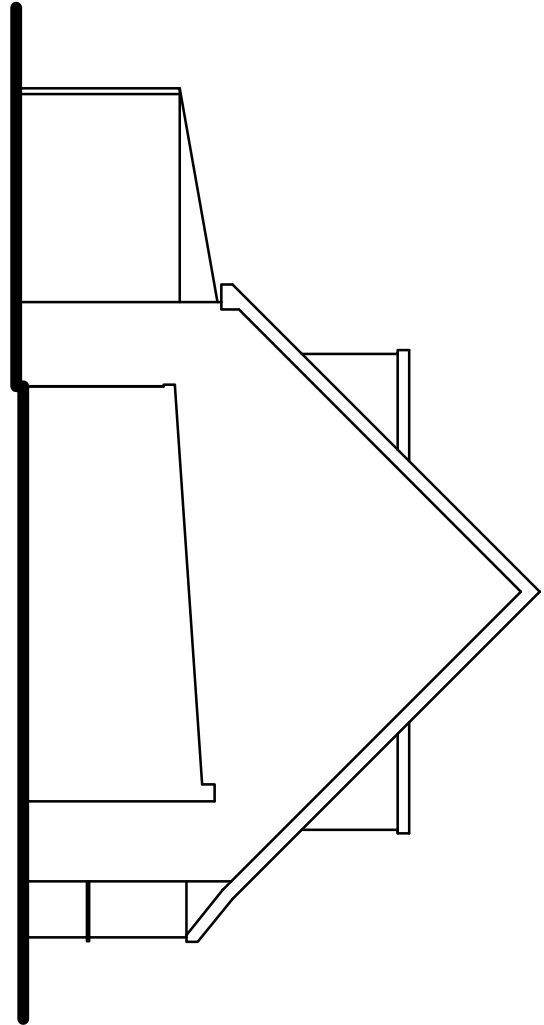

Existing Ground Floor Plan

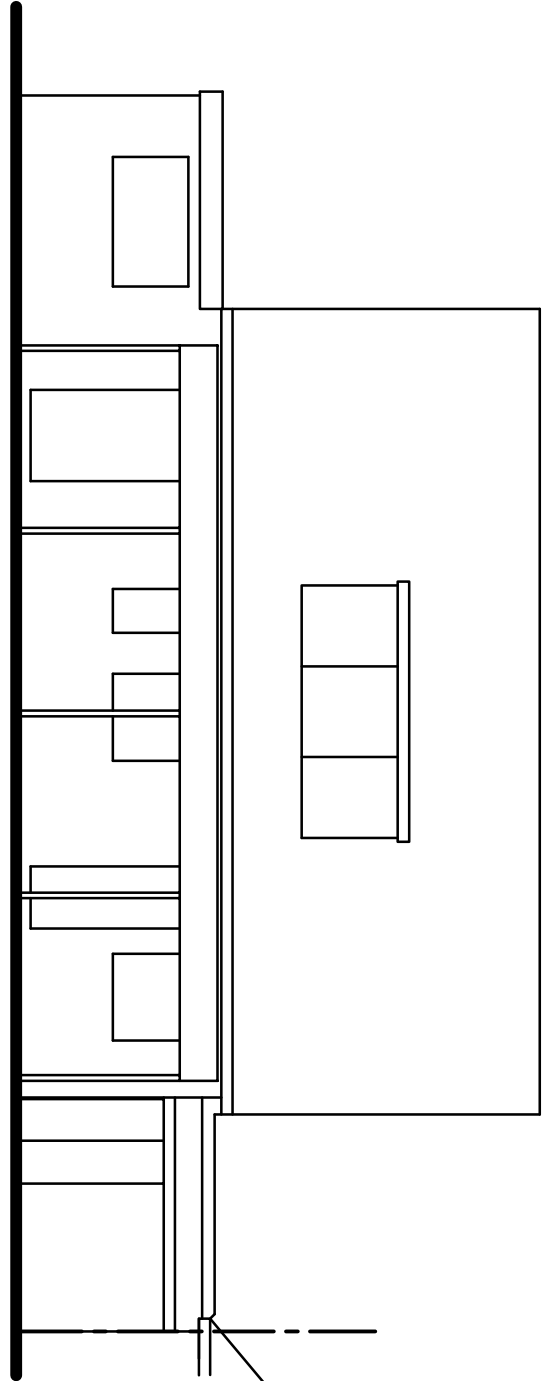

Proposed Ground Floor Plan

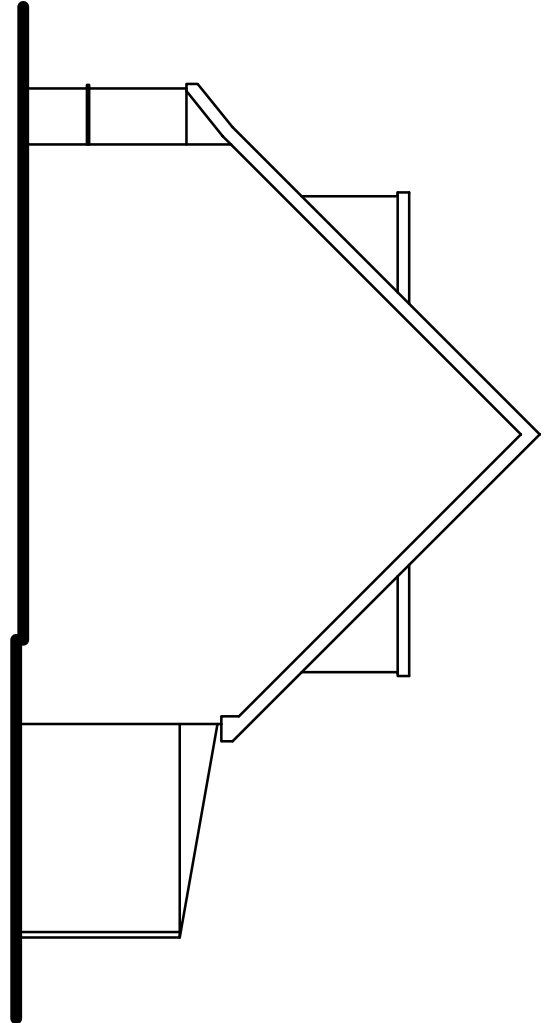

|   |           |
|---|-----------|
| <b>Tony Rogers</b><br><b>Building Consultants</b>                                                              |           |
| Address: 40 Dawn Crescent, Upper Beeding<br>West Sussex, BN24 3WH<br>Telephone: 01903 815225 Fax: 01903 815225 |           |
| Rev.   | Date      |
| Revision Description:                                                                                          |           |
|   |           |
|   |           |
|   |           |
|   |           |
| Client: Mr & Mrs S Hutchings                                                                                   |           |
| Address: 53 Lyminster Road<br>Littlehampton<br>West Sussex<br>BN17 7LF                                         |           |
| Project: Proposed replacement<br>attached garage                                                               |           |
| Scale: 1:50<br>Paper Size A1                                                                                   |           |
| Date: March 2015                                                                                               |           |
| Drawing No: 15/ 830/ 01                                                                                        |           |
| Drawn By: AMR                                                                                                  | Revision: |