

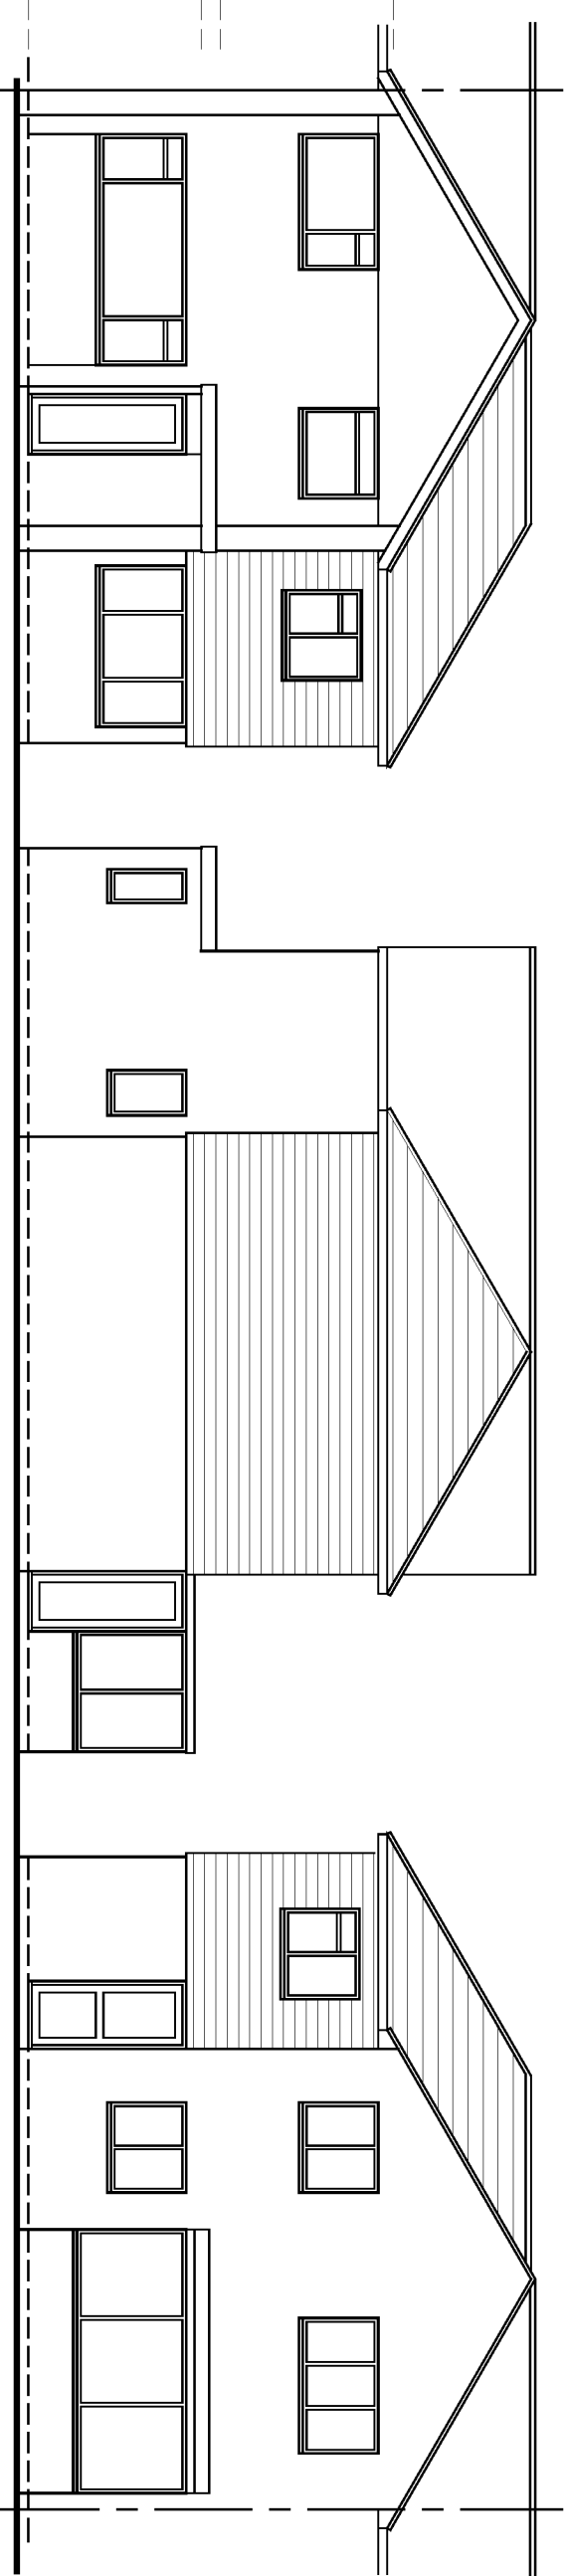
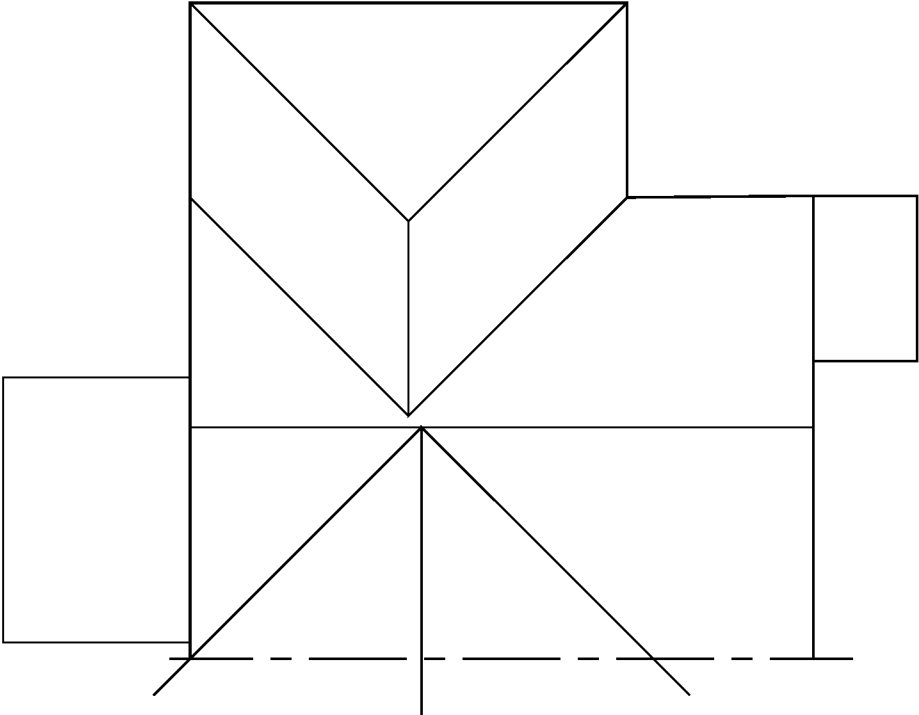
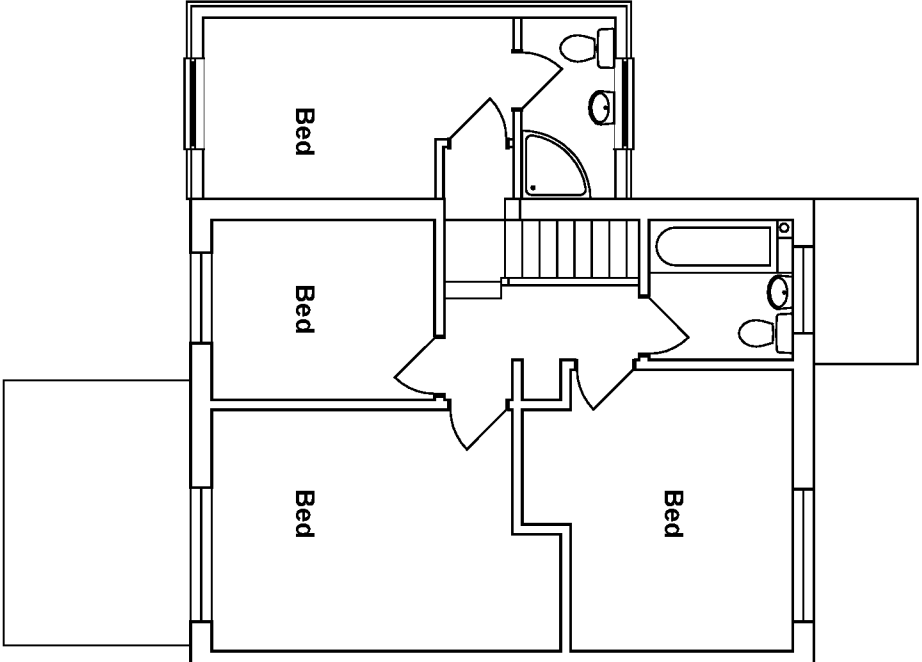


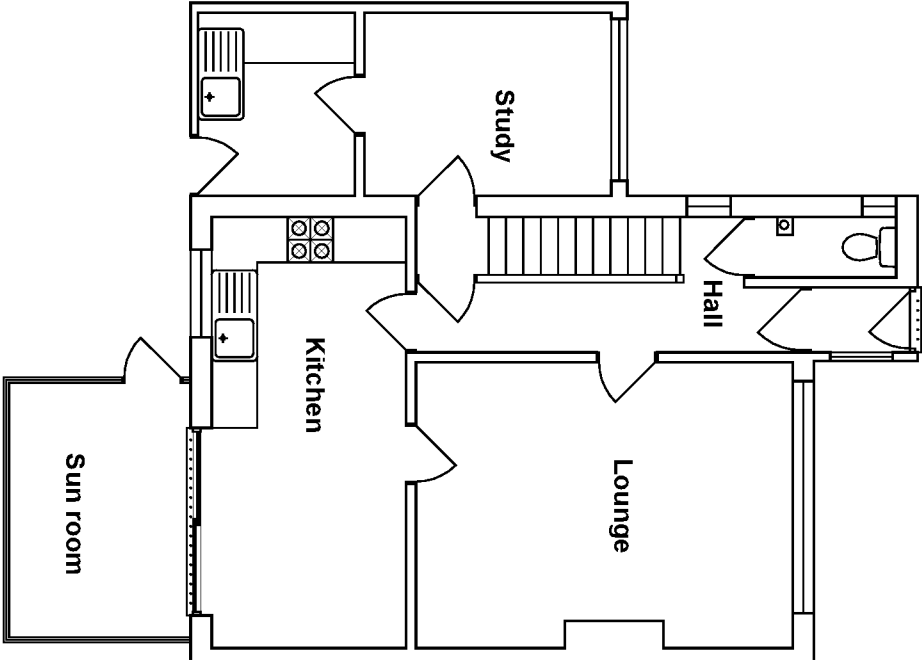

Proposed finishes:
Roof: tiles to match existing
Walls: Marley Cedar Board or similar
Fenestration: white uPVC to match existing style
Fascias, soffites, gutters etc. all to match existing

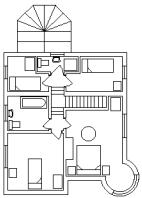

Roof plan as proposed

Amendments: –	
BRYCESON SHAW ASSOCIATES	
Surveyors and Designers	
2 Wellesley Court, Fitzalan Road, Littlehampton, West Sussex BN17 5JW	
Tel. 01903 734381 Mobile: 07889 651301	
E-mail: brycesonshaw@btinternet.com	
	
Project: Proposed extension; 2 Horsham Road West, Littlehampton BN17 6DL	
Drawing: Plans and elevations as proposed	
For: Mr. & Mrs. D. Lomax	
Drawn: PKS	Date: January 2019
Scales: 1:100	No: 2413/01/02
To scale when printed on A3	