


ARUN DISTRICT COUNCIL			
No.	14	110	07
RECEIVED			25.4.07

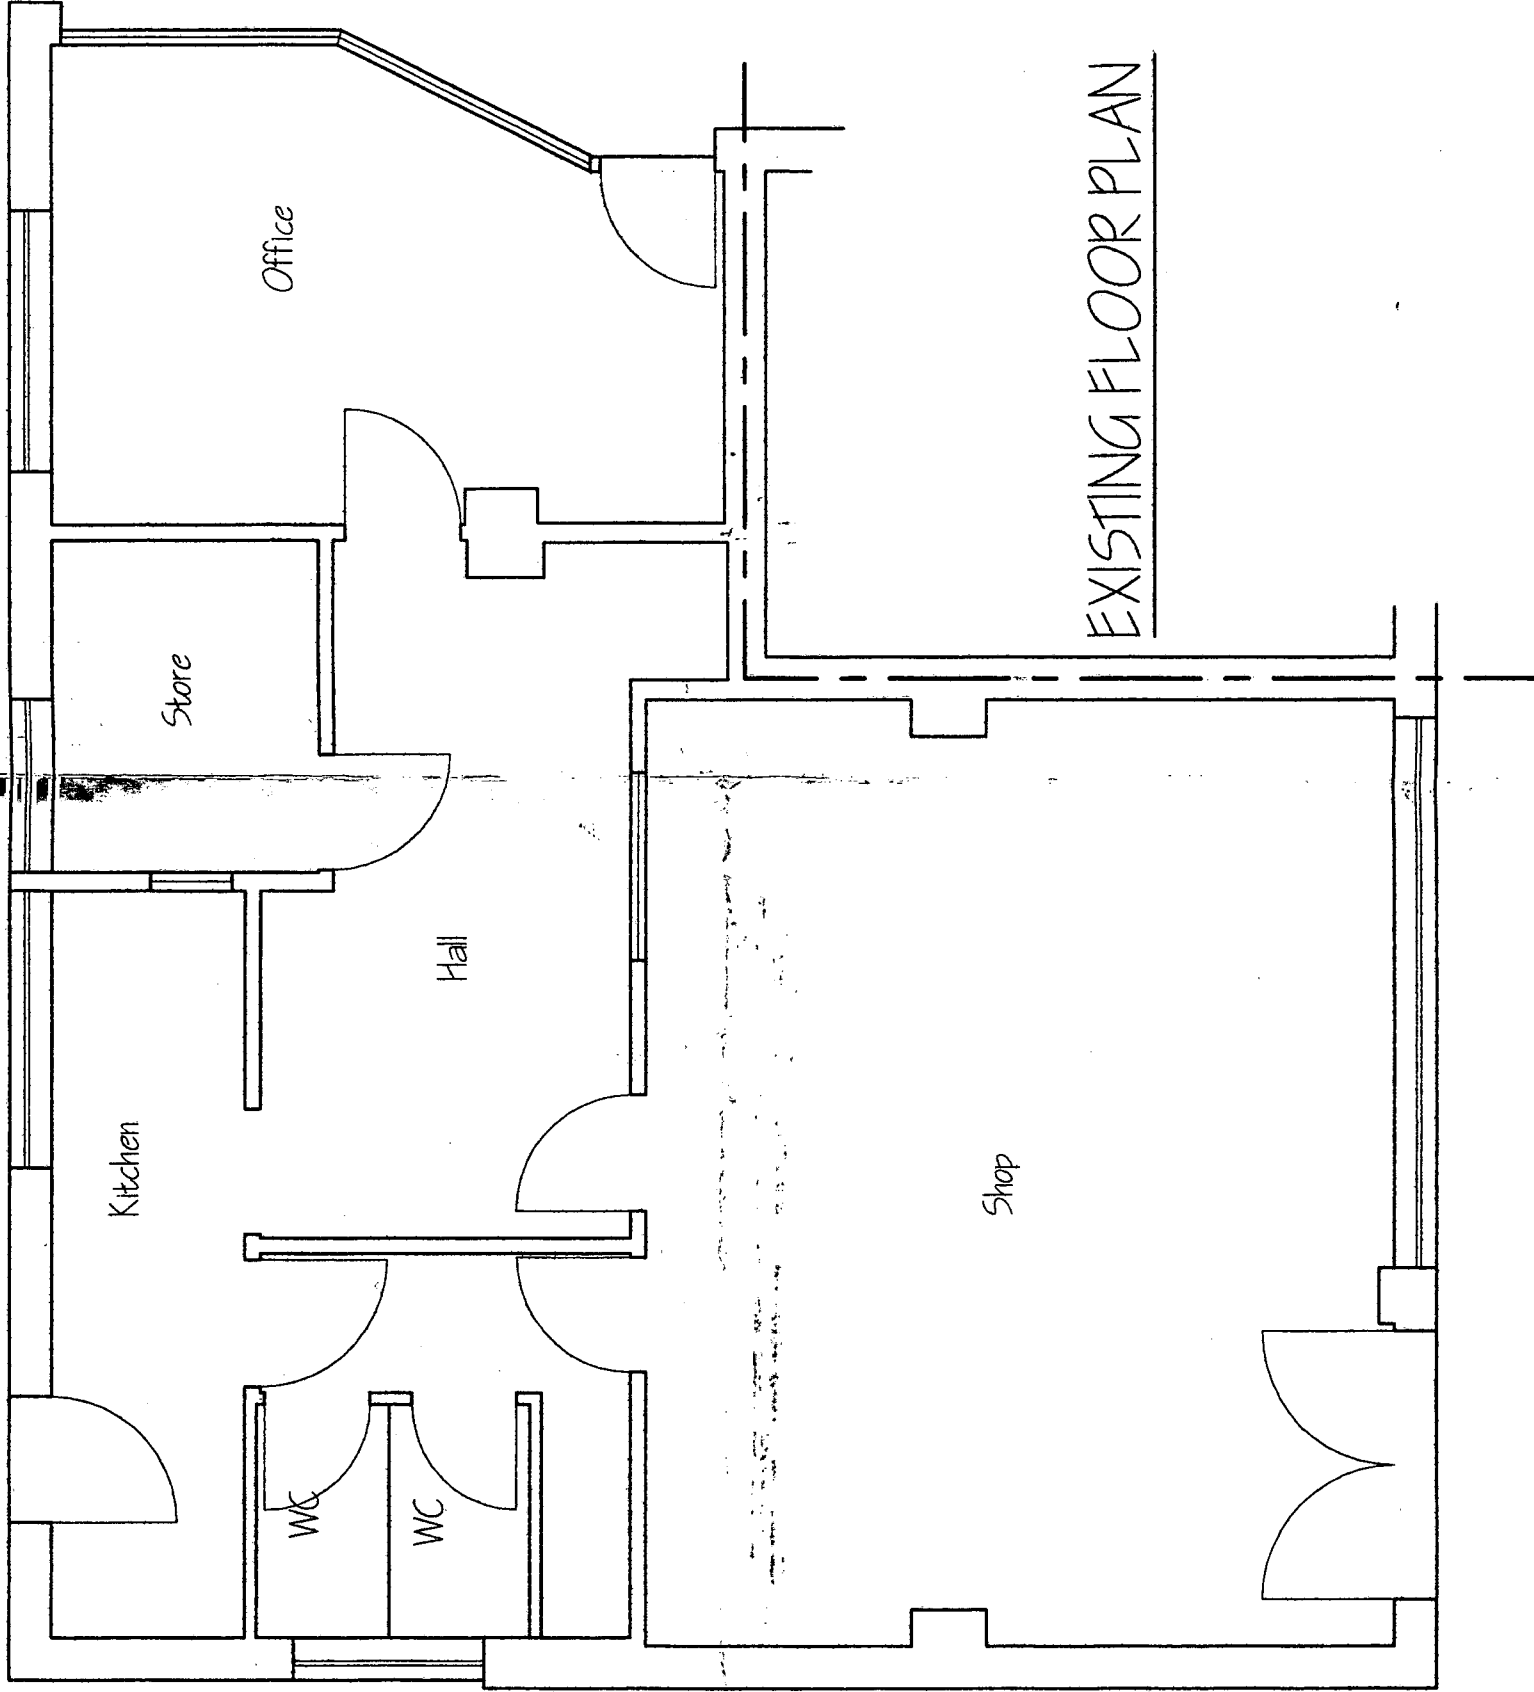

EXISTING FLOOR PLAN

Tony Rogers Building Consultants Address: 42-44 Church Street Littlehampton, BN17 5DQ Telephone: 01903 81323 Fax: 01903 81325		
Rev.	Date	Revision Description
Client:	S SPARS4011	
Address:	David Hilliard Ltd. Rope Walk Littlehampton BN17 5DQ	
Project:	Existing Floor Plan Of Property	
Scale:	1:50	
Date:	FEBRUARY 2007	
Drawing No:	07/263/02	
Drawn By:	AJM	Revision: