


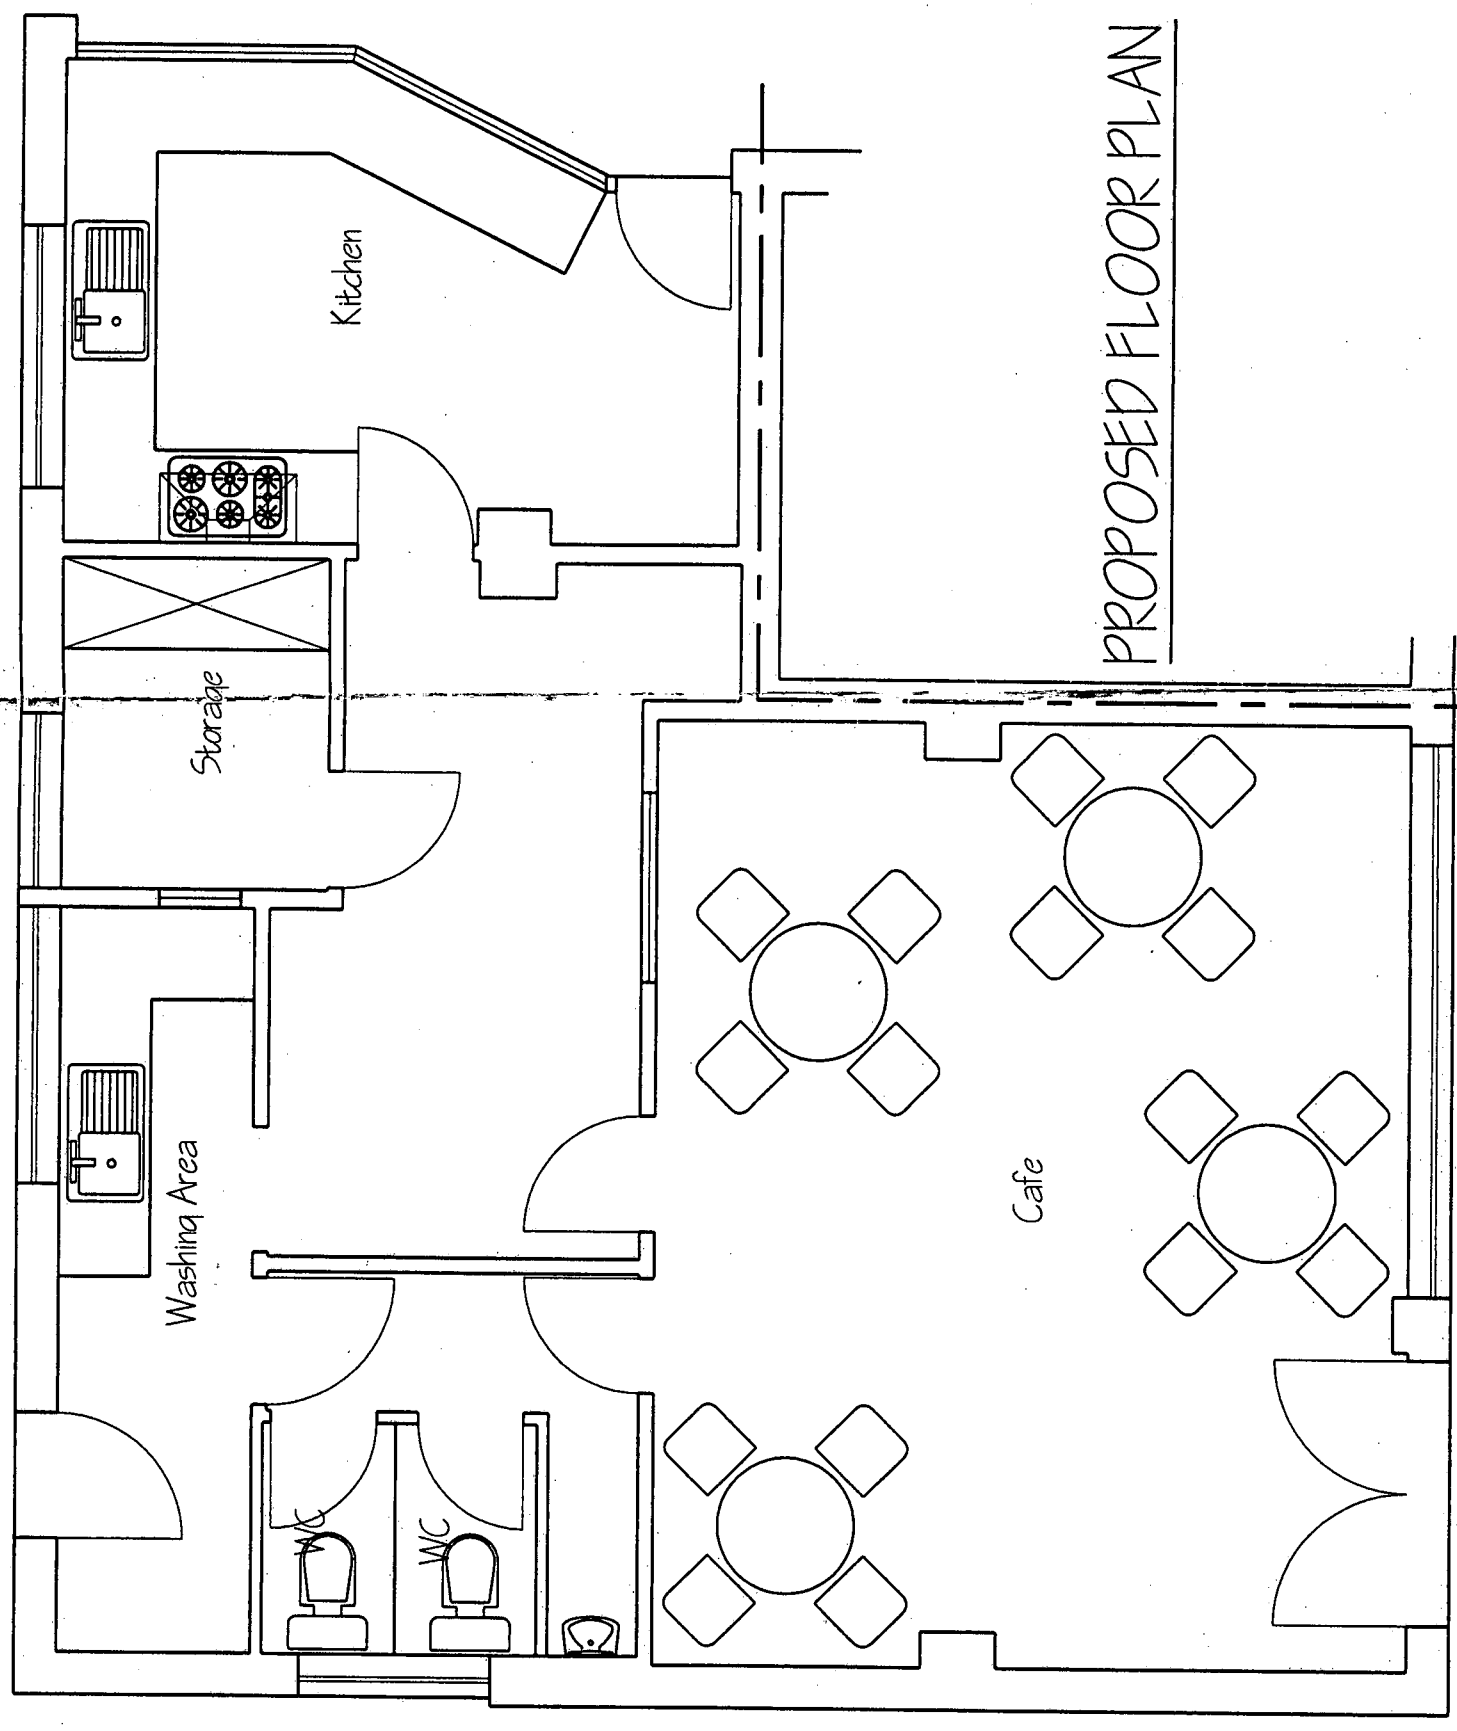

PROPOSED FLOOR PLAN

ARUN DISTRICT COUNCIL			
No.	14	110	07
RECEIVED			
25		4	
		07	

Tony Rogers Building Consultants Address: 40 Dunn Crescent, Upper Beeding, West Sussex, BN14 1WY Telephone: 01903 812225 Fax: 01903 812225		Rev.	Date	Revision Description
Client: 5 SPARSHOT				
Address: David Hilliard Ltd, Rope Walk Littlehampton BN17 5DG				
Project: Change of use To Cafe				
Scale: 1:50				
Date: FEBRUARY 2007				
Drawing No: 07/263/01				
Drawn By: AJM	Revision:			