



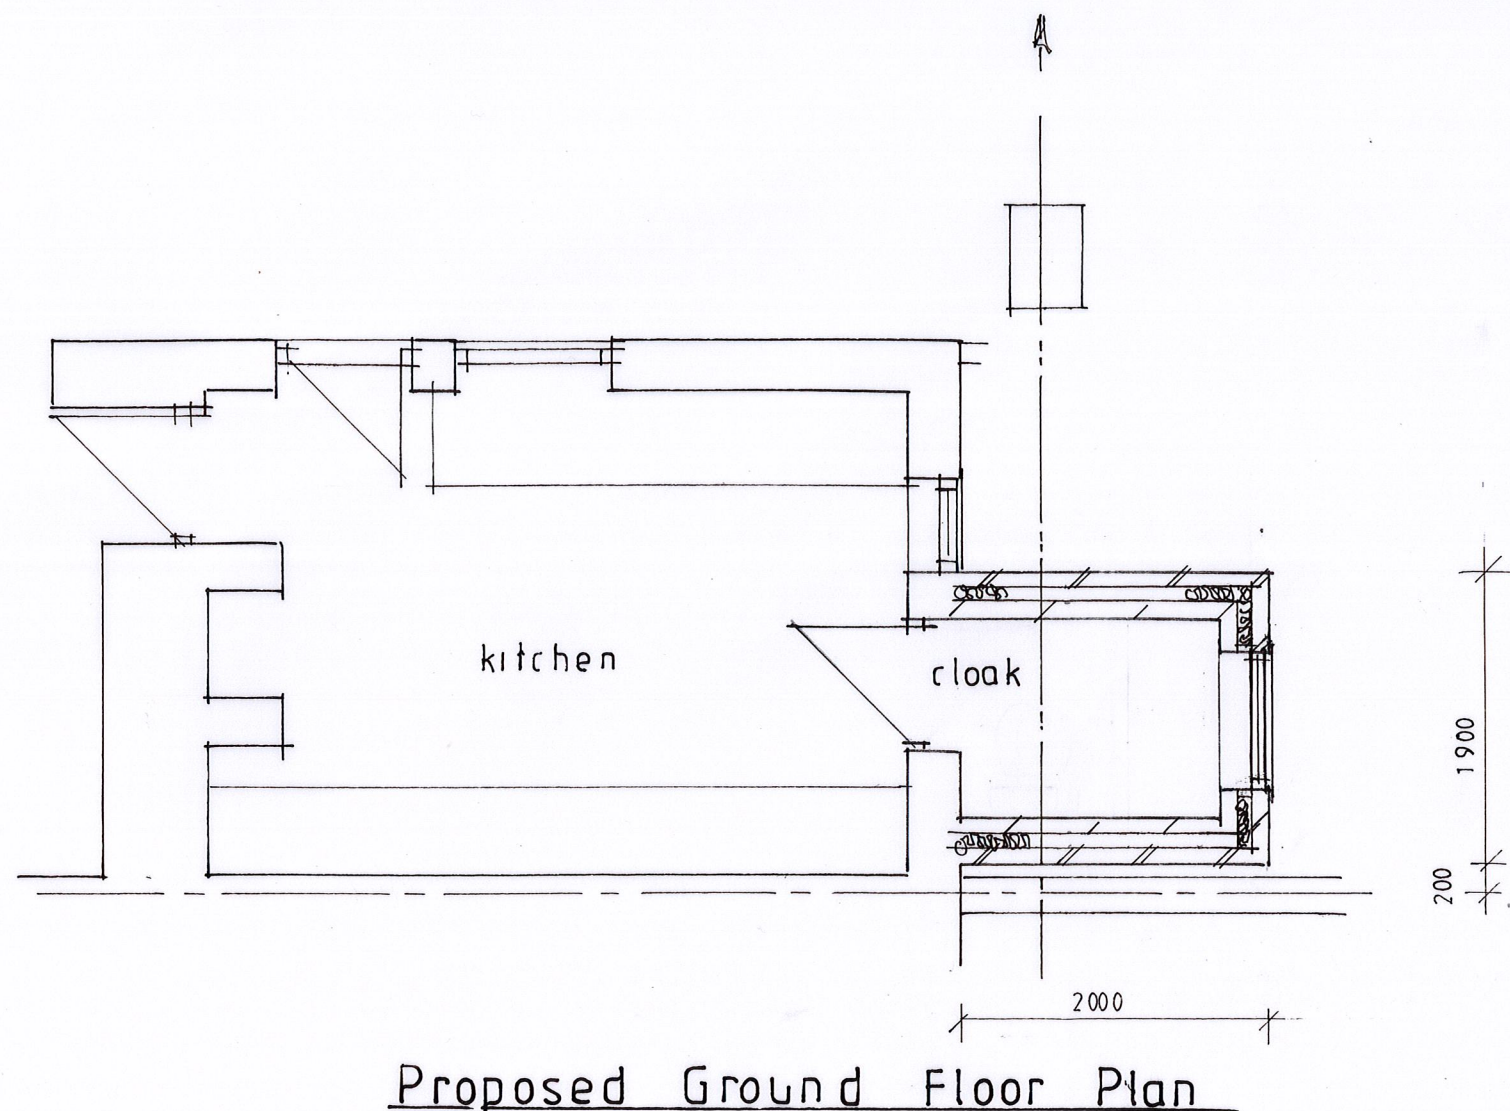

Proposed Ground Floor Plan

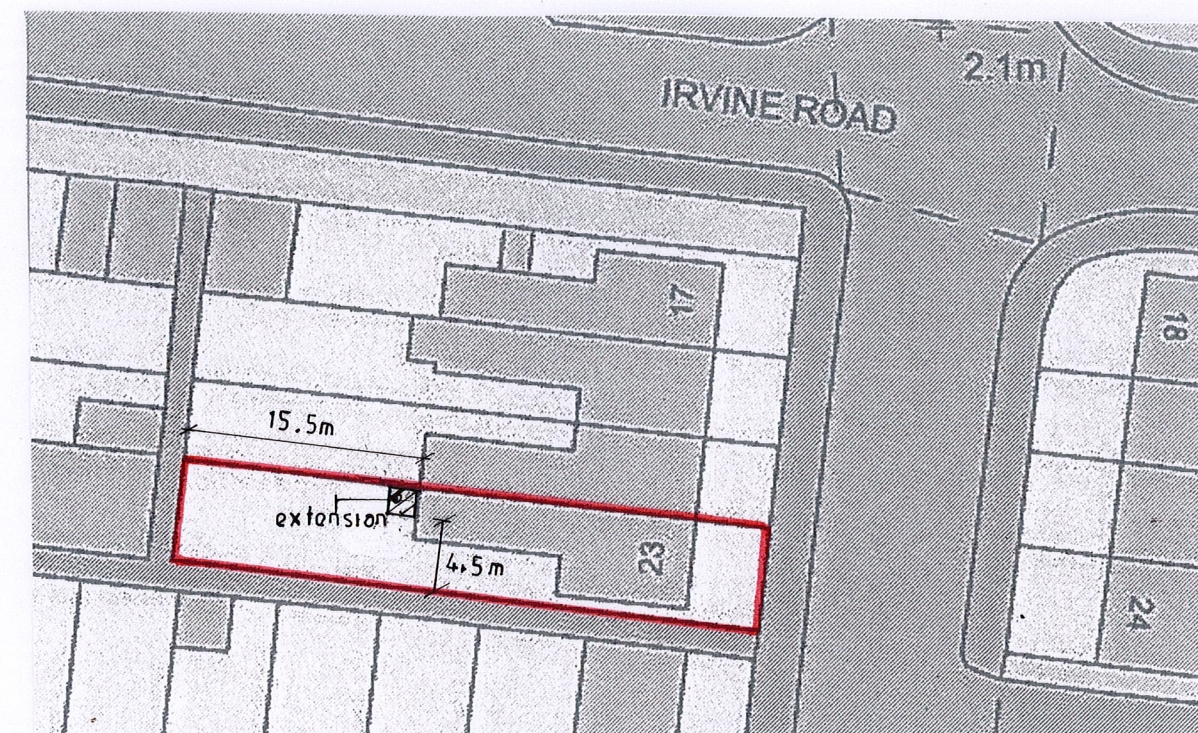

Site and Block Plan

J P Tupper Associates
20 Sudley Road
Bognor Regis
West Sussex

23 St Catherines Road,
Littlehampton,
West Sussex. BN17 5HR

Proposed Extension.

Proposed Ground Floor Plan
Site & Block Plan

Scale: 1:50 & 1:500 Paper: A3

Drg No.: 7038/03A

Date: March 2019

All dimensions to be checked on site.
Do not scale except for planning purposes