


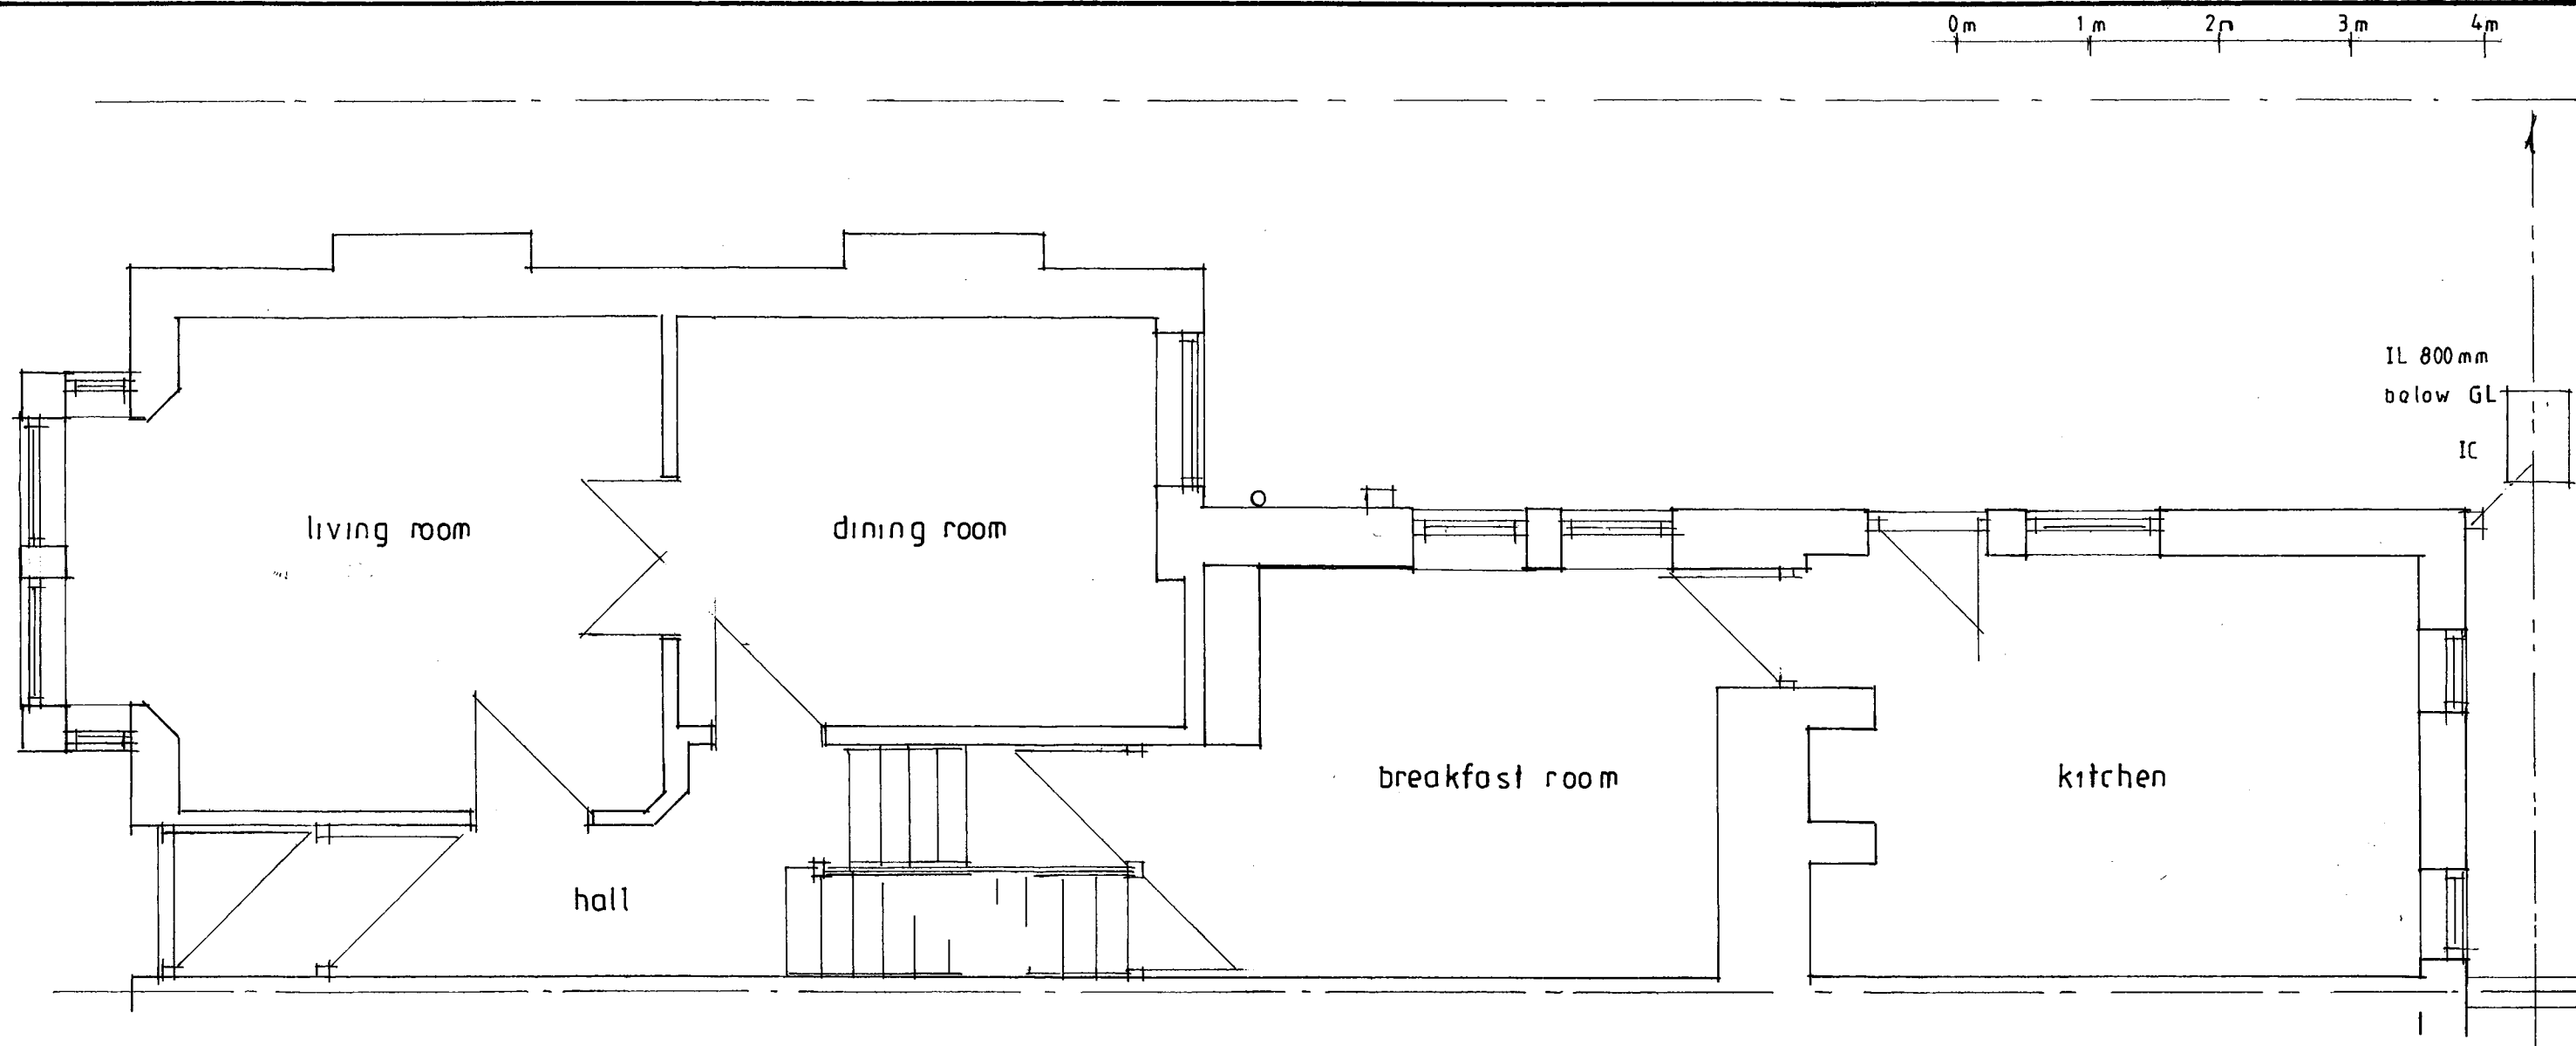

Existing Ground Floor Plan

J P Tupper Associates
20 Sudley Road
Bognor Regis
West Sussex

23 St Catherines Road,
Littlehampton,
West Sussex. BN17 5HR

Proposed Extension.

Existing Ground Floor Plan

Scale: 1:50

Paper: A3

Drg No.: 7038/01

Date: March 2019

All dimensions to be checked on site.
Do not scale except for planning purposes