




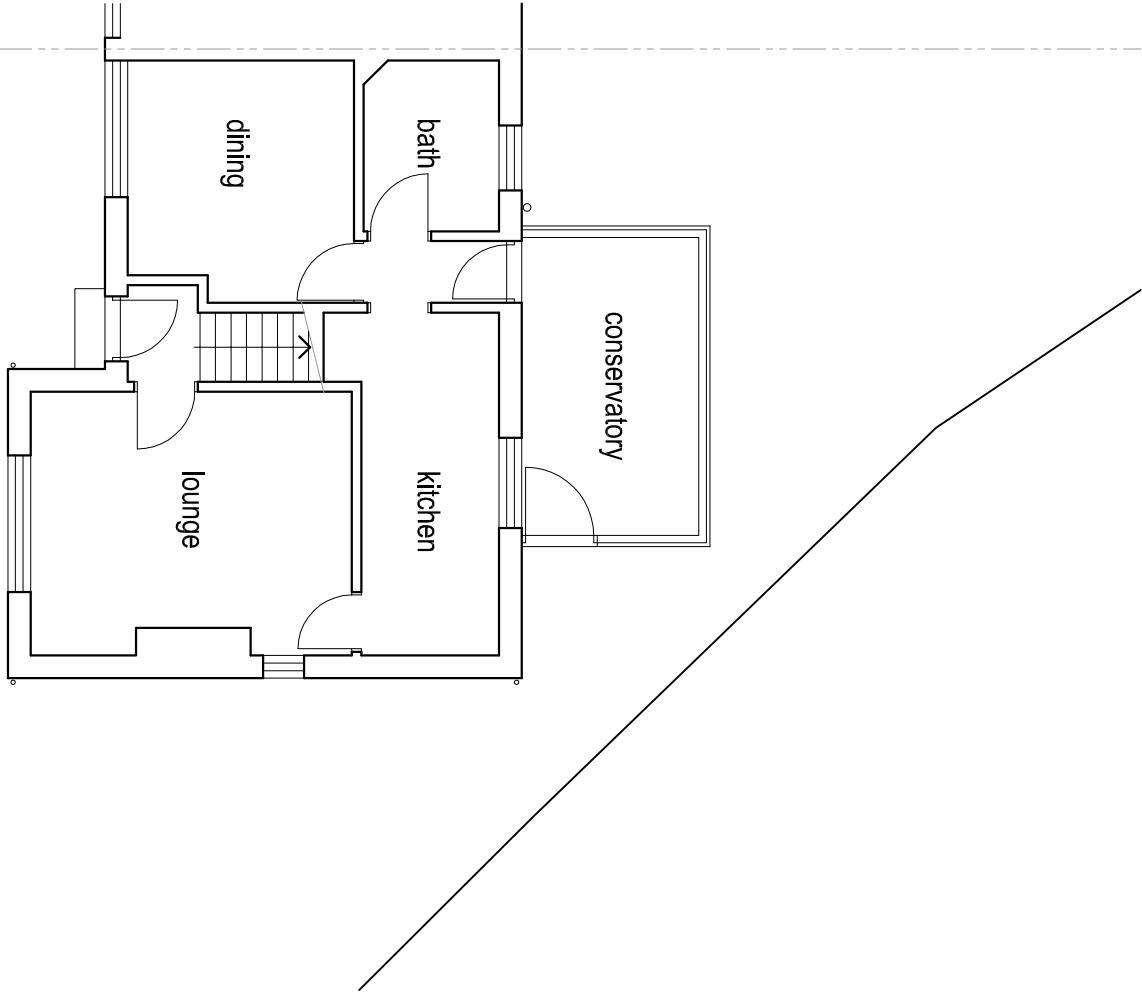

Ground Floor Plan @ 1:100

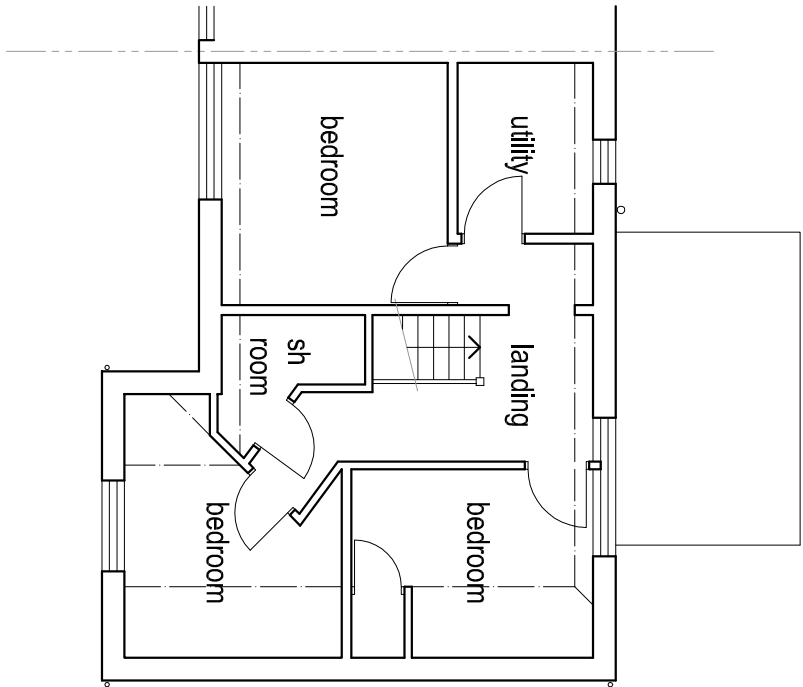

First Floor Plan @ 1:100

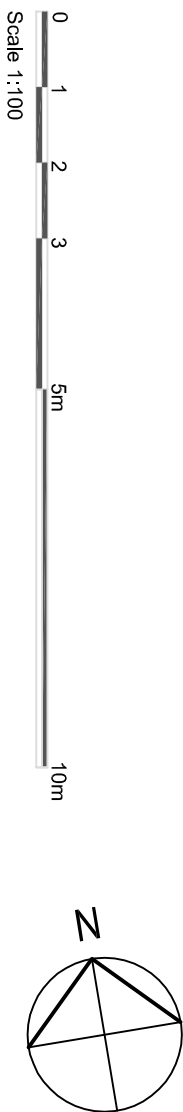

Rev	Description	Date
-----	-------------	------

Job Reference: Side Extension 51 Falkland Avenue Littlehamton BN17 6AB		Client: Steven Cook
Drawing Title: Floor Plans as Existing		

Scale: 1:100 @ A3	Dwg No: TGA1159/01	Drawn:	Date: 10.04.18
-------------------	--------------------	--------	----------------

TS/AT

Architectural Services

All dimensions to be checked on site.
This drawing should be approved by Local Authority Planning Building Control or other appropriate checking authority prior to commencement of work.
This drawing should not be reproduced without the prior consent of the author