



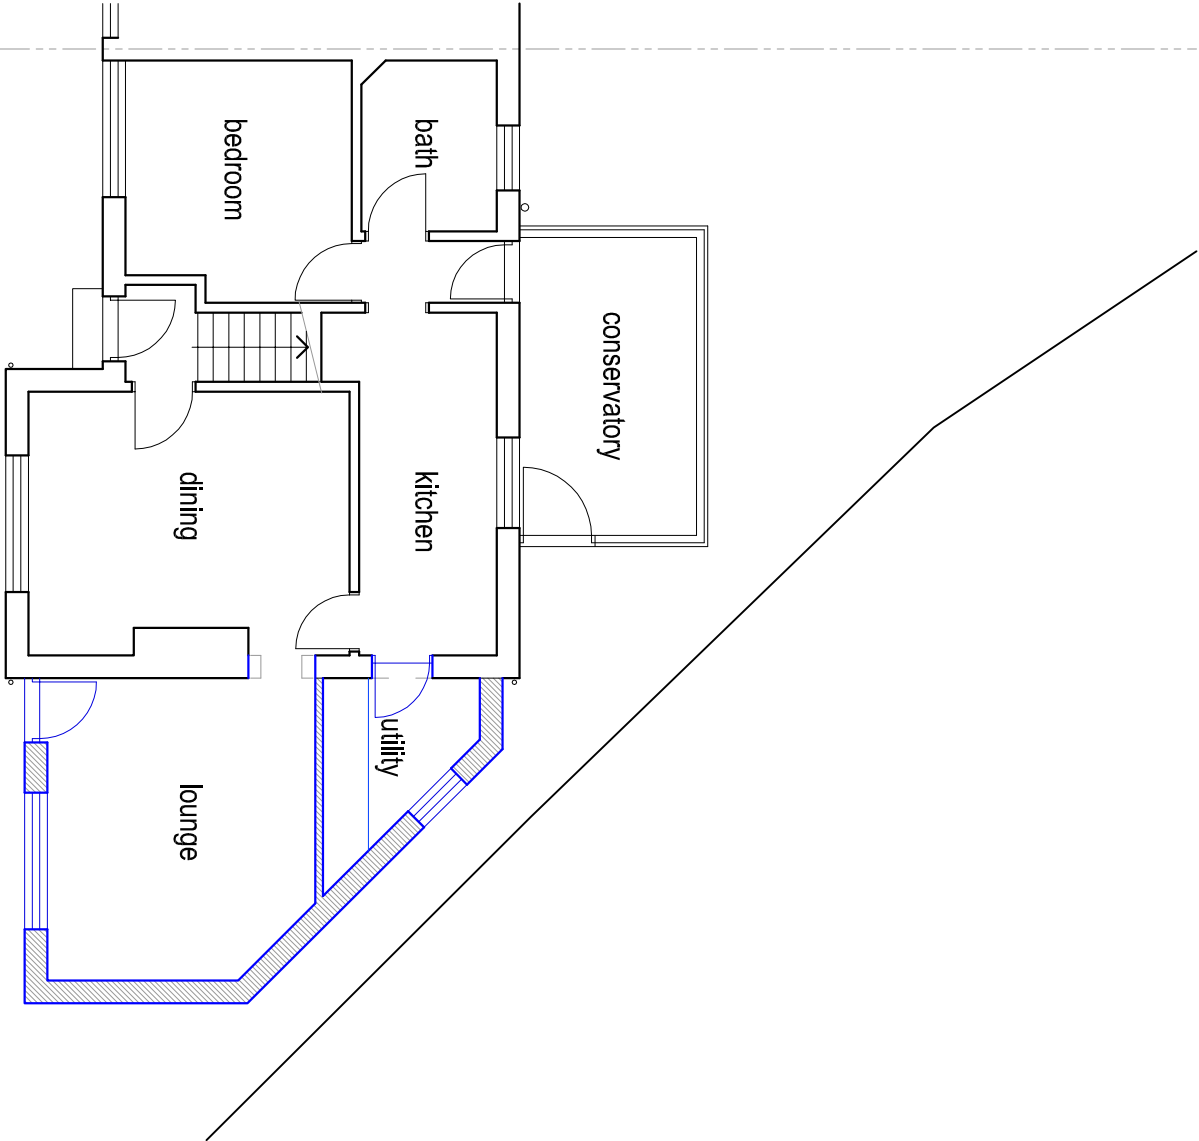

Ground Floor Plan @ 1:100

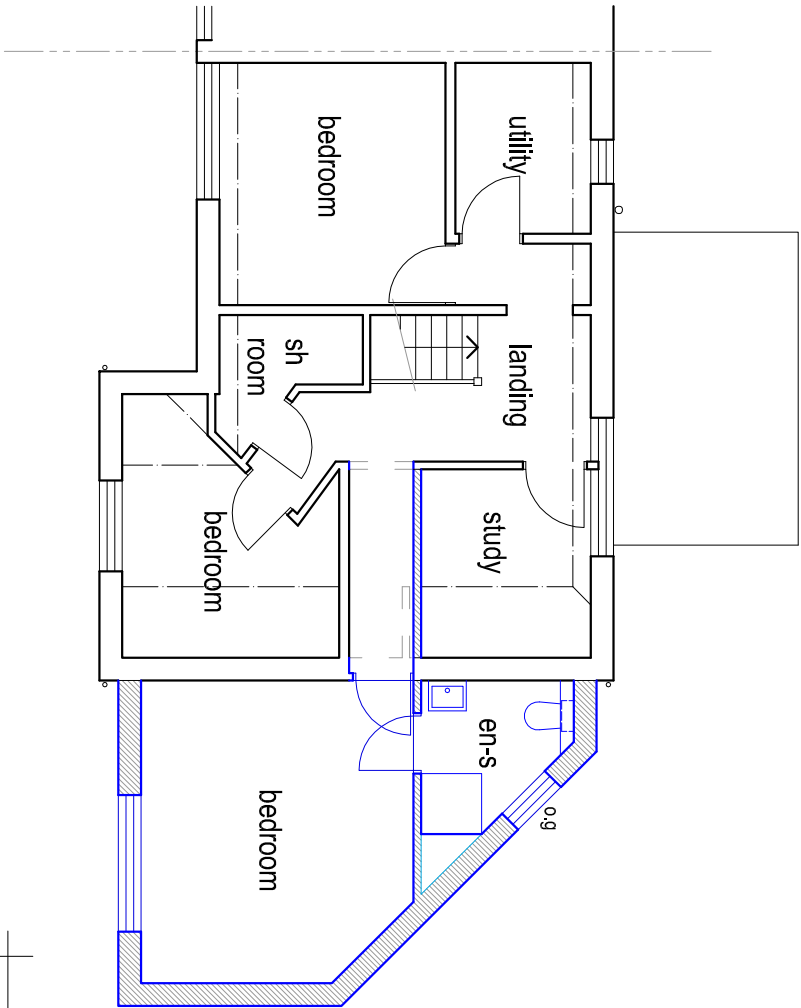

First Floor Plan @ 1:100

Rev	Description	Date
Job Reference: Side Extension 51 Falkland Avenue Littlehamton BN17 6AB		
Client: Steven Cook		Drawing Title: Floor Plans as Proposed
Scale: 1:100 @ A3		Date: 10.04.18

TS/AT

Architectural Services

All dimensions to be checked on site.
This drawing should be approved by Local Authority Planning Building Control or other appropriate checking authority prior to commencement of work.
This drawing should not be reproduced without the prior consent of the author

