



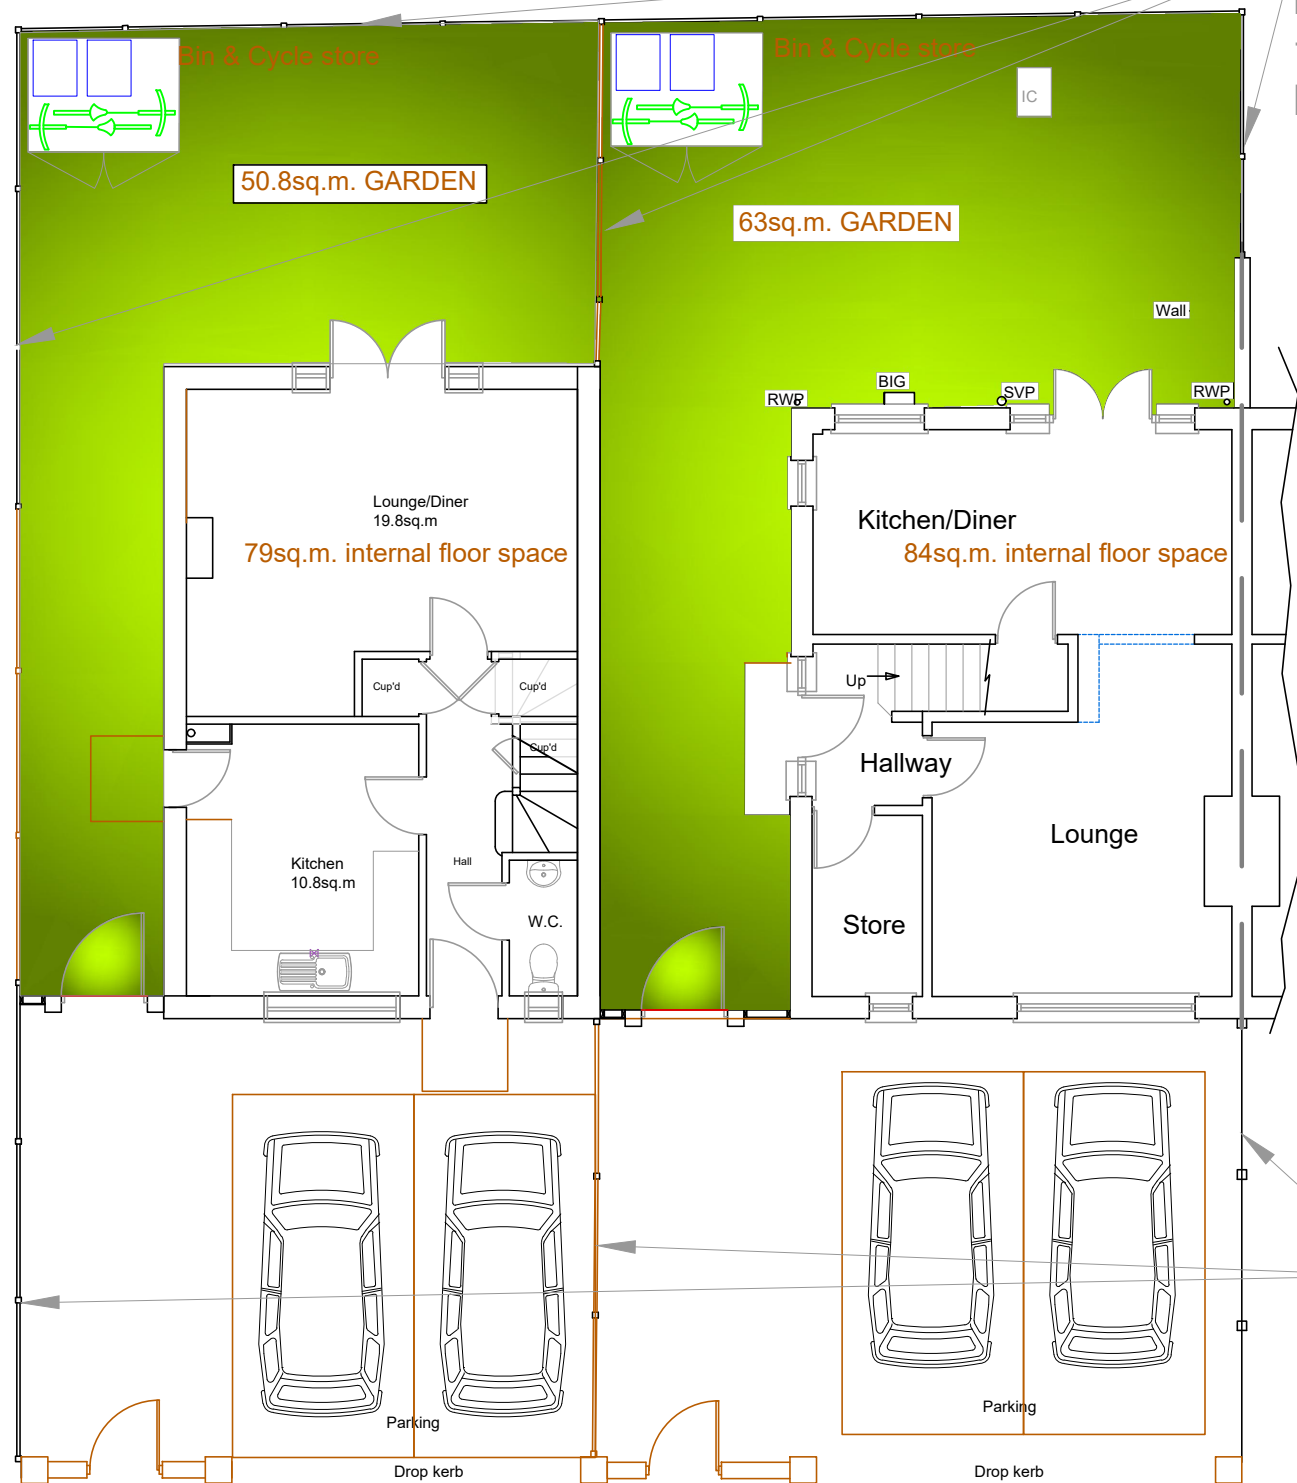


Proposed Plots


 


Rear close boarded 6' fence to rear boundaries

Front gardens divided by close boarded max 1m high fence

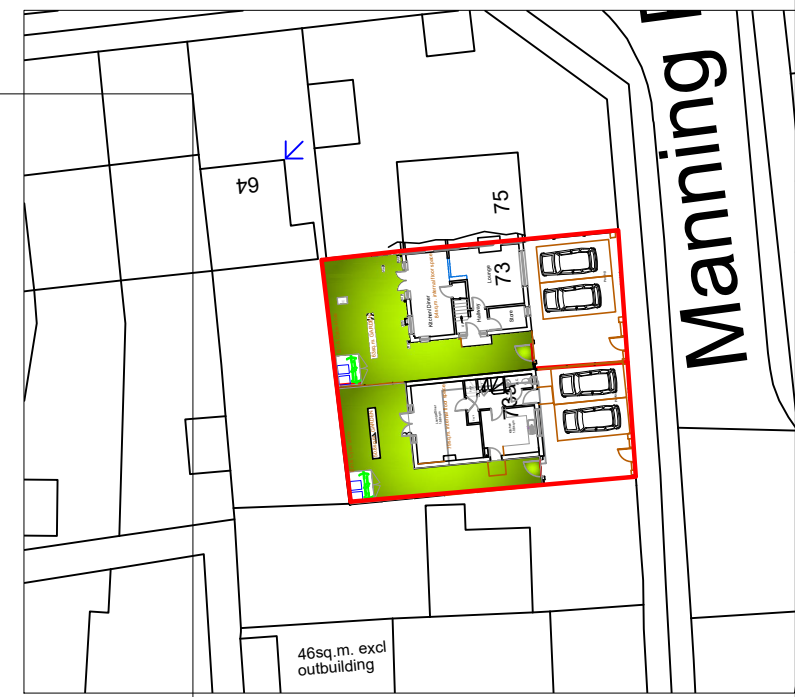

Block Plan

  

Dimensions & Scales
Do not scale off this drawing unless for Local Authority purposes. The Contractor is responsible for checking all levels, site dimensions etc. prior to ordering materials and starting work on any element.

Any discrepancies or anomalies should be brought to the attention of Caldotec Ltd prior to commencement of the works.

Rev.	Details	Date

Liz Galloway

Design & Health & Safety Consultancy

41 Willowhayne Avenue
East Preston
West Sussex
BN16 1PL
01903 859176
liz@galloway.co.uk

Issued for:
Discussion
Planning Application X
Building Control
Construction Issue
As Built

Proposed Block & Site Plan

Client
Site Address
73 Manning Road
Wick
Littlehampton
West Sussex
BN17 9QU

Printed
Date
Drawing Number

As Shown on A3
<24/11/2021>
20062/02a