




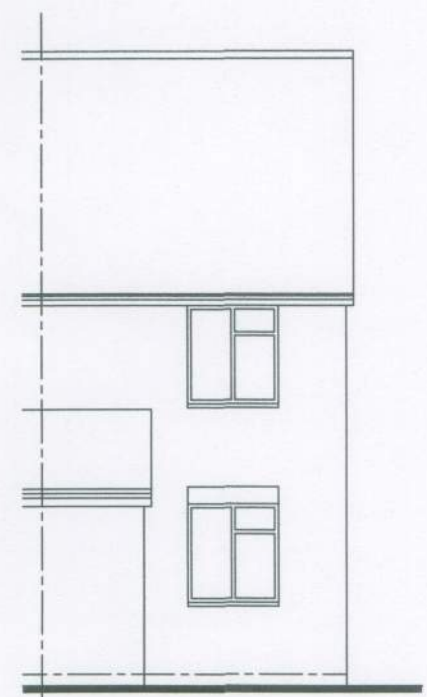



FRONT
EXISTING ELEVATIONS
Scale 1:100

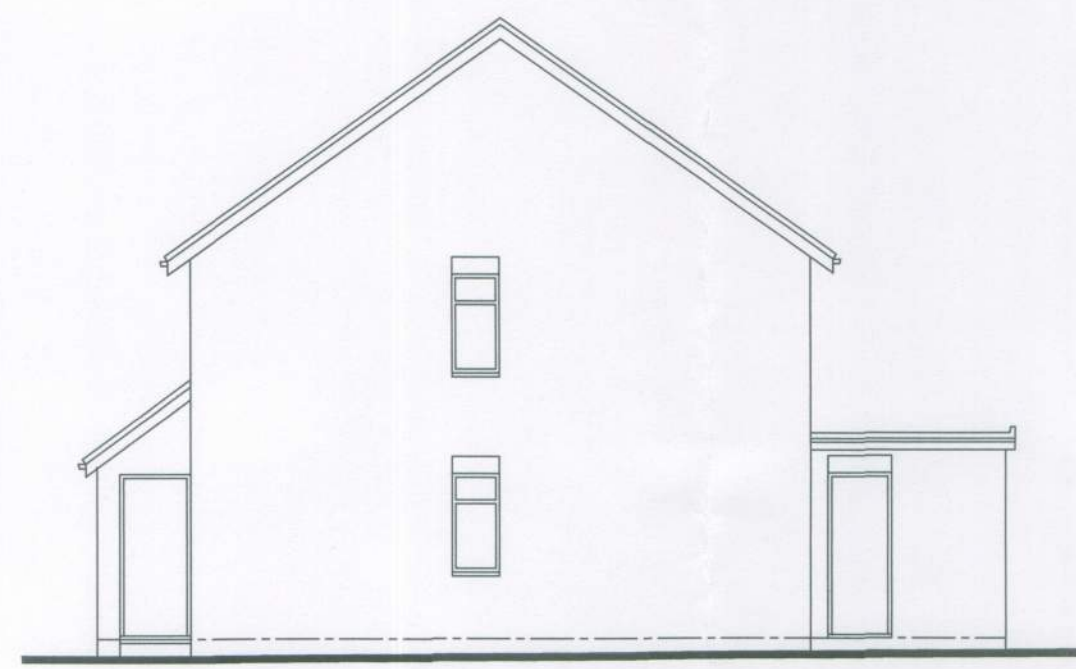

SIDE

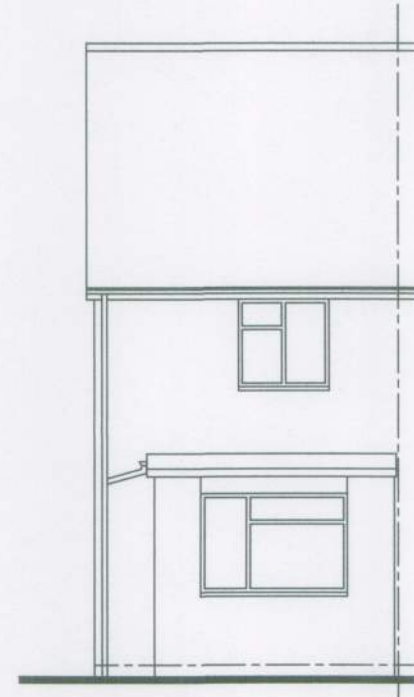


REAR

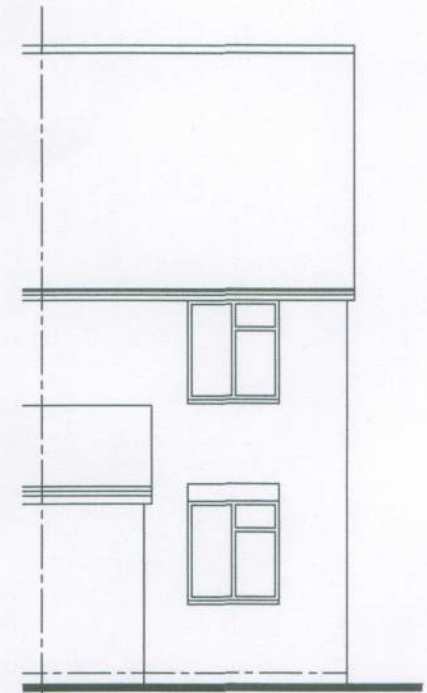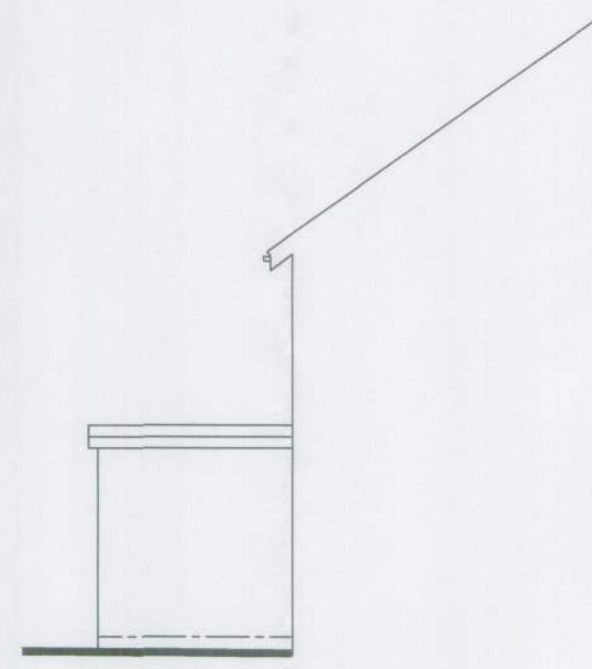


FRONT
PROPOSED ELEVATIONS
Scale 1:100




SIDE

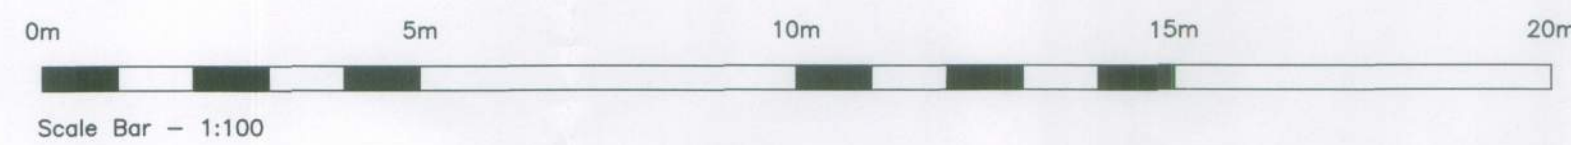

REAR

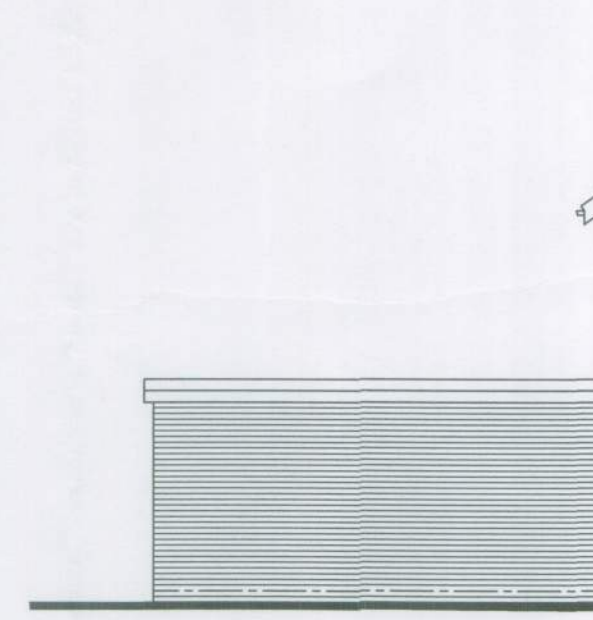


SIDE

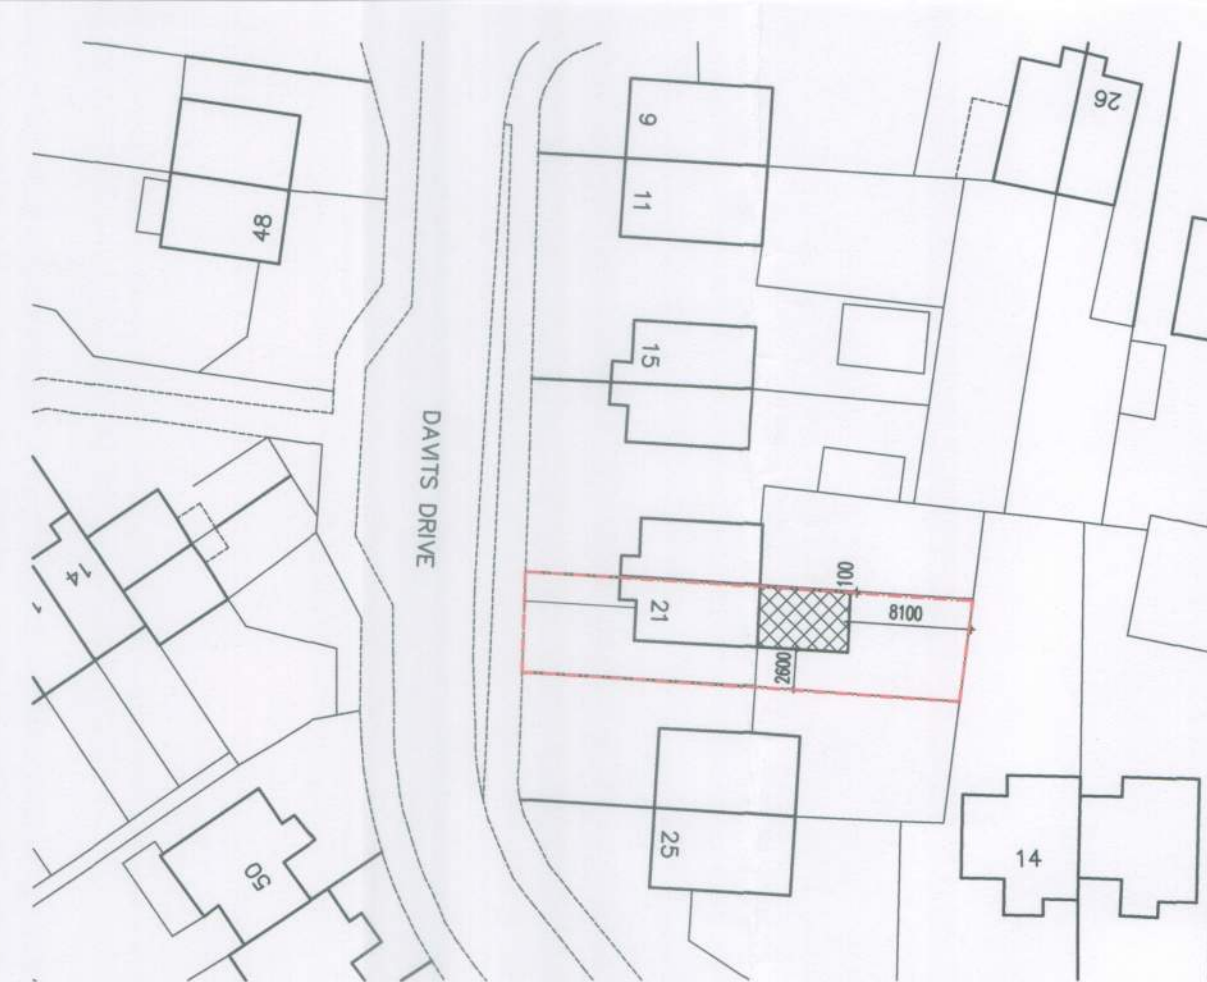

BLOCK PLAN

Scale 1:500

 

SCHEDULE OF MATERIALS

WALLS - NEW BRICKWORK TO MATCH EXISTING
ROOF - FLAT ROOF
WINDOWS & DOORS - PVC-U COLOUR WHITE
RAINWATER GOODS - PVCu COLOUR BLACK TO MATCH EXISTING

No dimensions to be scaled from drawing except for planning purposes.
The contractor should check all dimensions on site.
It is the contractors responsibility to ensure compliance with Building Regulations.
C.D.M. Regs. 2007. The Client is advised of his responsibilities to appoint a Planning Supervisor under these Regs.
All works to comply with the C.D.M. Regs. 2007
The Party Wall Act. 1996 The property owner is advised of the requirements of the Act, & the requirement to serve a Party Wall Notice on any adjoining owners as required under the act.

REVISIONS:




LOCATION PLAN



Scale 1:1250



Information supplied based on Promap.
All dimensions and distances subject to an accurate site survey being undertaken.

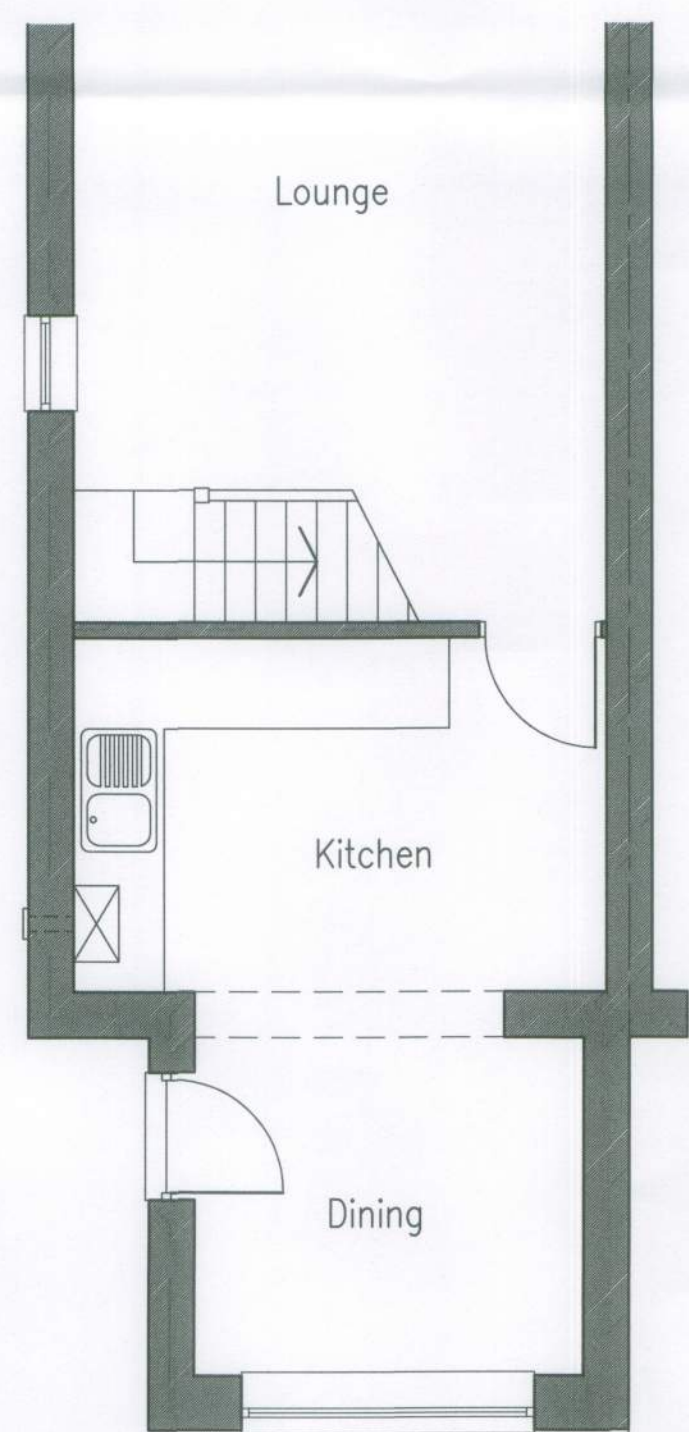

EXISTING GROUND FLOOR
Scale 1:50

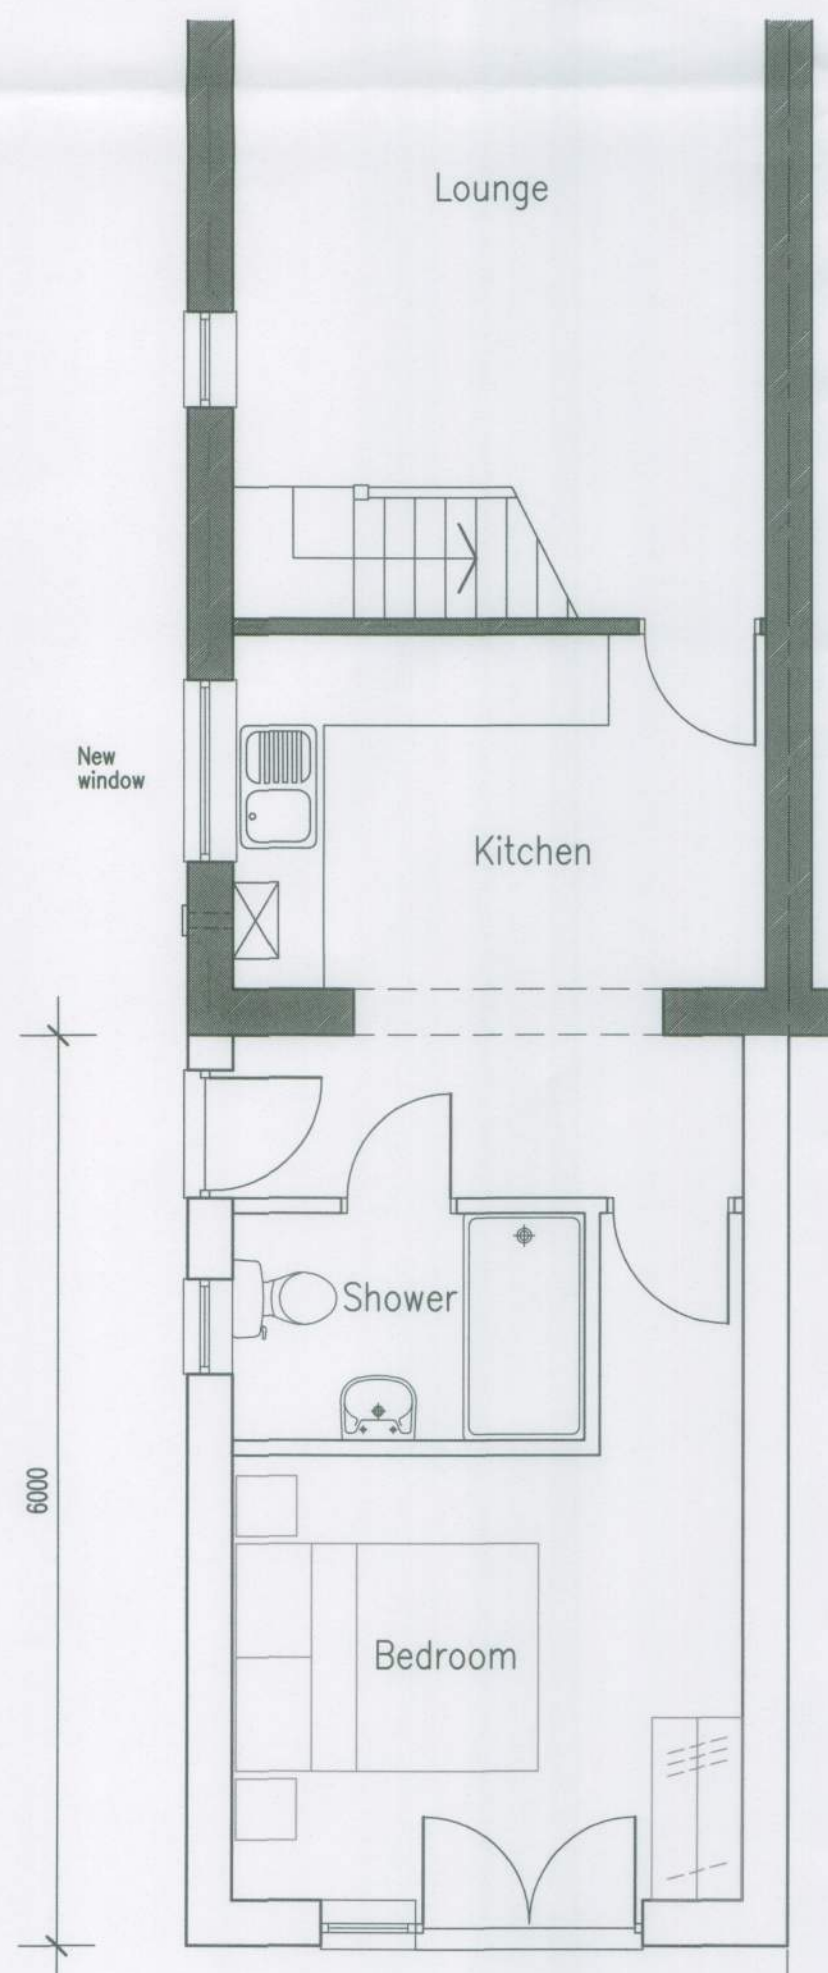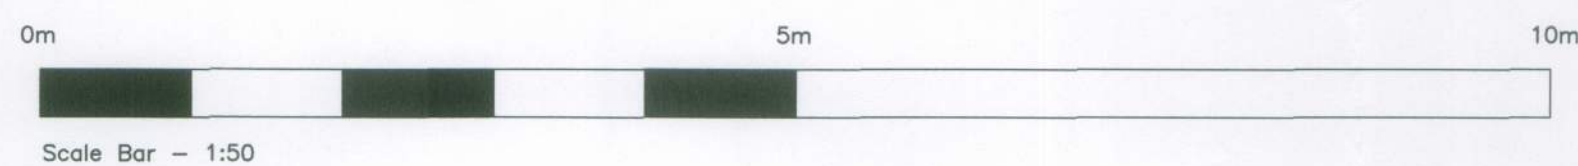

PROPOSED GROUND FLOOR
Scale 1:50

ADCS

Computer Services

30 Foxley Lane
Worthing
West Sussex
BN13 3AD
Tel: 01903 280701
E-mail:
adcs@sky.com

Client

MR M. EVE & MISS C. DANIELS

Project

PROPOSED REAR EXTENSION
21 DAVITS DRIVE
LITTLEHAMPTON
WEST SUSSEX BN17 6RU

Drawing

EXISTING AND PROPOSED
FLOOR PLANS & ELEVATIONS

Scale

1:100 @ A1

Date

24.03.15

Drawn

TP

Drawing No.

Revision

1303/P01