
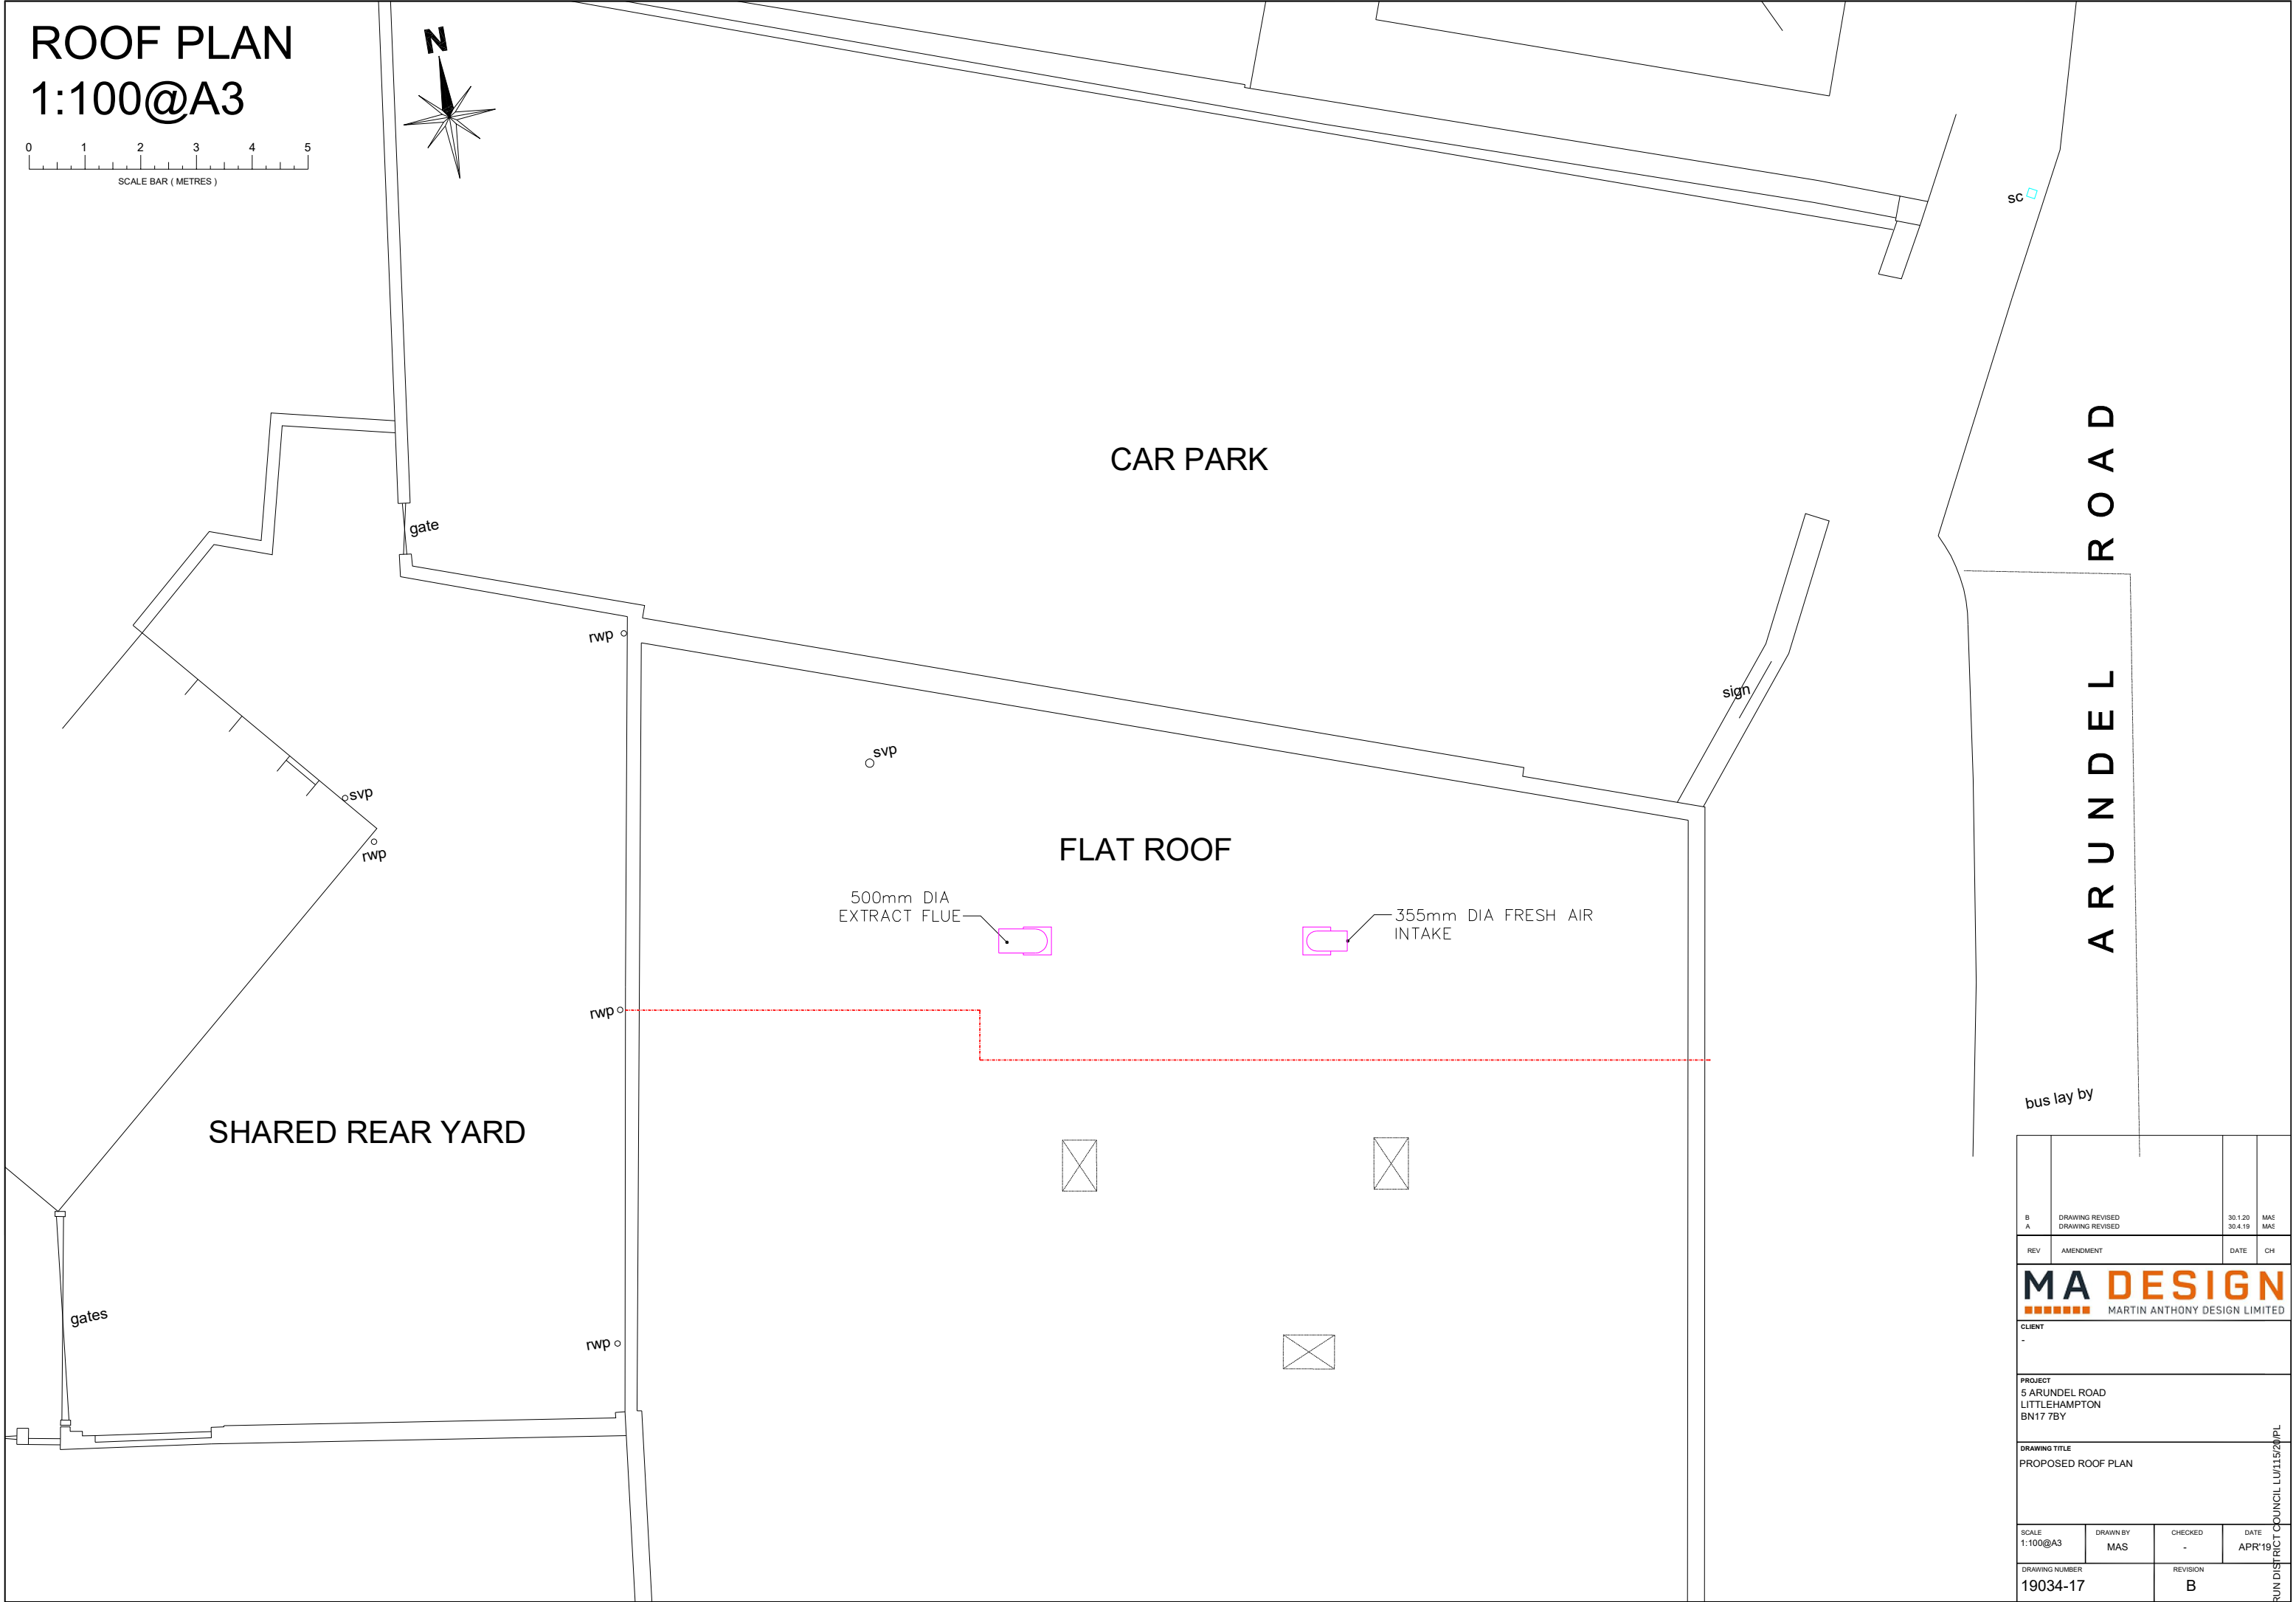
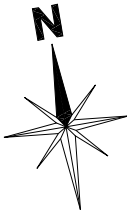


ROOF PLAN
1:100@A3

 

B	DRAWING REVISED	30.1.20	MAS
A	DRAWING REVISED	30.4.19	MAS
REV	AMENDMENT	DATE	CH
MA DESIGN MARTIN ANTHONY DESIGN LIMITED			
CLIENT -			
PROJECT 5 ARUNDEL ROAD LITTLEHAMPTON BN17 7BY			
DRAWING TITLE PROPOSED ROOF PLAN			
SCALE 1:100@A3	DRAWN BY MAS	CHECKED -	DATE APR'19
DRAWING NUMBER 19034-17		REVISION B	

ARUN DISTRICT COUNCIL LU/1152/PL