




South Elevation Proposed

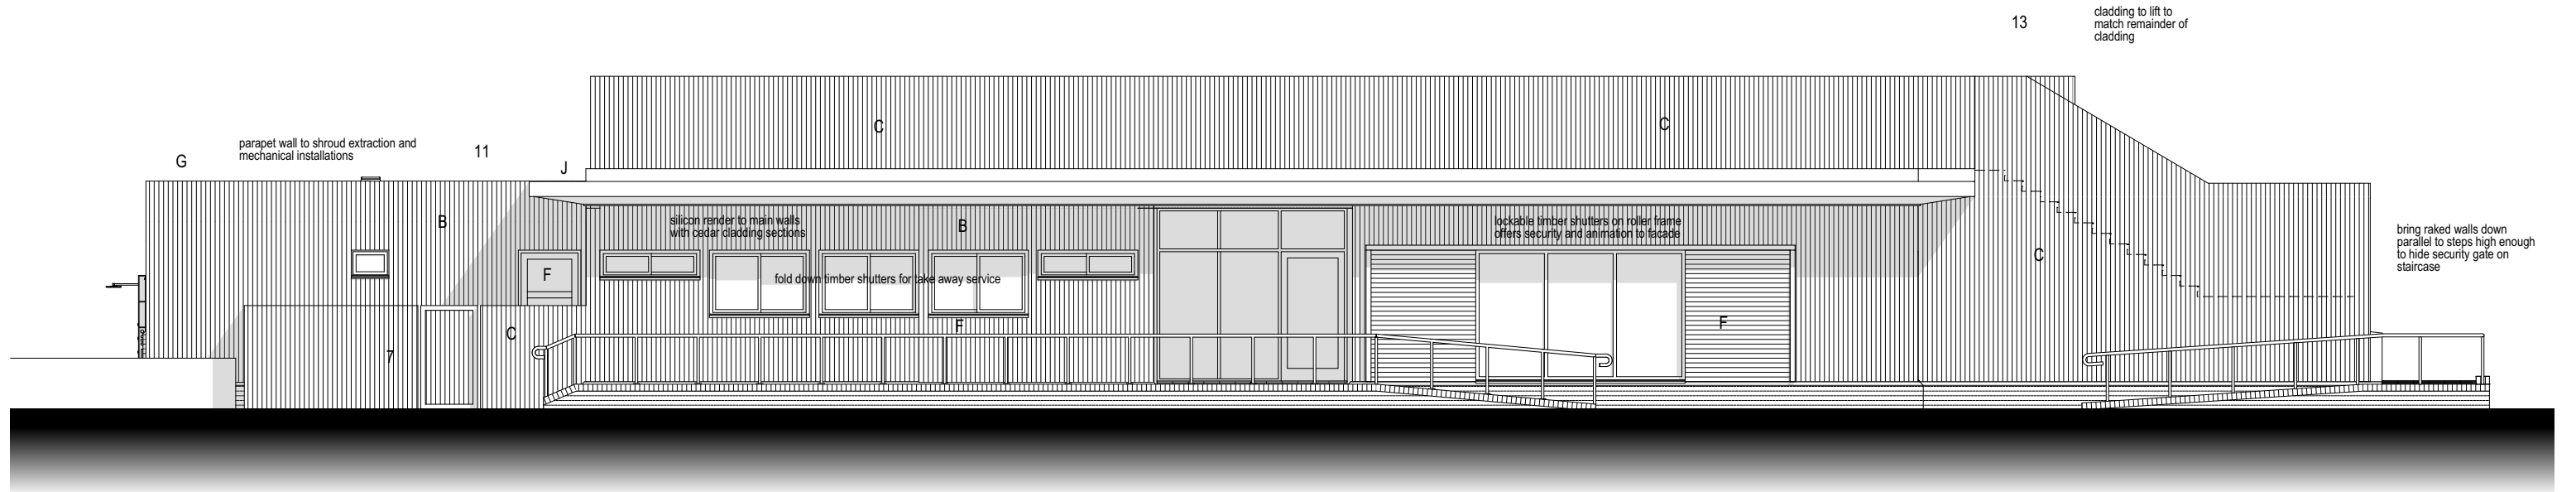

North Elevation Proposed

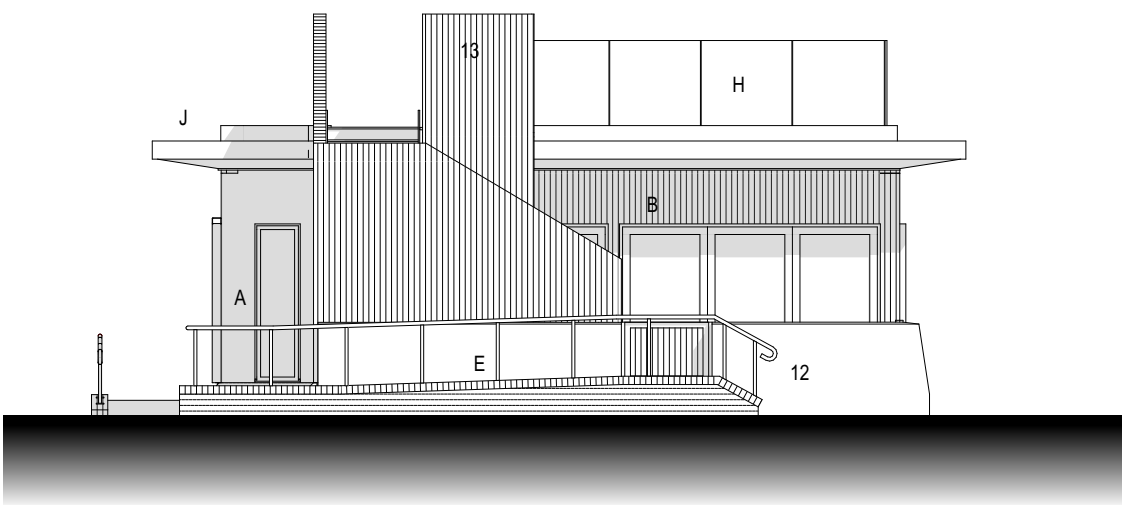

West Elevation Proposed

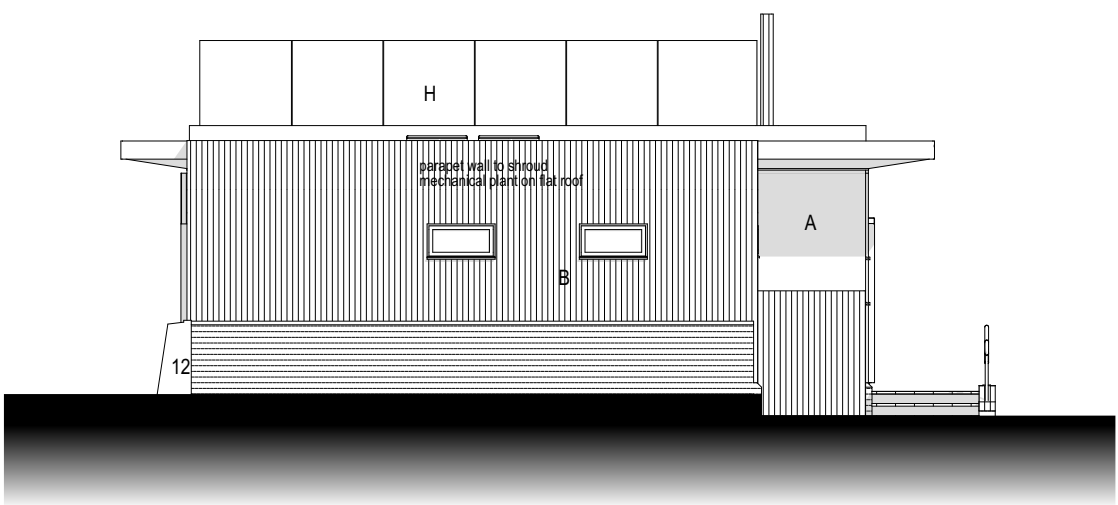

East Elevation Proposed

- Key to materials
- B. cedar cladding boards - vertical
 - C. slatted cedar batten to balustrade
 - D. grey aluminium doors and windows
 - E. natural colour finish cast concrete storm surge wall
 - F. horizontal timber shutters
 - G. aluminium coping to flat roof matching doors & windows
 - H. clear glazed balustrade
 - J. grp cladding to match cast concrete

rev a 05.03.21 First floor light wells removed
rendered walls changed to vertical cedar cladding

Client **JAMIE HAWKINS**

Project **KITE SURF CAFE AND SCHOOL
BEACH ROAD
LITTLEHAMPTON**

Drawing Title **PROPOSED ELEVATIONS
Planning amendments**

Drawing **CND1_SK02** Rev **a**

Date **OCT 2019** Scale **1 : 100 at A3**

IAN WOOD DESIGN CONSULTANT

14 Garfield Road ♦ Bitterne ♦ Southampton SO19 4BZ ♦ Hampshire
Phone 023 8033 3810 or 01489 773569

on behalf of

