


LU116/13


Plans
Elevs
31-32

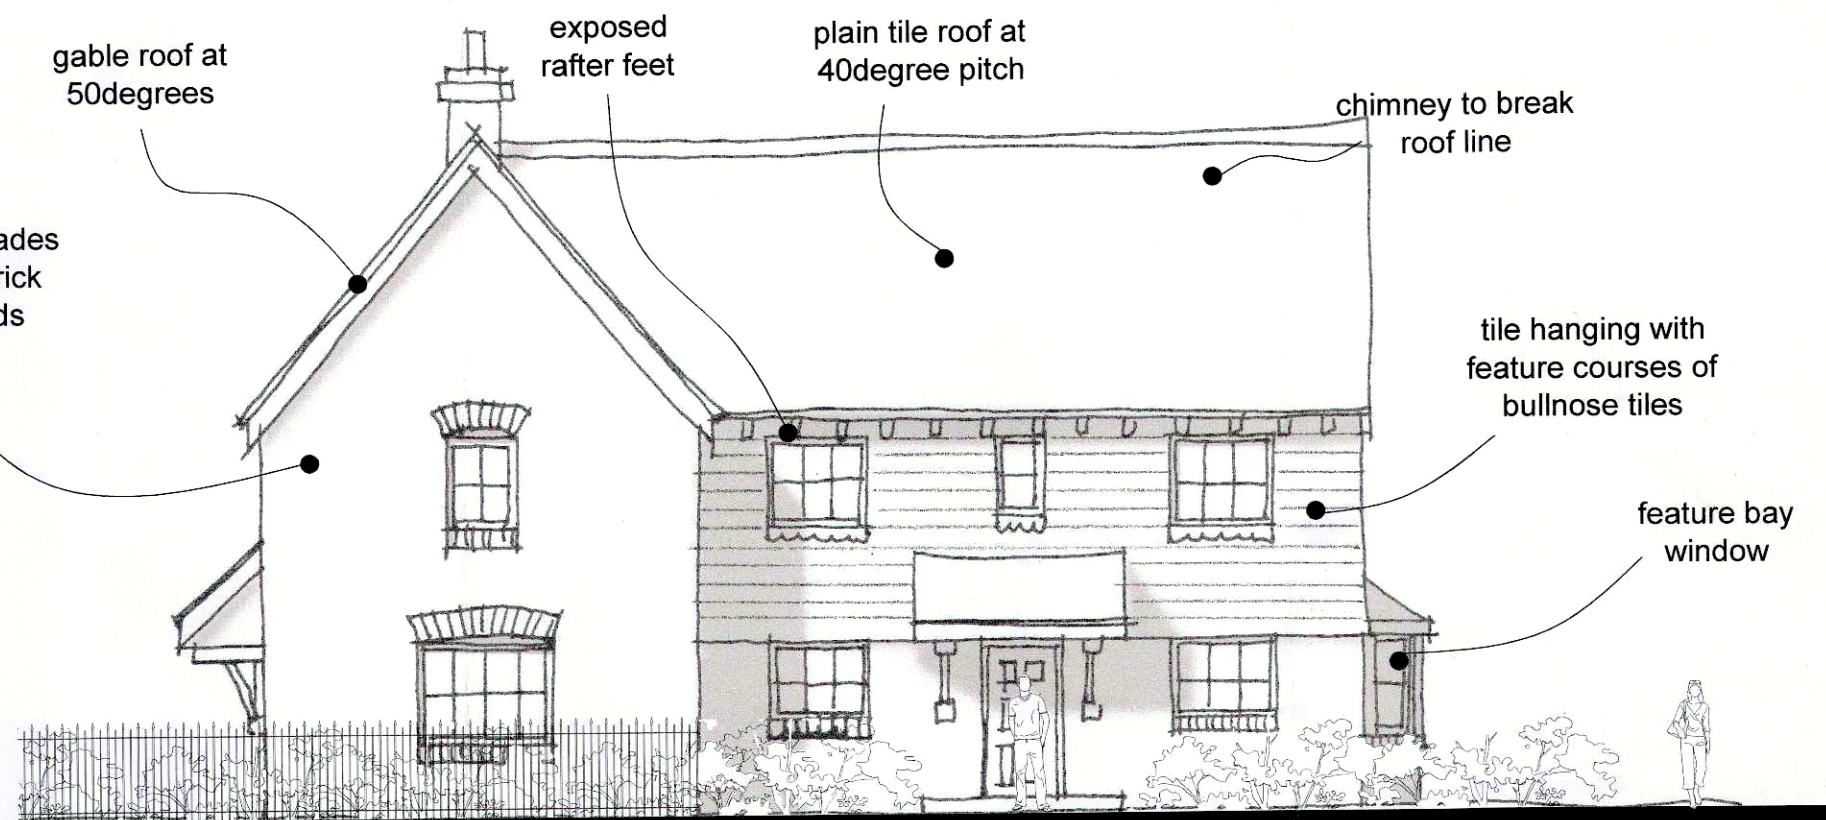

Front Elevation (West)




Front Elevation (South)

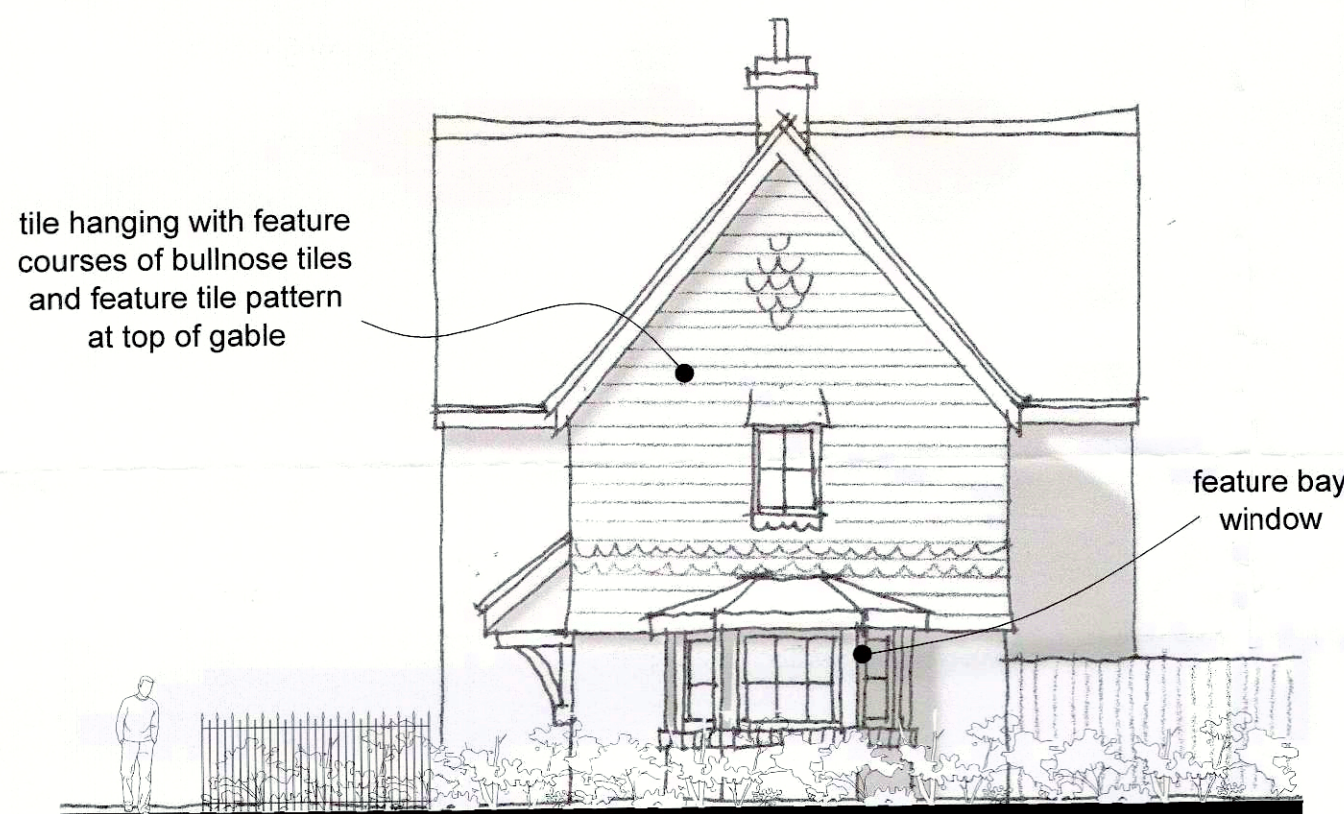

Side Elevation (East)




Rear Elevation (North)

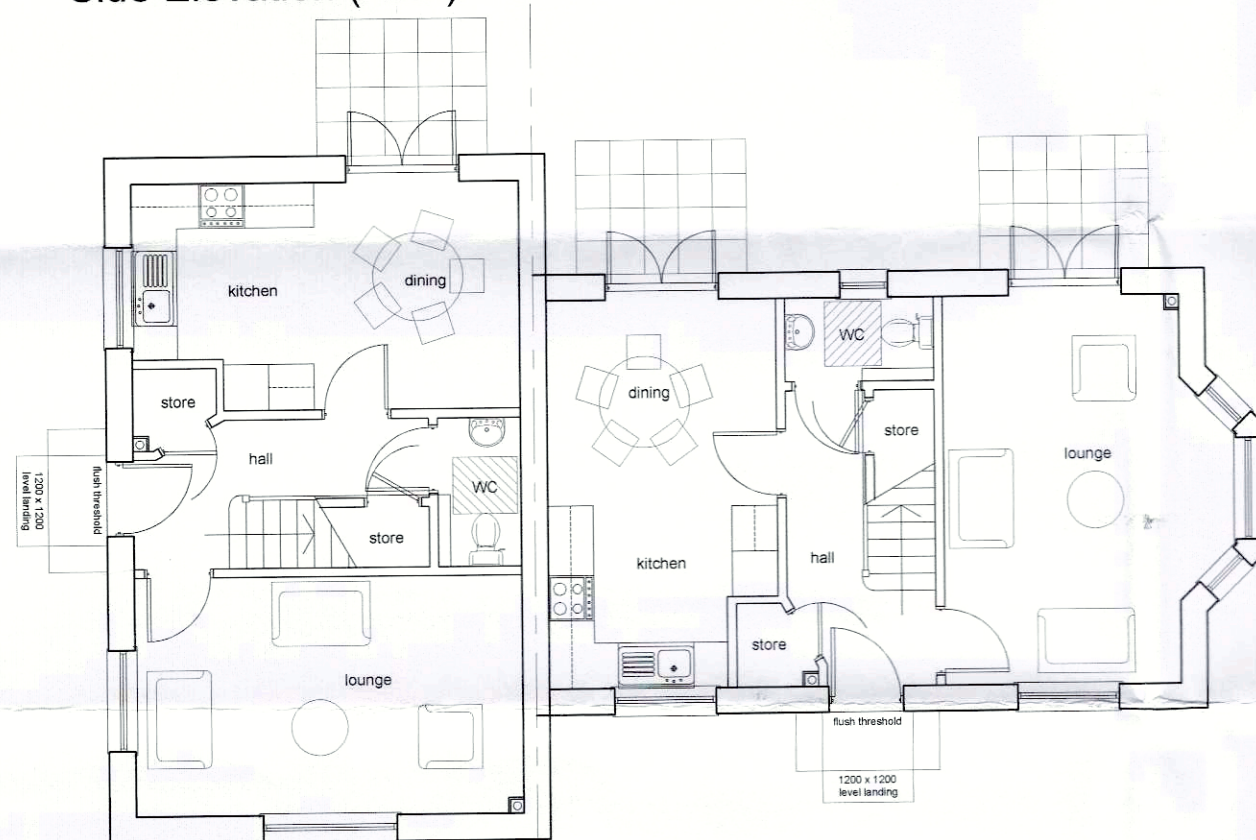

Plot 32
3 - Bedroom House
Ground Floor Plans

Plot 31
3 - Bedroom House

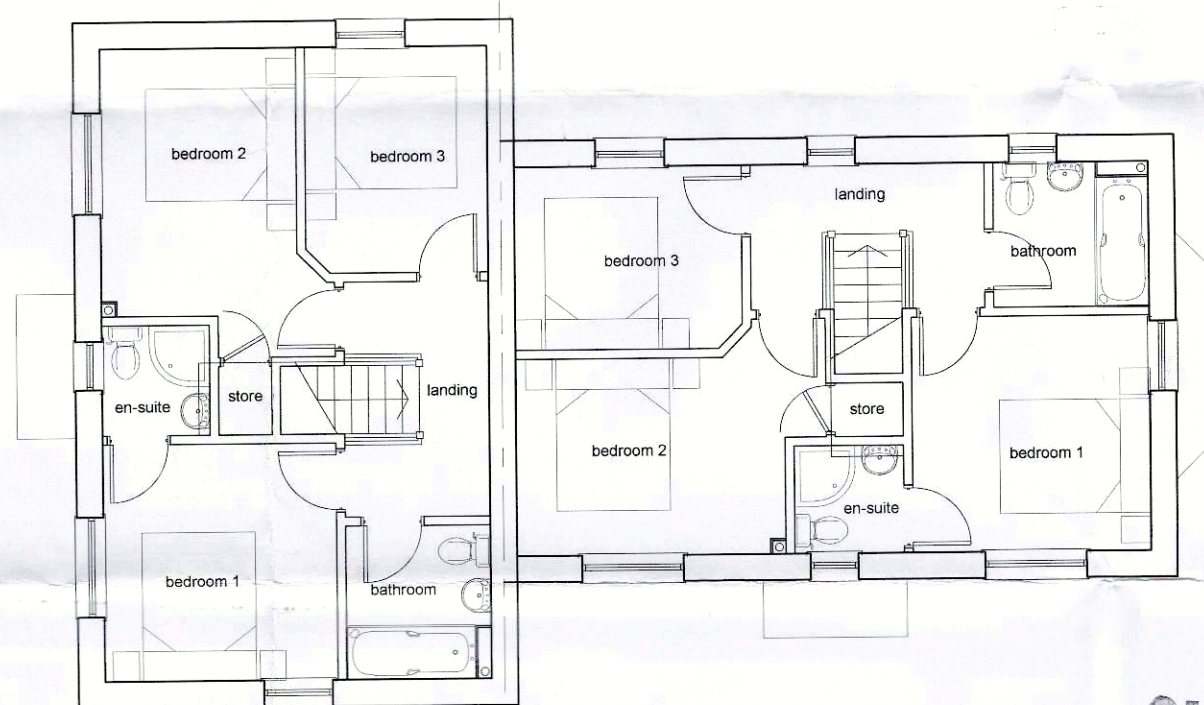

First Floor Plans

Rev Date Revision Details Dr Ch



London: Unit 1 West Coate House 3 Coate Street
London E2 9AC
T 020 7729 5505 E london@ecearchitecture.com

Sussex: Brooklyn Chambers 11 Goring Road
Worthing West Sussex BN12 4AP
T 01903 248777 E sussex@ecearchitecture.com

www.ecearchitecture.com

ECE Architecture

Client's Name
Wilmington Homes

Job Title
Toddington Lane, Littlehampton

Drawing Title
Units 30-31 31-32
Plans and Elevations

Scale
1:100 @ A2

metres 2 4 6 8 10

Drawn CL Checked KE Date 09.08.13

Job No 5691 Drawing No 162

Status APPROVAL

SUBSTITUTION