


# CDM 2007 Health & Safety Information

This information relates only to 'Significant Hazards' identified on this drawing and is to be read in conjunction with the Designer's Risk Assessment Register.

LU/116/13

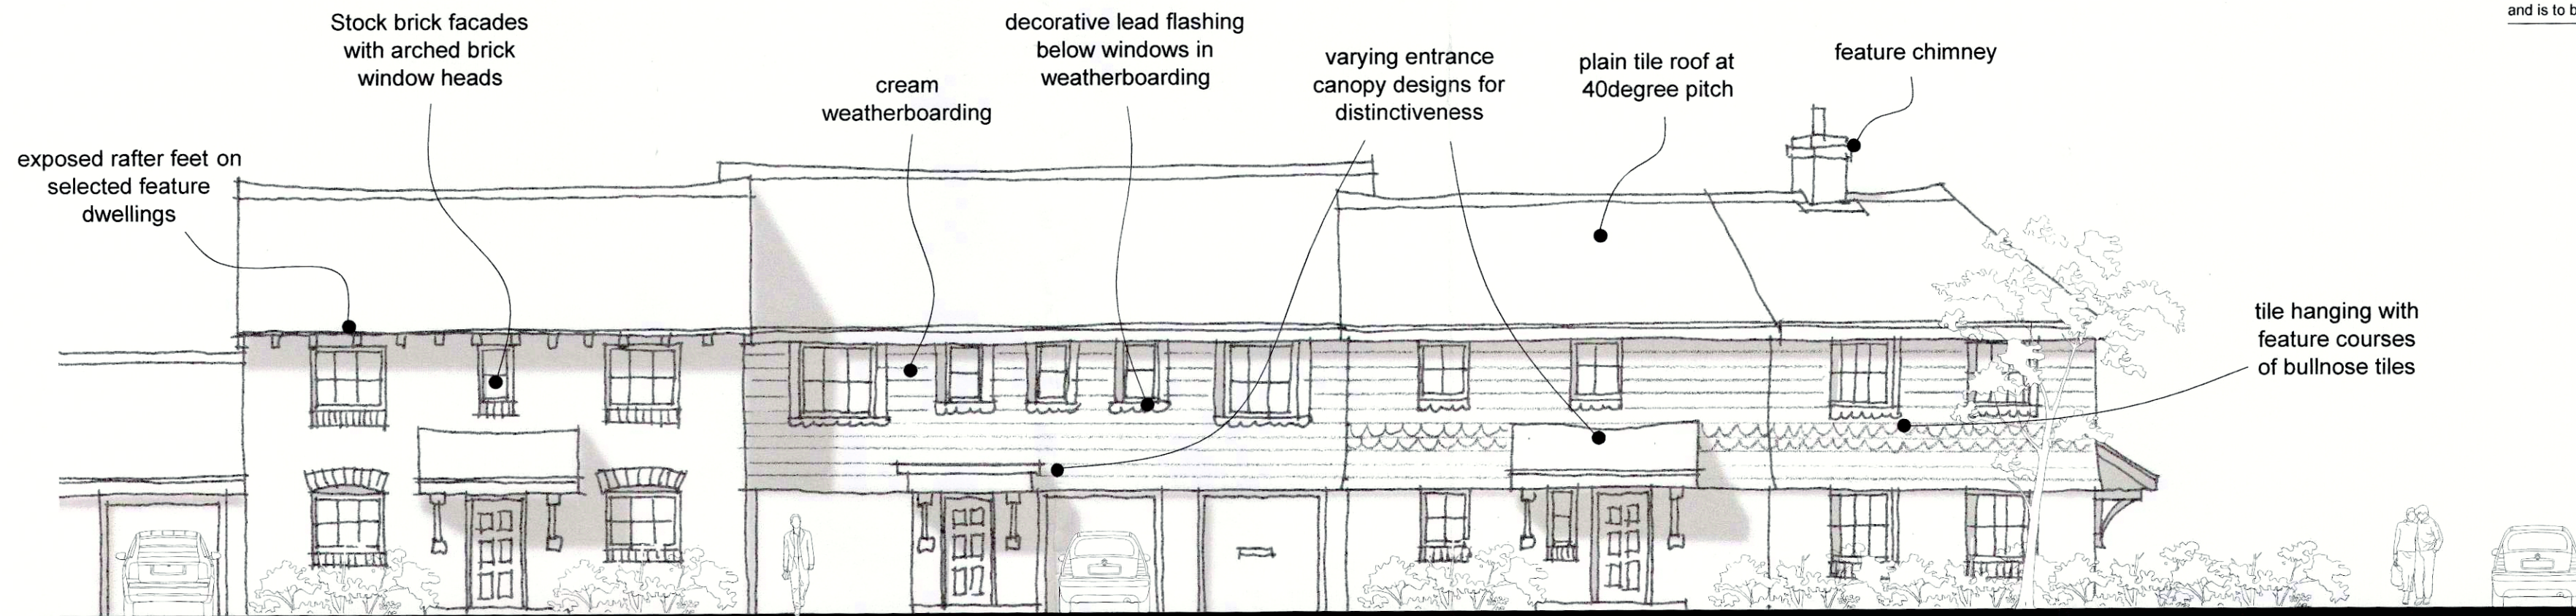

Main Elevation (East)


Elevations  
27 - 30



Rear Elevation (West)



Front Elevation (North)

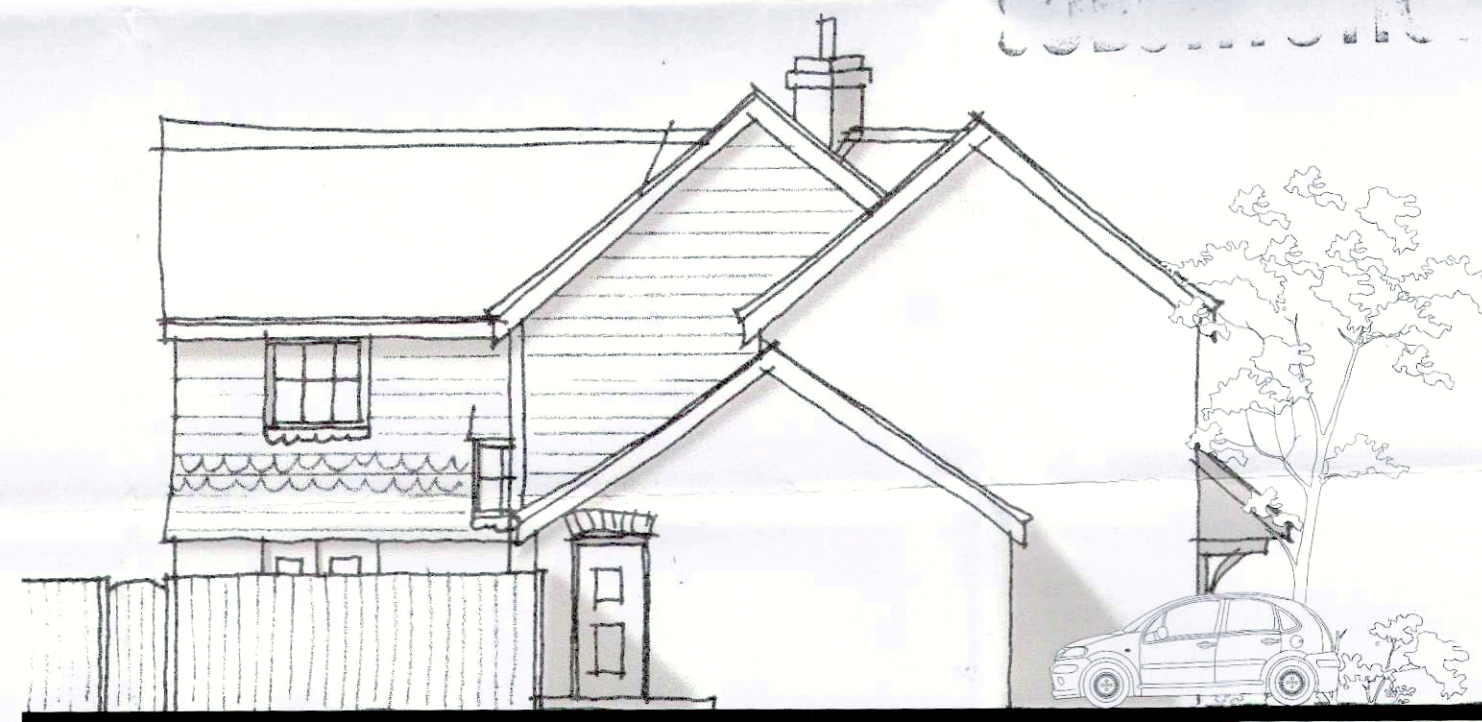

Side Elevation (South)

| Rev | Date | Revision Details | Dr | Ch |
|-----|------|------------------|----|----|
|     |      |                  |    |    |



London: Unit 1 West Coate House 3 Coate Street  
London E2 9AG  
T 020 7729 5505 E london@ecearchitecture.com

Sussex: Brooklyn Chambers 11 Goring Road  
Worthing West Sussex BN12 4AP  
T 01903 248777 E sussex@ecearchitecture.com

www.ecearchitecture.com

**ECE Architecture**

Client's Name

Wilmington Homes

Job Title

Toddington Lane, Littlehampton

Drawing Title

Plots 27-30  
Elevations

Scale

1:100 @ A2

metres 2 4 6 8 10

Drawn

CL

Checked

KE

Date

09.08.13

Job No

5691

Drawing No

161

Rev

Status

**APPROVAL**