


CDM 2007 Health & Safety Information


This information relates only to 'Significant Hazards' identified on this drawing and is to be read in conjunction with the Designer's Risk Assessment Register.

LU116/13

Plot 27-30

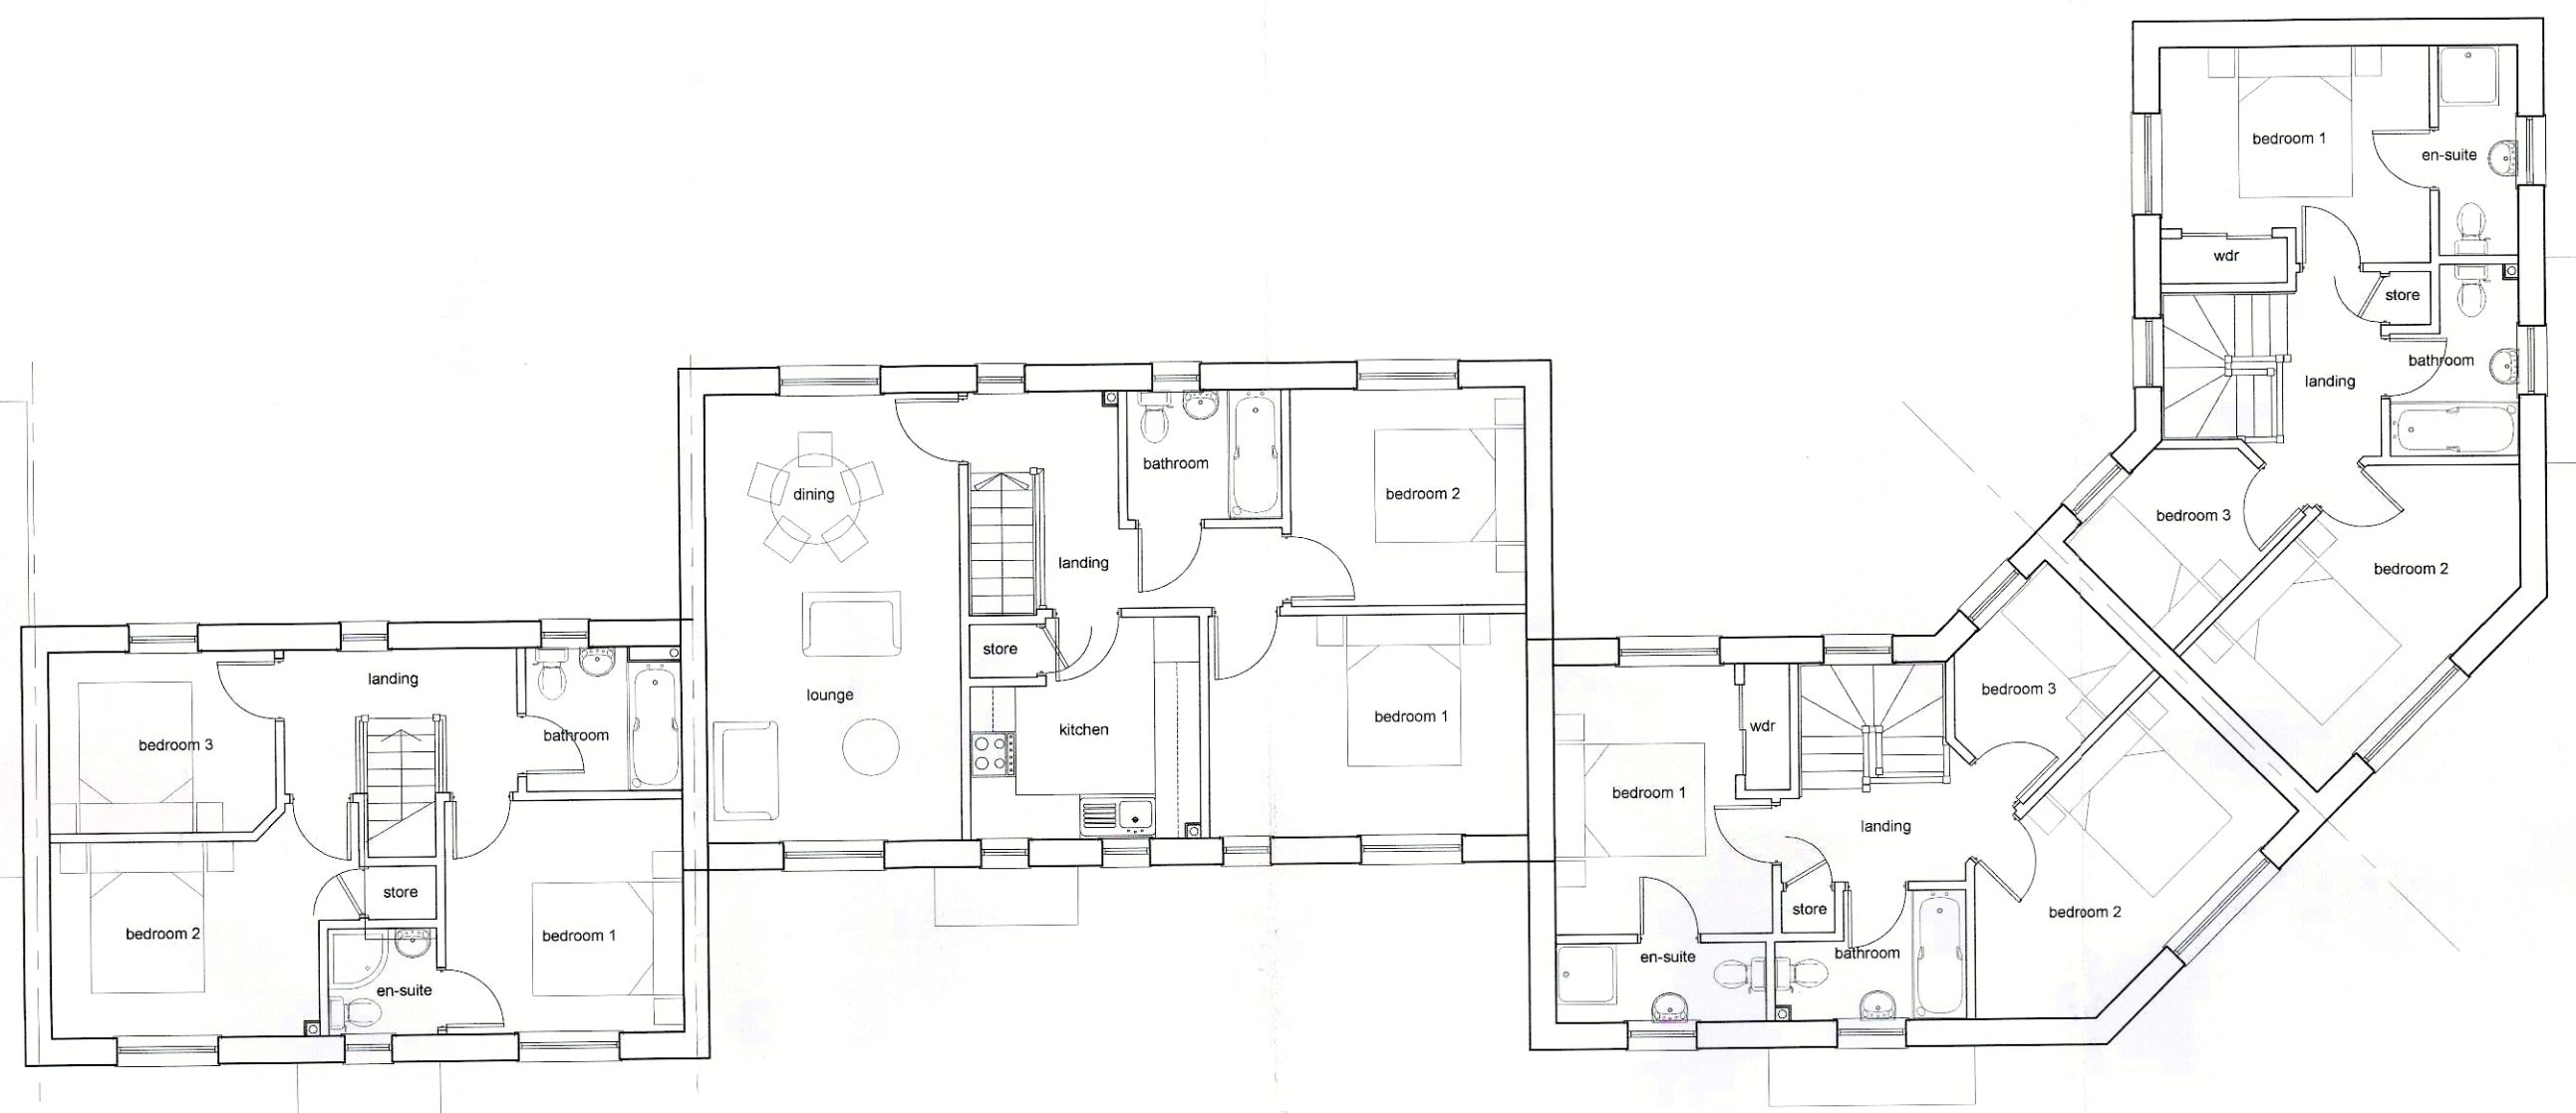

First Floor Plans

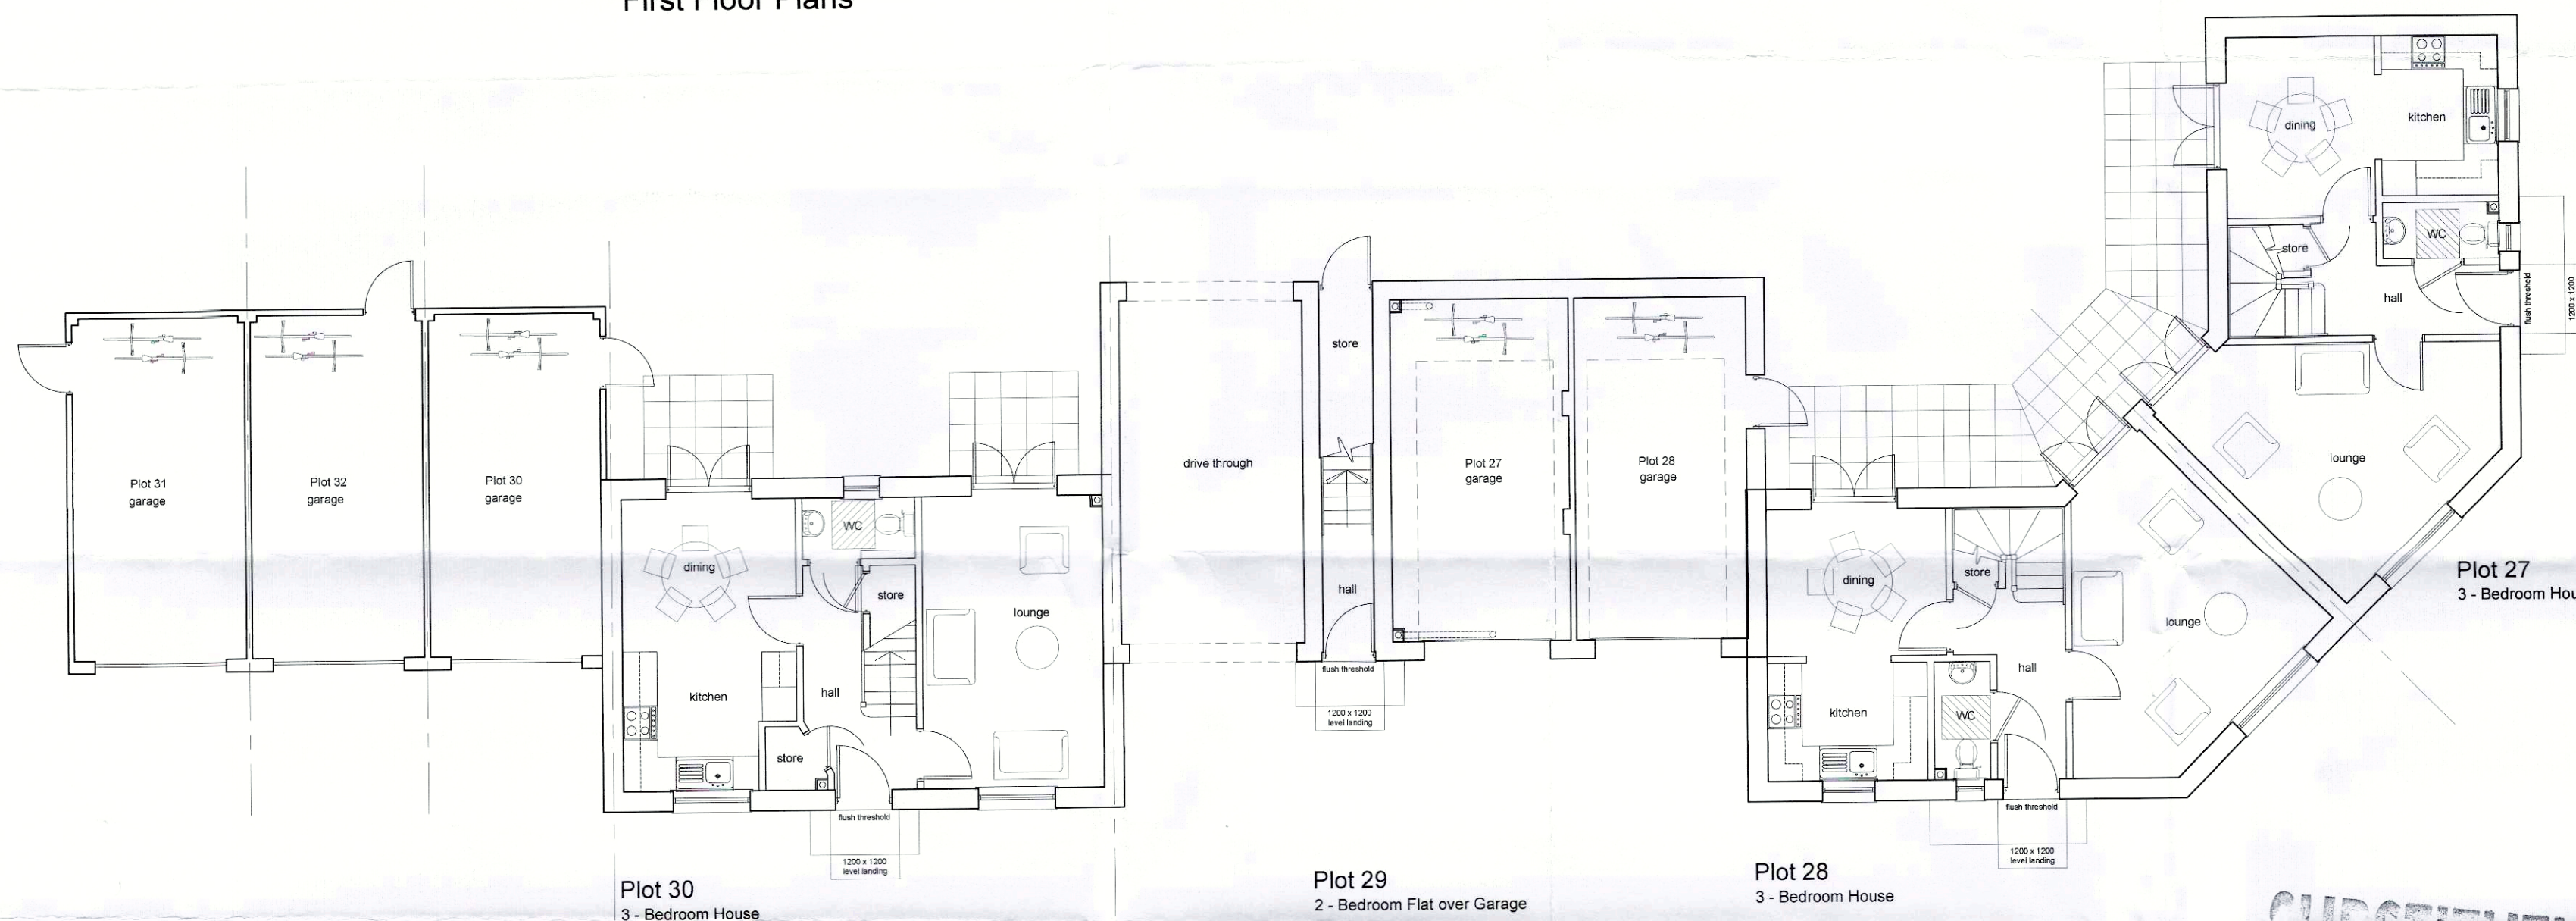

Ground Floor Plans

Rev	Date	Revision Details	Dr	CL



London: Unit 1 West Coate House 3 Coate Street
London E2 9AC
T 020 7729 5505 E london@ecearchitecture.com

Sussex: Brooklyn Chambers 11 Goring Road
Worthing West Sussex BN12 4AP
T 01903 248777 E sussex@ecearchitecture.com

www.ecearchitecture.com

ECE Architecture

Client's Name
Wilmington Homes

Job Title
Toddington Lane, Littlehampton

Drawing Title
**Plots 27-30
Plans**

Scale
1:100 @ A2

metres 2 4 6 8 10

Drawn CL	Checked KE	Date 09.08.13
--------------------	----------------------	-------------------------

Job No 5691	Drawing No 160
-----------------------	--------------------------

Status
APPROVAL