


CDM 2007 Health & Safety Information

This information relates only to 'Significant Hazards' identified on this drawing and is to be read in conjunction with the Designer's Risk Assessment Register.

LU116/13


Elevations 21-26

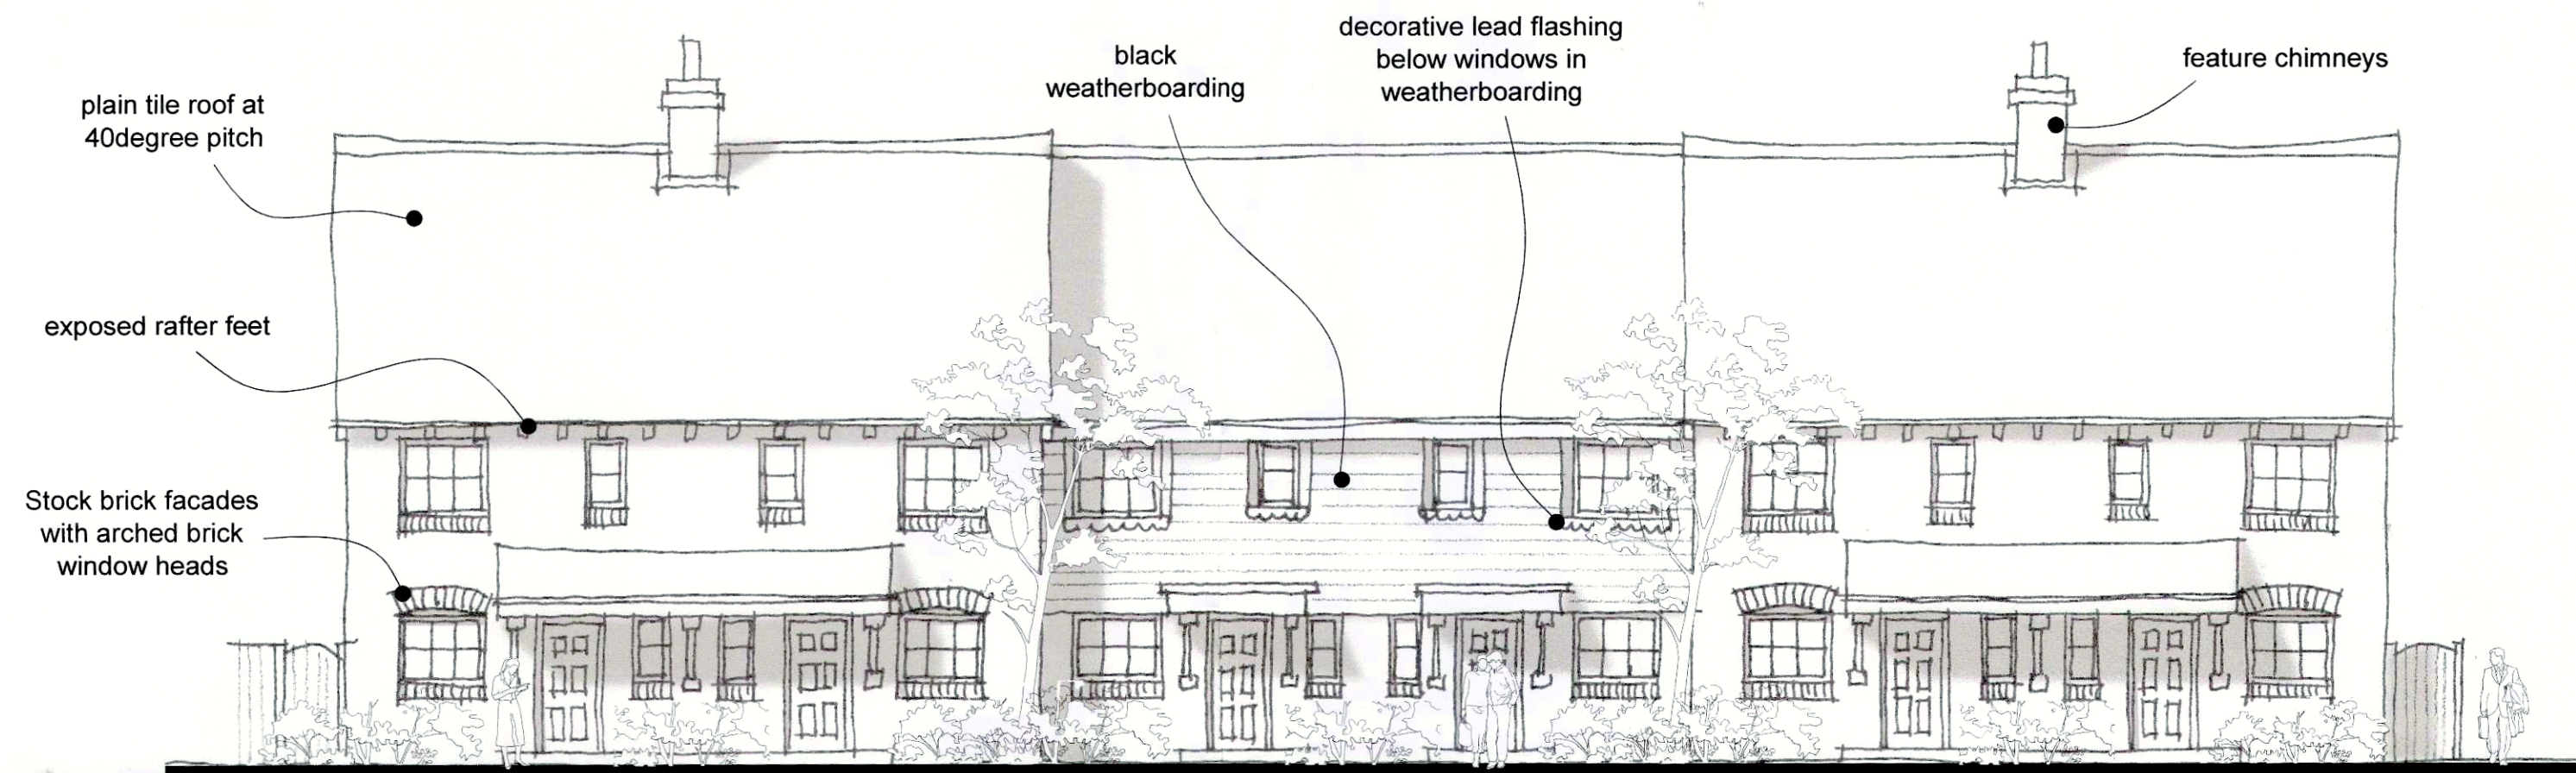

Front Elevation (North)



Side Elevation (West)

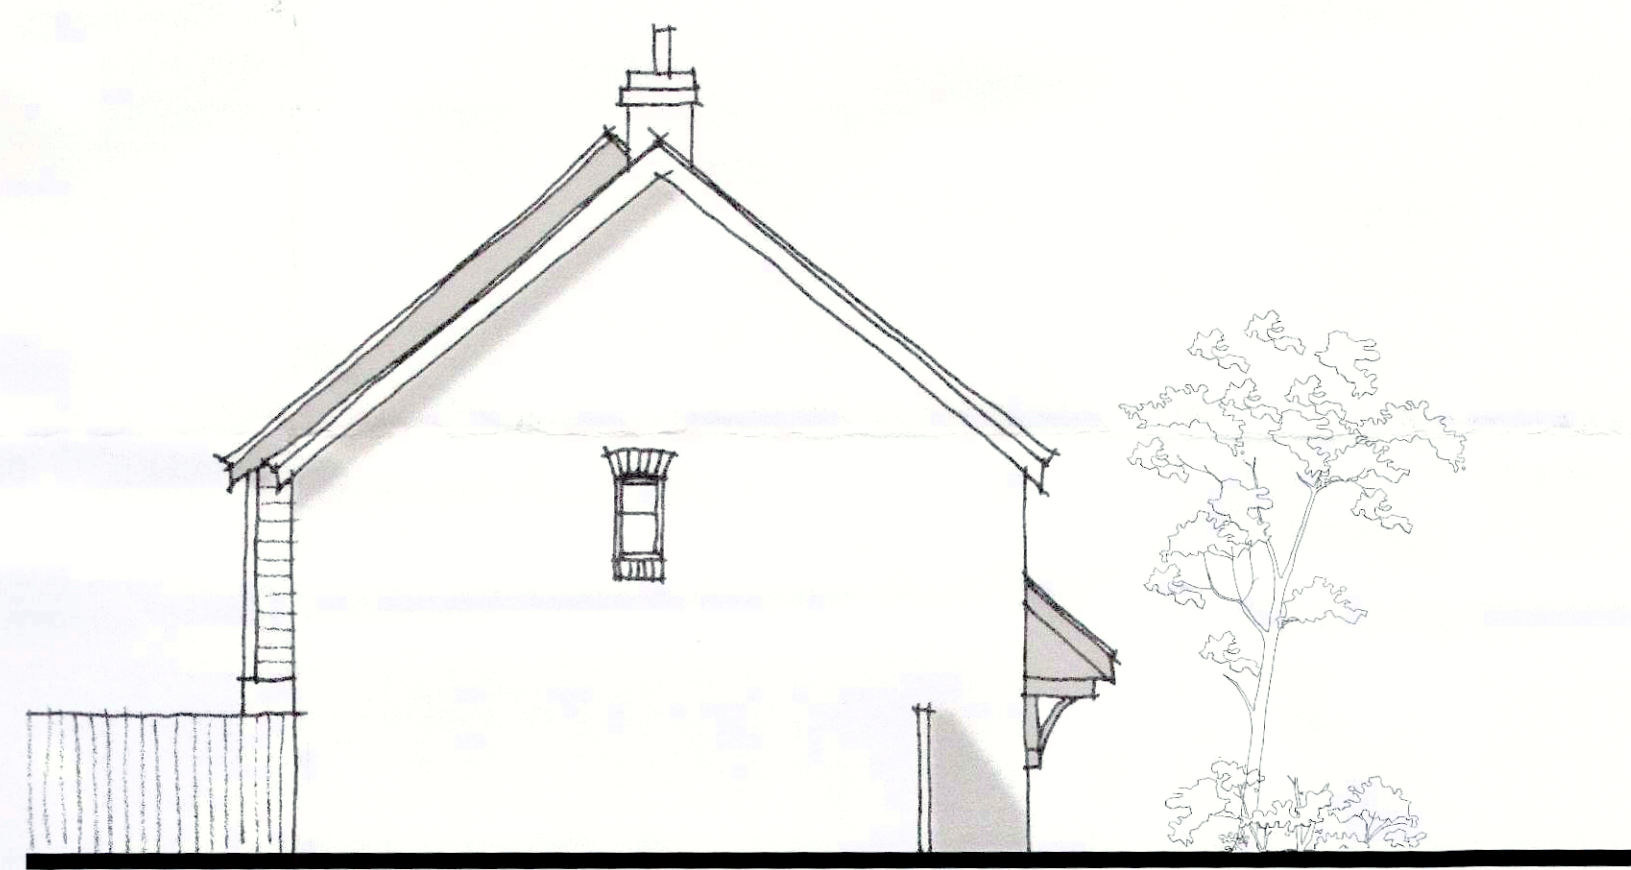

Side Elevation (East)



Rear Elevation (South)

Rev	Date	Revision Details	Dr	C



London: Unit 1 West Coate House 3 Coate Street
London E2 9AC
T 020 7729 5505 E london@ecearchitecture.com

Sussex: Brooklyn Chambers 11 Goring Road
Worthing West Sussex BN12 4AF
T 01903 248777 E sussex@ecearchitecture.com
www.ecearchitecture.com

ECE Architecture

Client's Name
Wilmington Homes

Job Title
Toddlington Lane, Littlehampton

Drawing Title
**Plots 21-26
Elevations**

Scale
1:100 @ A2

metres 2 4 6 8 10

Drawn	Checked	Date
CL	KE	09.08.13

Job No	Drawing No	Rev
5691	159	

Status

APPROVAL