


LU116/13

Plans 21-26




First Floor Plans

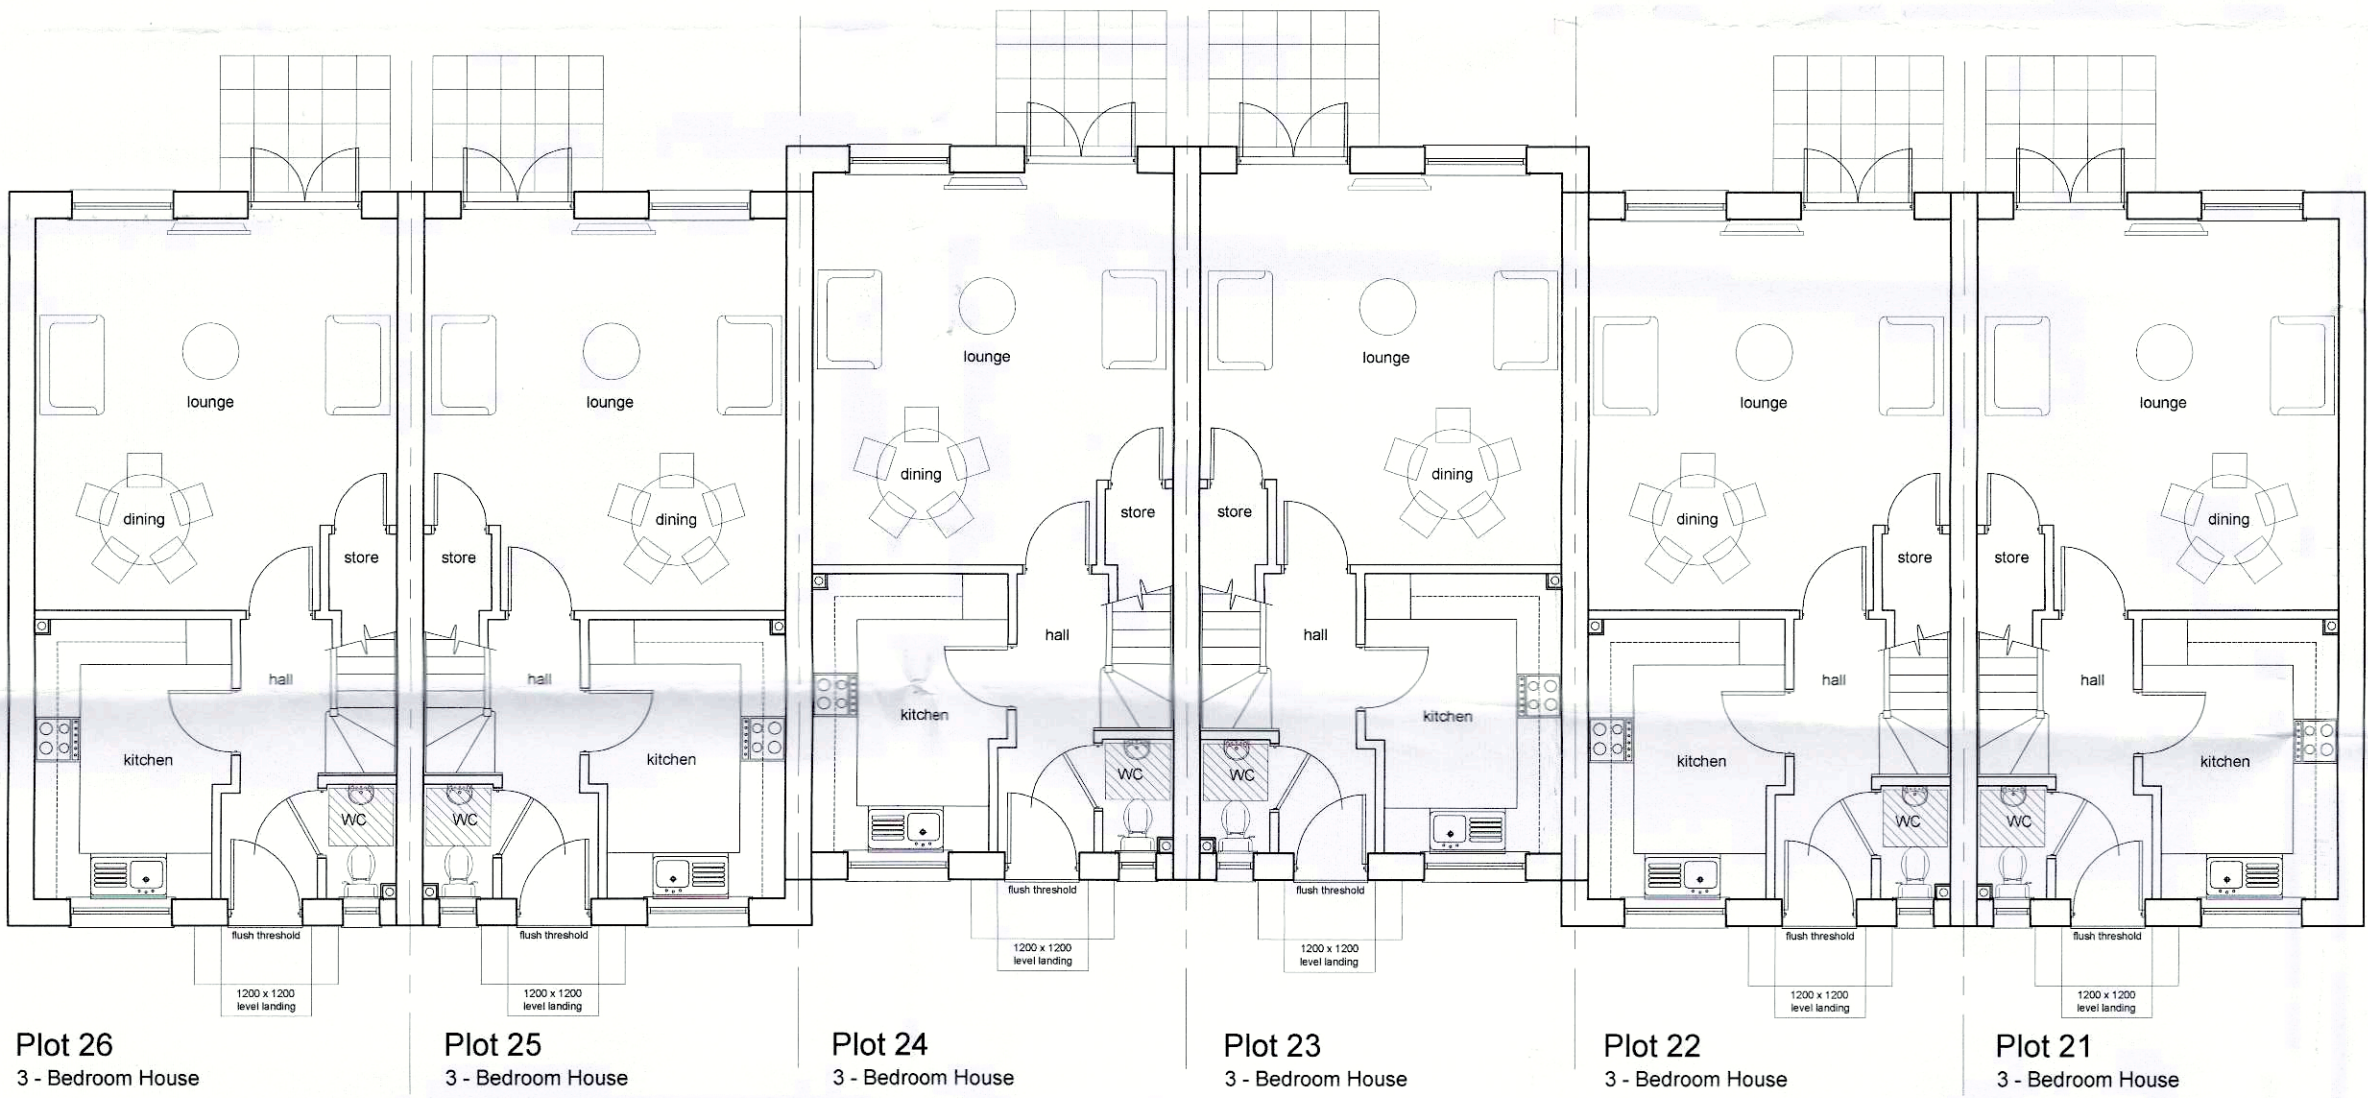

Ground Floor Plans

Rev	Date	Revision Details	Dr	Ch
-----	------	------------------	----	----

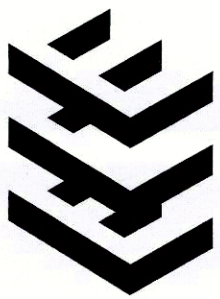

London: Unit 1 West Coate House 3 Coate Street
London E2 9AG
T 020 7729 5505 E london@ecearchitecture.com
Sussex: Brooklyn Chambers 11 Goring Road
Worthing West Sussex BN12 4AP
T 01903 248777 E sussex@ecearchitecture.com
www.ecearchitecture.com

ECE Architecture

Client's Name
Wilmington Homes

Job Title
Toddington Lane, Littlehampton

Drawing Title
**Plots 21-26
Plans**

Scale
1:100 @ A2

metres 2 4 6 8 10

Drawn
CL

Checked
KE

Date
09.08.13

Job No
5691

Drawing No
158

Status
APPROVAL

CONSTRUCTION