


LU11613




Front Elevation (West)




Front Elevation (North)

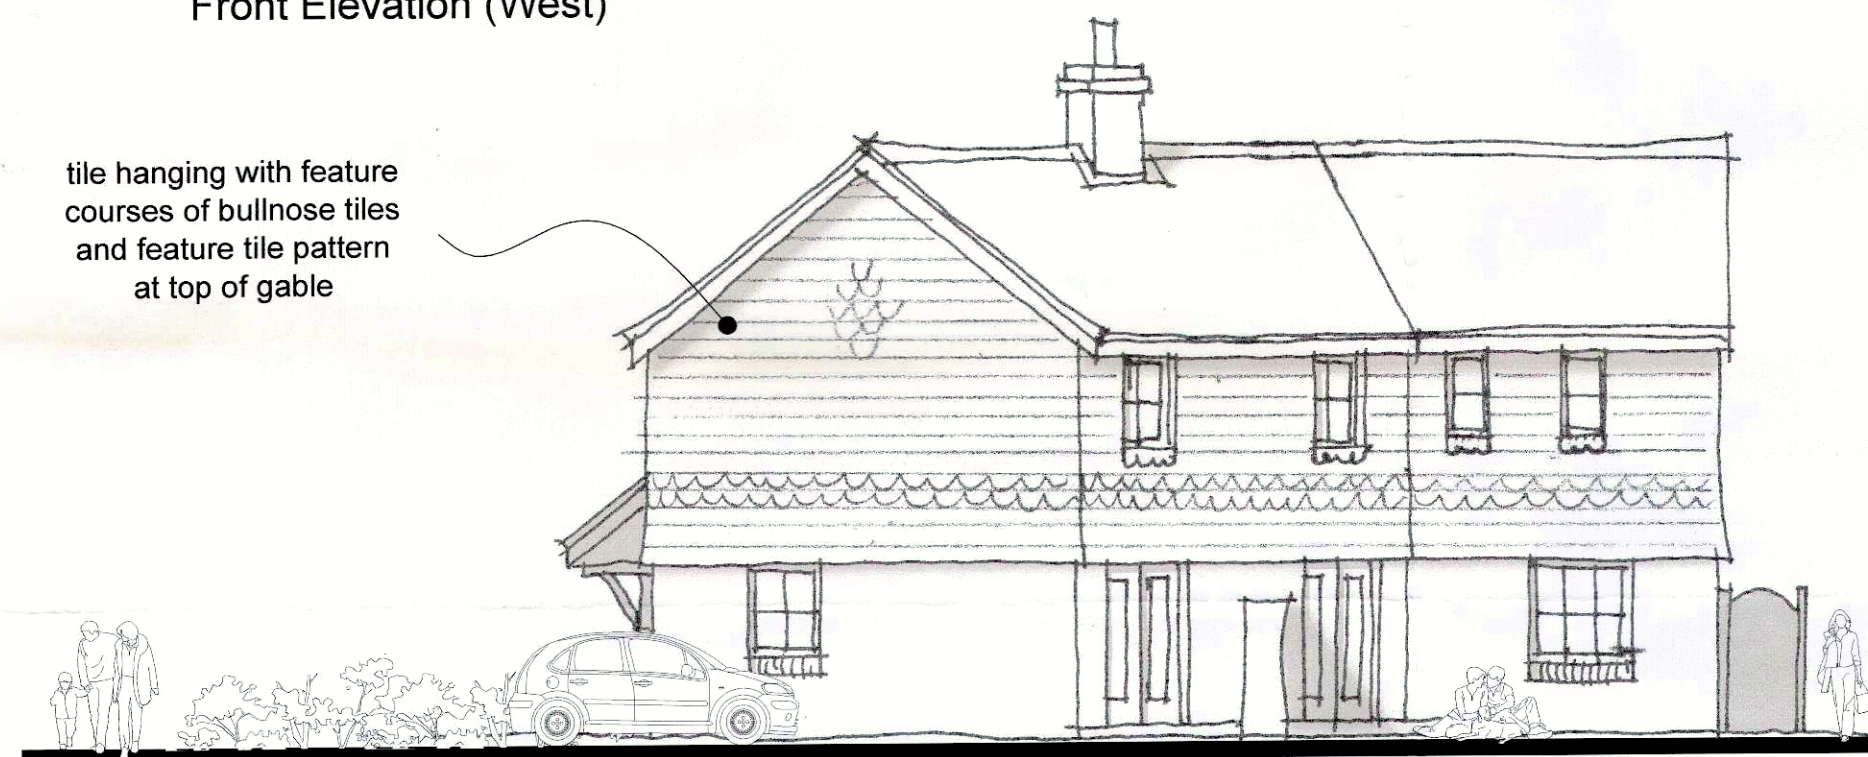


Side/Rear Elevation (South)

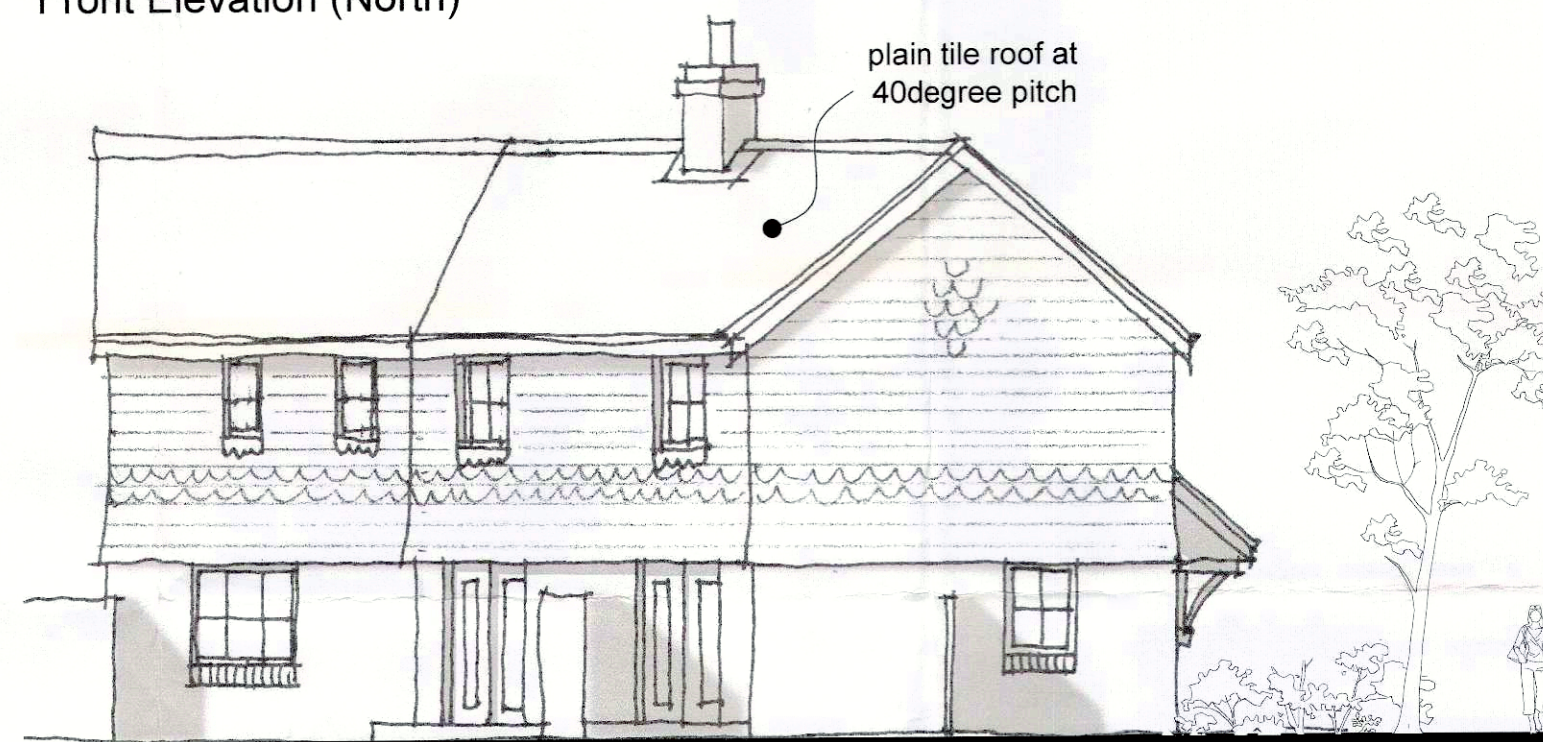

Side/Rear Elevation (East)

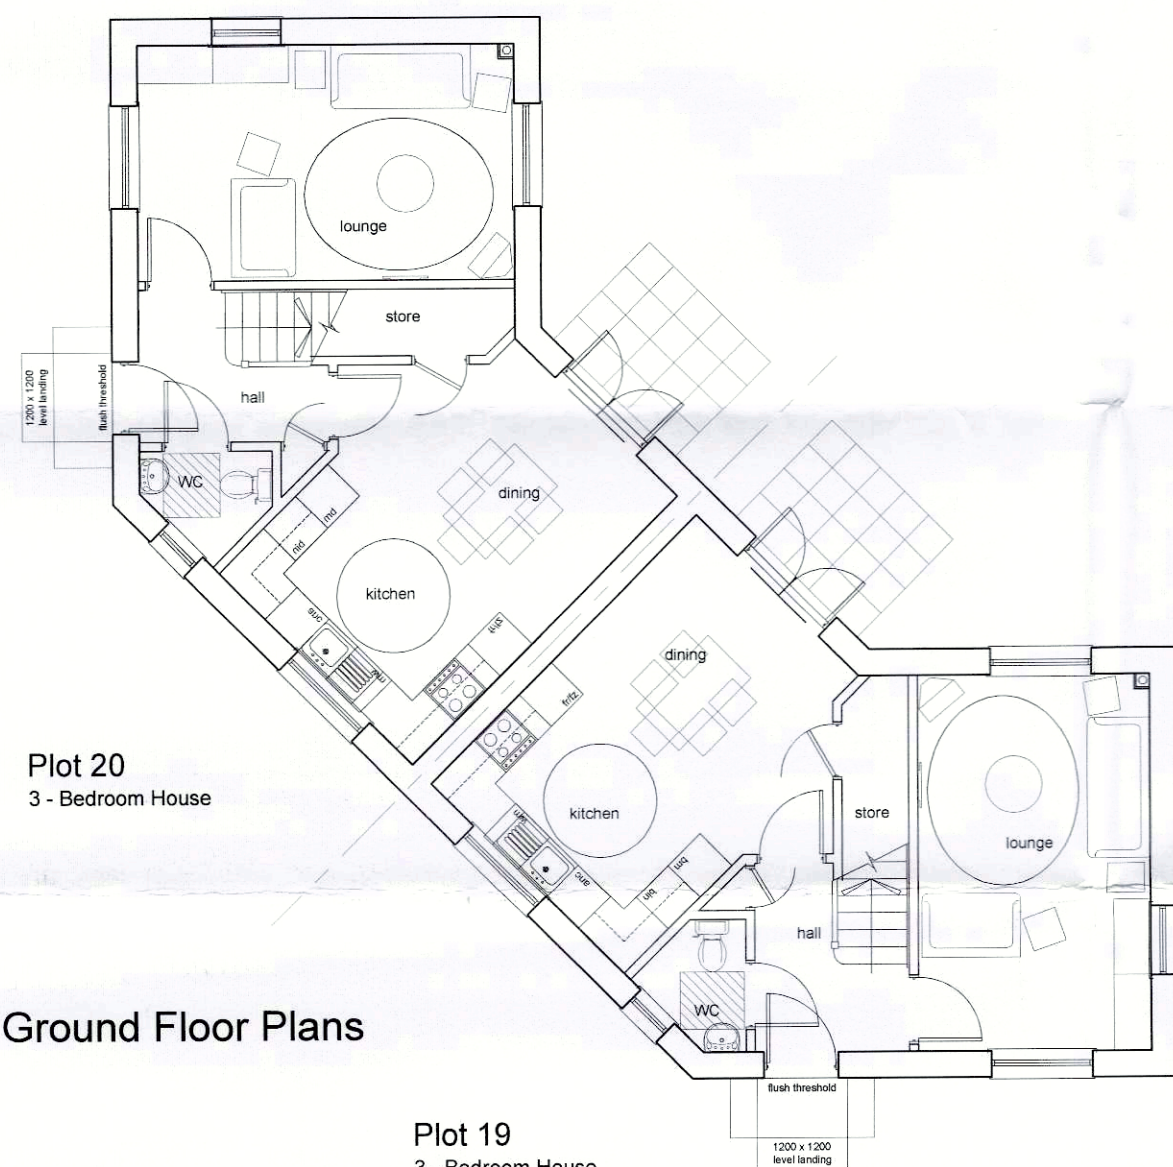


Ground Floor Plans

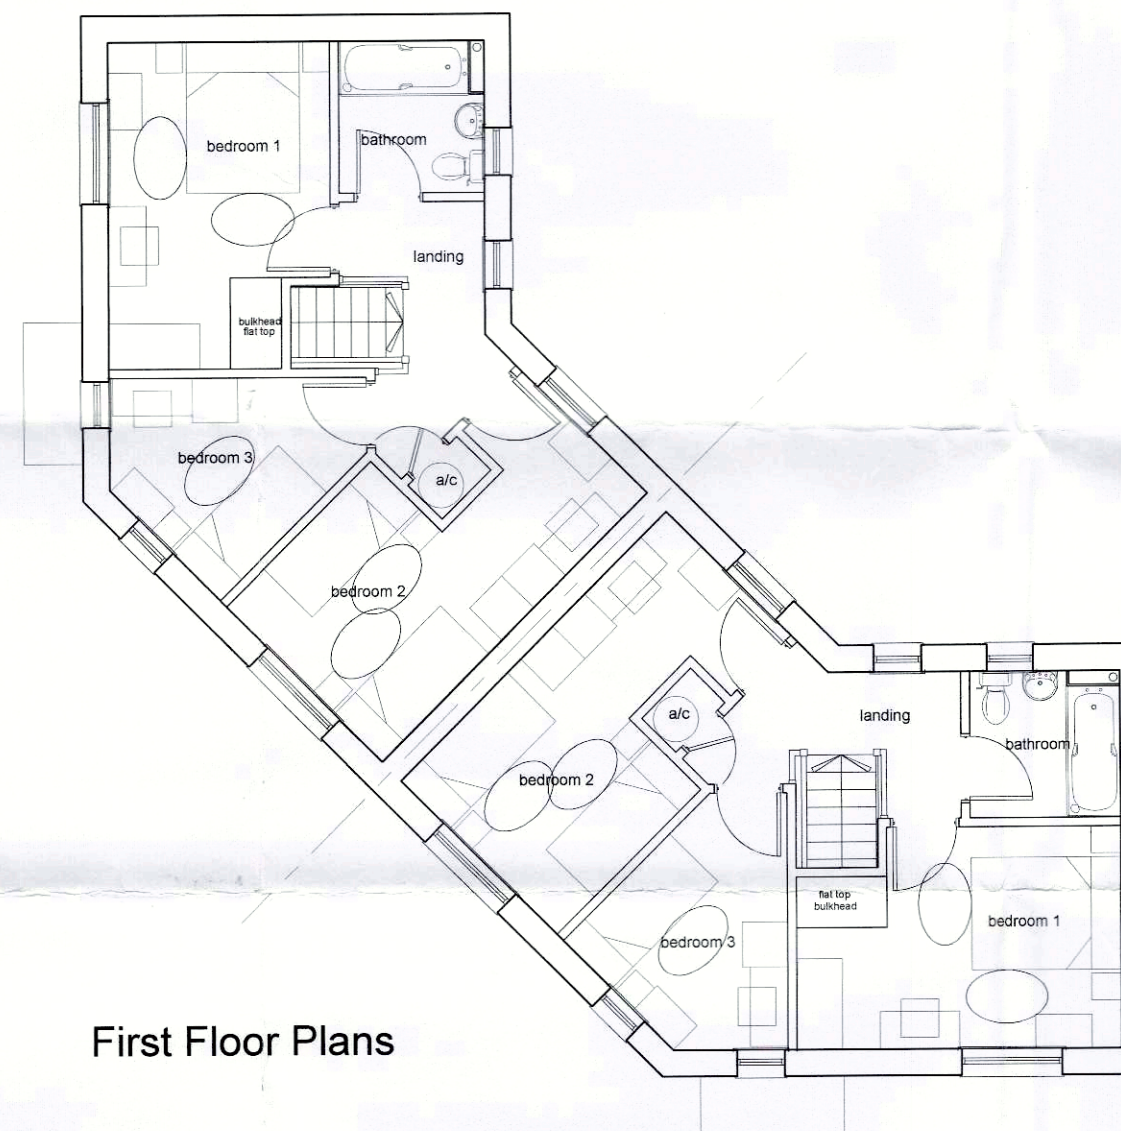

First Floor Plans

| Rev | Date | Revision Details | Dr | C |
|-----|------|------------------|----|---|
|-----|------|------------------|----|---|

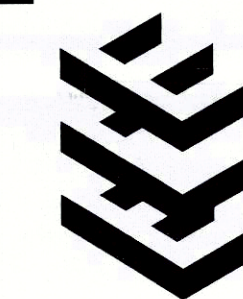

London: Unit 1 West Coate House 3 Coate Street  
London E2 9AG  
T 020 7729 5505 E london@ecearchitecture.com  
Sussex: Brooklyn Chambers 11 Goring Road  
Worthing West Sussex BN12 4AF  
T 01903 248777 E sussex@ecearchitecture.com  
www.ecearchitecture.com

**ECE Architecture**

Client's Name  
**Wilmington Homes**

Job Title  
**Toddington Lane, Littlehampton**

Drawing Title  
**Plots 19-20  
Plans and Elevations**

Scale  
**1:100 @ A2**

metres 2 4 6 8 10

|       |         |          |
|-------|---------|----------|
| Drawn | Checked | Date     |
| CL    | KE      | 09.08.13 |

|        |            |
|--------|------------|
| Job No | Drawing No |
| 5691   | 157        |

Status

**APPROVAL**