


CDM 2007 Health & Safety Information

This information relates only to 'Significant Hazards' identified on this drawing and is to be read in conjunction with the Designer's Risk Assessment Register.


W1116113.

01/08/13

fp
Plots 33-35

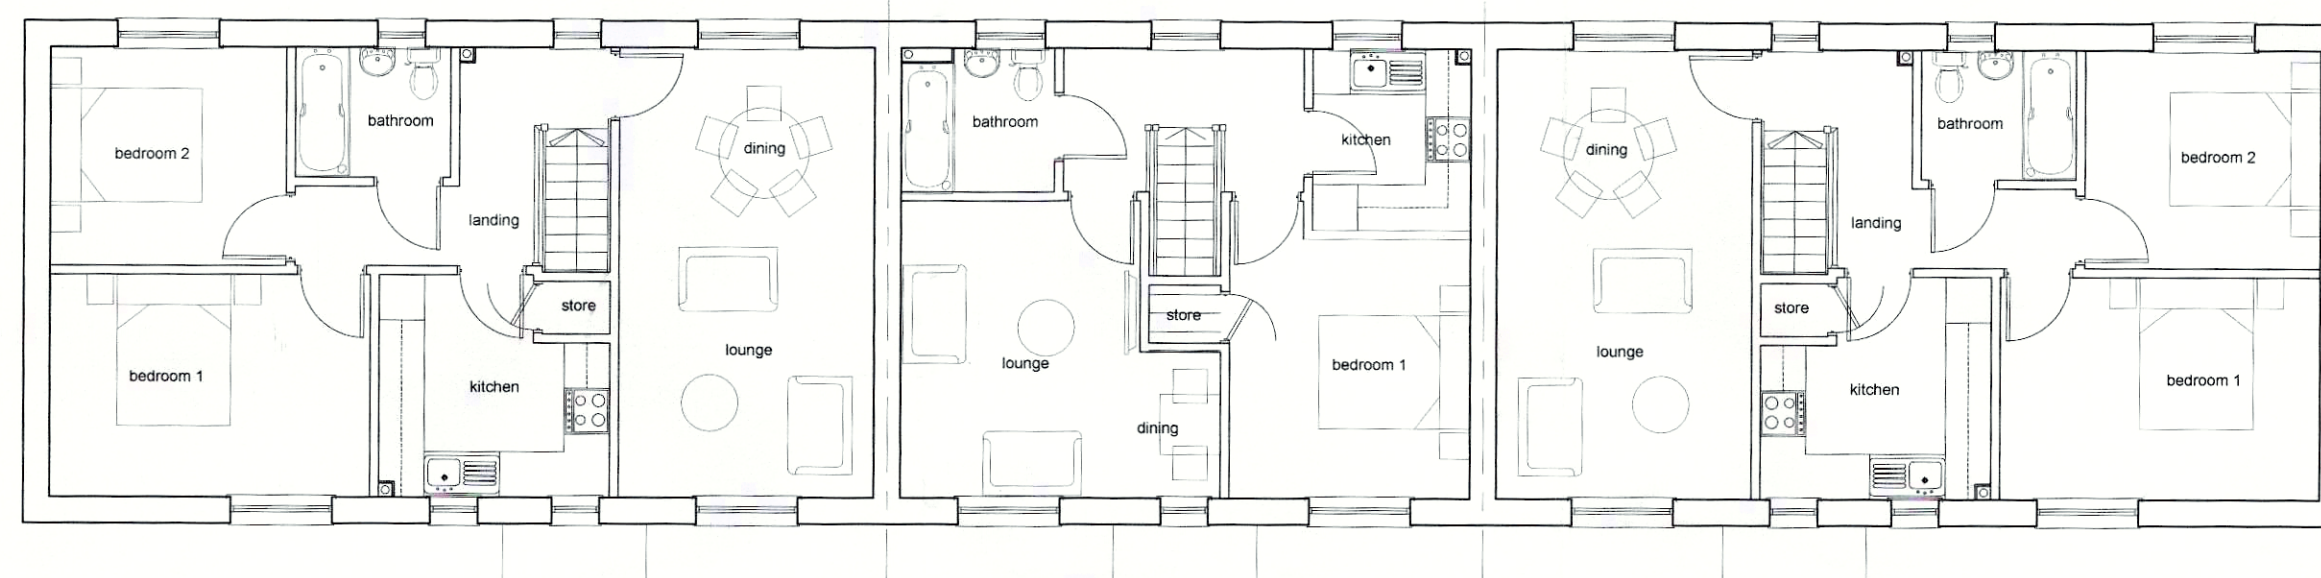

First Floor Plans

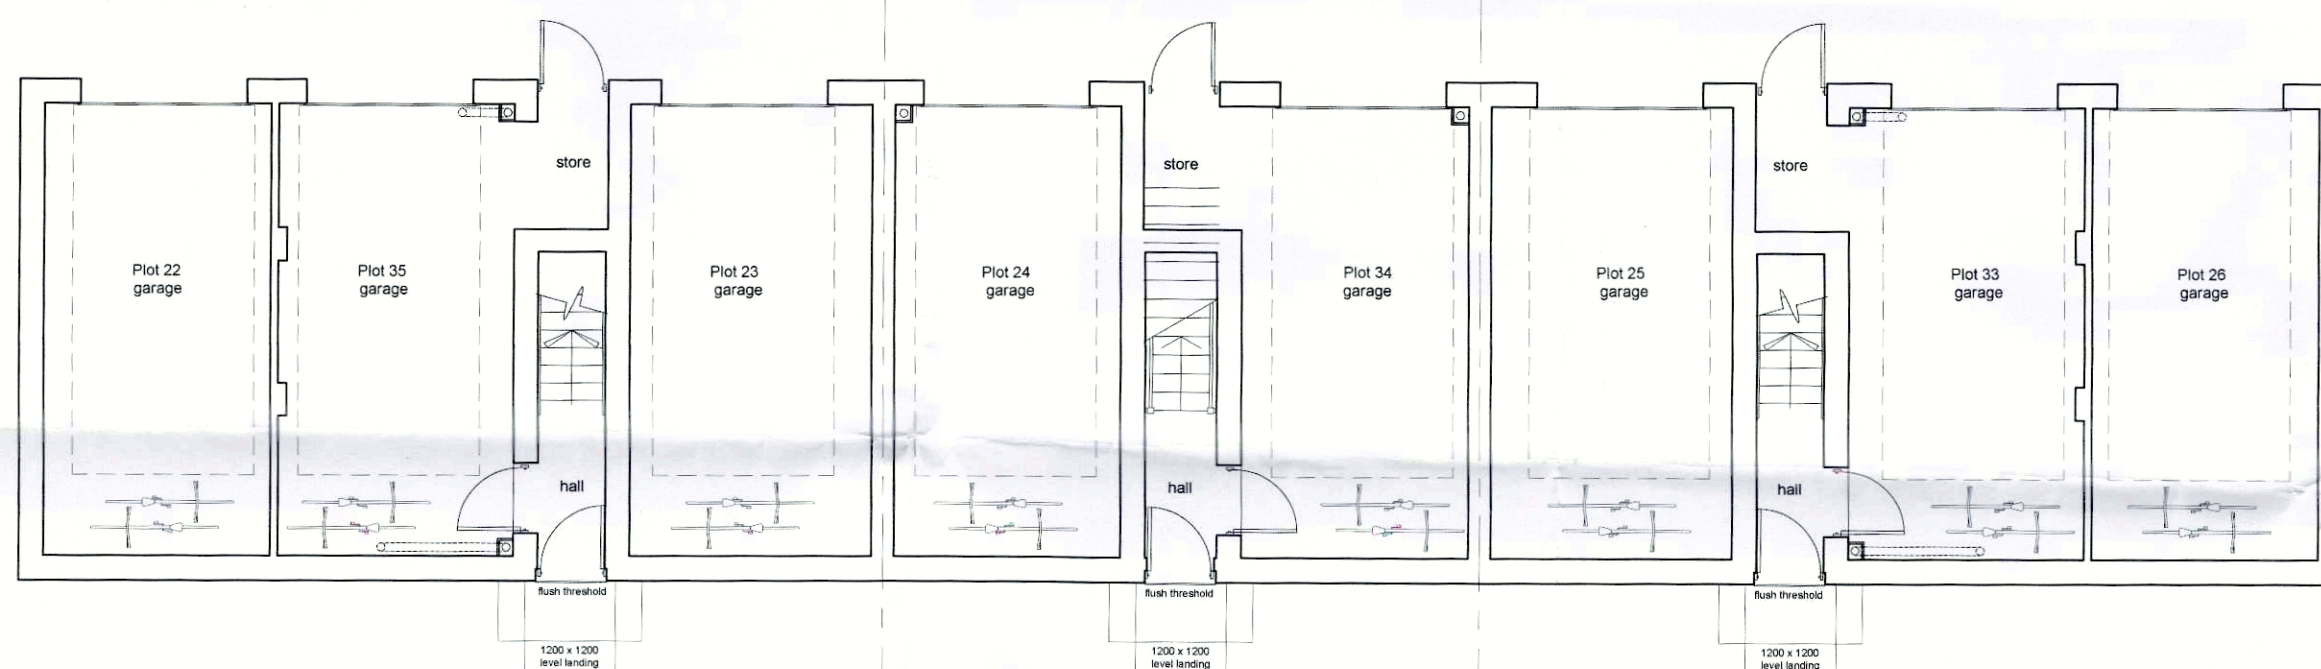

Plot 35
2 - Bedroom Flat over Garage

Plot 34
1 - Bedroom Flat over Garage

Plot 33
2 - Bedroom Flat over Garage

Ground Floor Plans

Rev	Date	Revision Details	Dr	Ch
-----	------	------------------	----	----



London: Unit 1 West Coate House 3 Coate Street
London E2 9AG
T 020 7729 5505 E london@ecearchitecture.com

Sussex: Brooklyn Chambers 11 Goring Road
Worthing West Sussex BN12 4AP
T 01903 248777 E sussex@ecearchitecture.com

www.ecearchitecture.com

ECE Architecture

Client's Name
Wilmington Homes

Job Title
Toddington Lane, Littlehampton

Drawing Title
Plots 32-35 Plans

Scale
1:100 @ A2

metres 2 4 6 8 10

Drawn	Checked	Date
CL	KE	09.08.13

Job No	Drawing No	Rev
5691	163	

Status
APPROVAL

01/08/13