



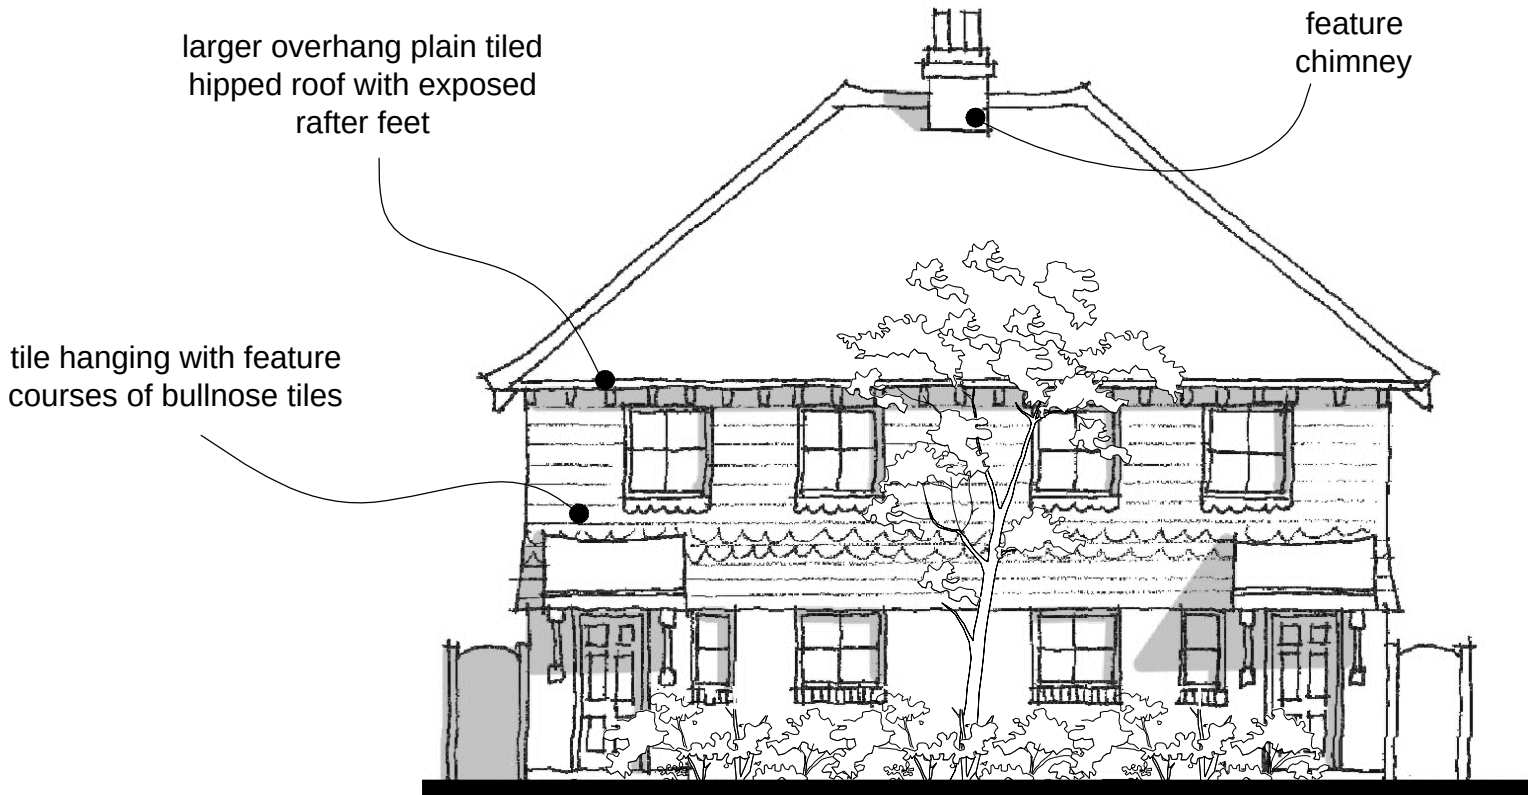


Front Elevation (North)

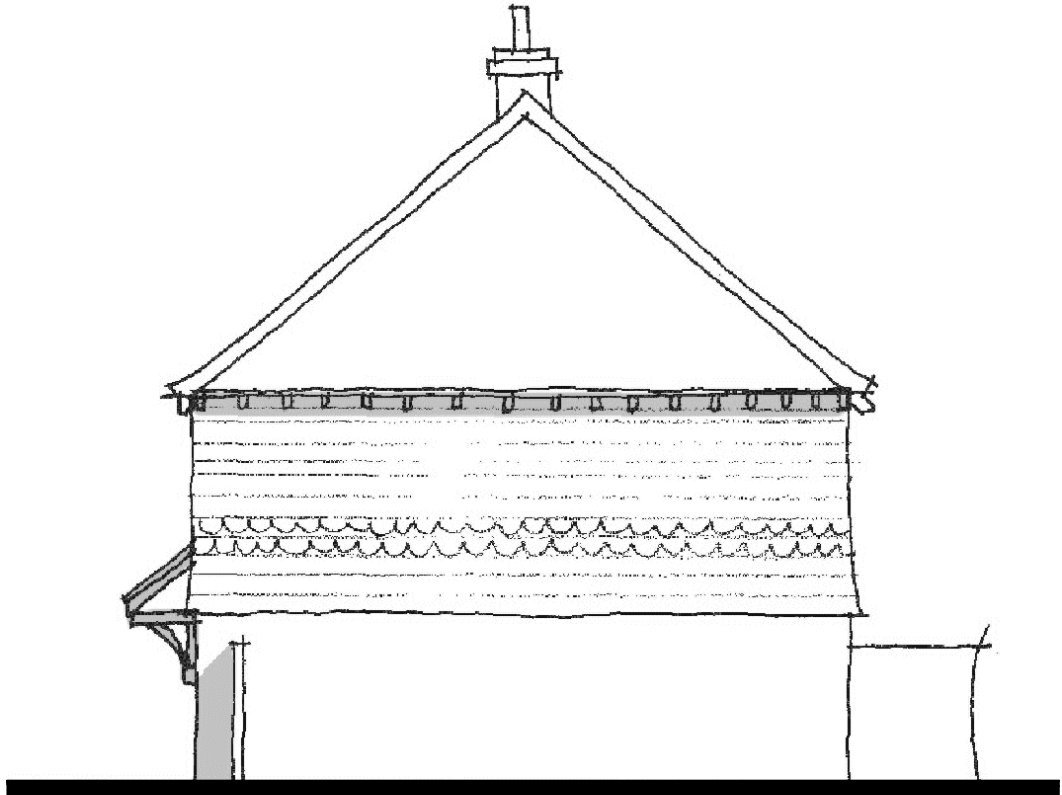


Side Elevation (West)




Rear Elevation (South)

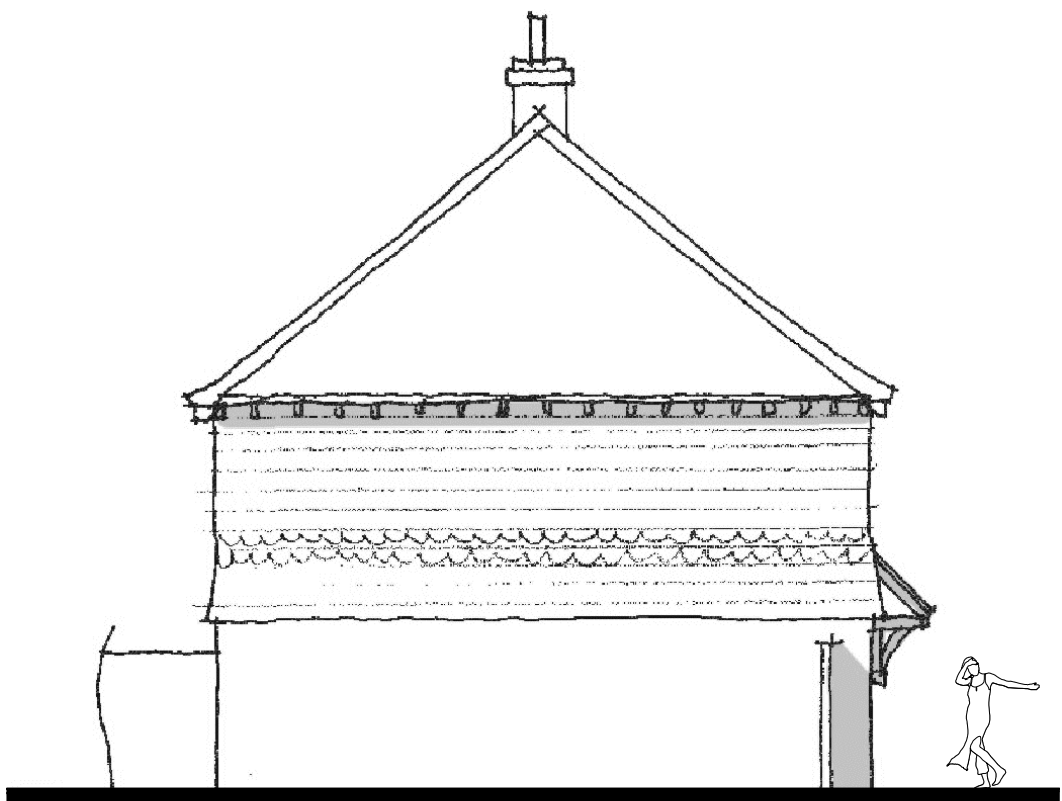

Side Elevation (East)

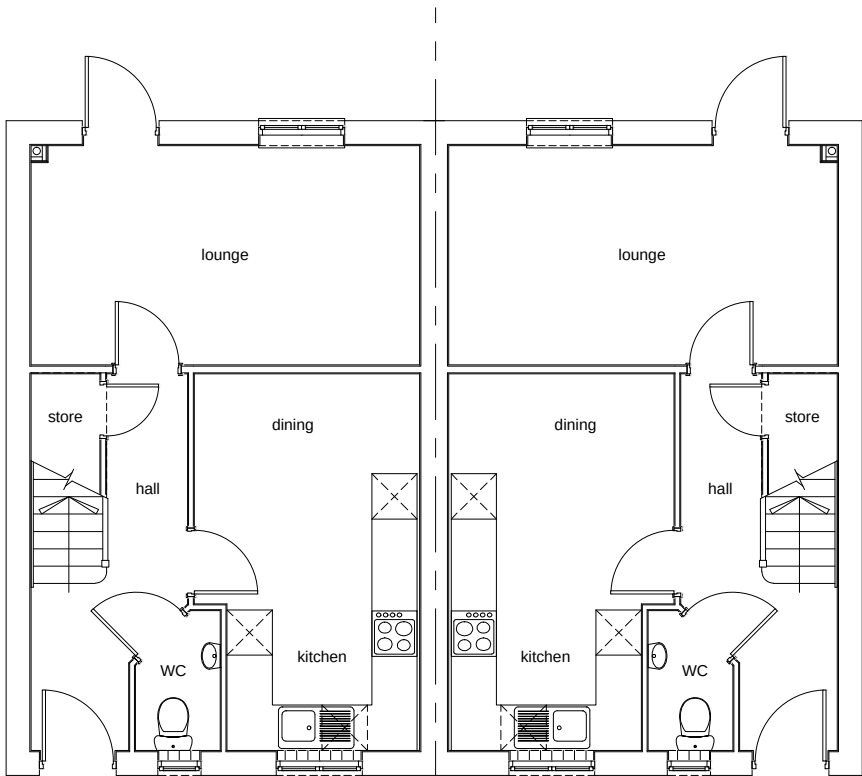


Plot 10
3 - Bedroom House

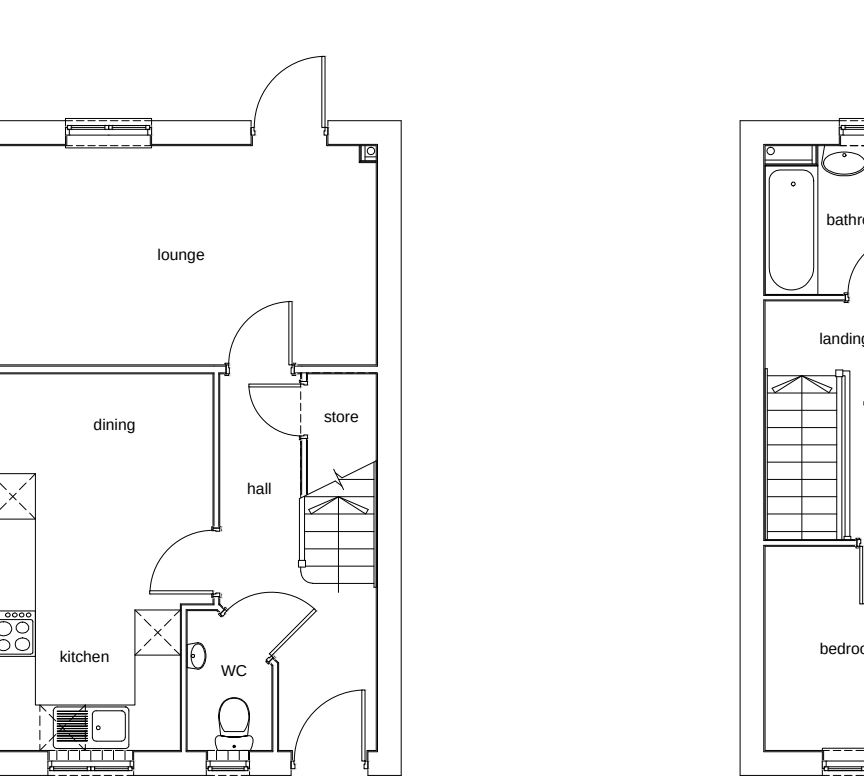

Plot 9
3 - Bedroom House

Ground Floor Plans

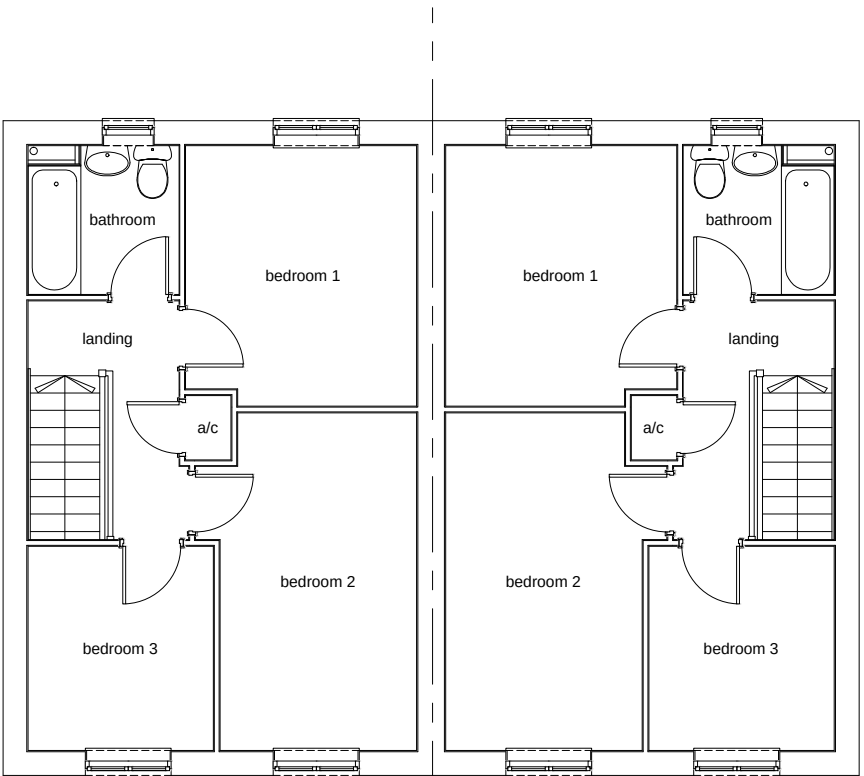

First Floor Plans

A	30.04.13	Updated for planning submission	CL	KE
Rev	Date	Revision Details	Dr	Ch



London: Unit 1 West Coate House 3 Coate Street
London E2 9AG
T 020 7729 5505 E london@ecearchitecture.com

Sussex: Brooklyn Chambers 11 Goring Road
Worthing West Sussex BN12 4AP
T 01903 248777 E sussex@ecearchitecture.com

www.ecearchitecture.com

ECE Architecture

Client's Name
Wilmington Homes

Job Title
Toddington Lane, Littlehampton

Drawing Title
**Units 9 - 10
Plans and Elevations**

Scale
1:100 @ A2

metres 2 4 6 8 10

Drawn Checked Date
CL KE 15.04.13

Job No Drawing No Rev
5691 53 A

Status
APPROVAL