


CDM 2007 Health & Safety Information

This information relates only to 'Significant Hazards' identified on this drawing and is to be read in conjunction with the Designer's Risk Assessment Register.

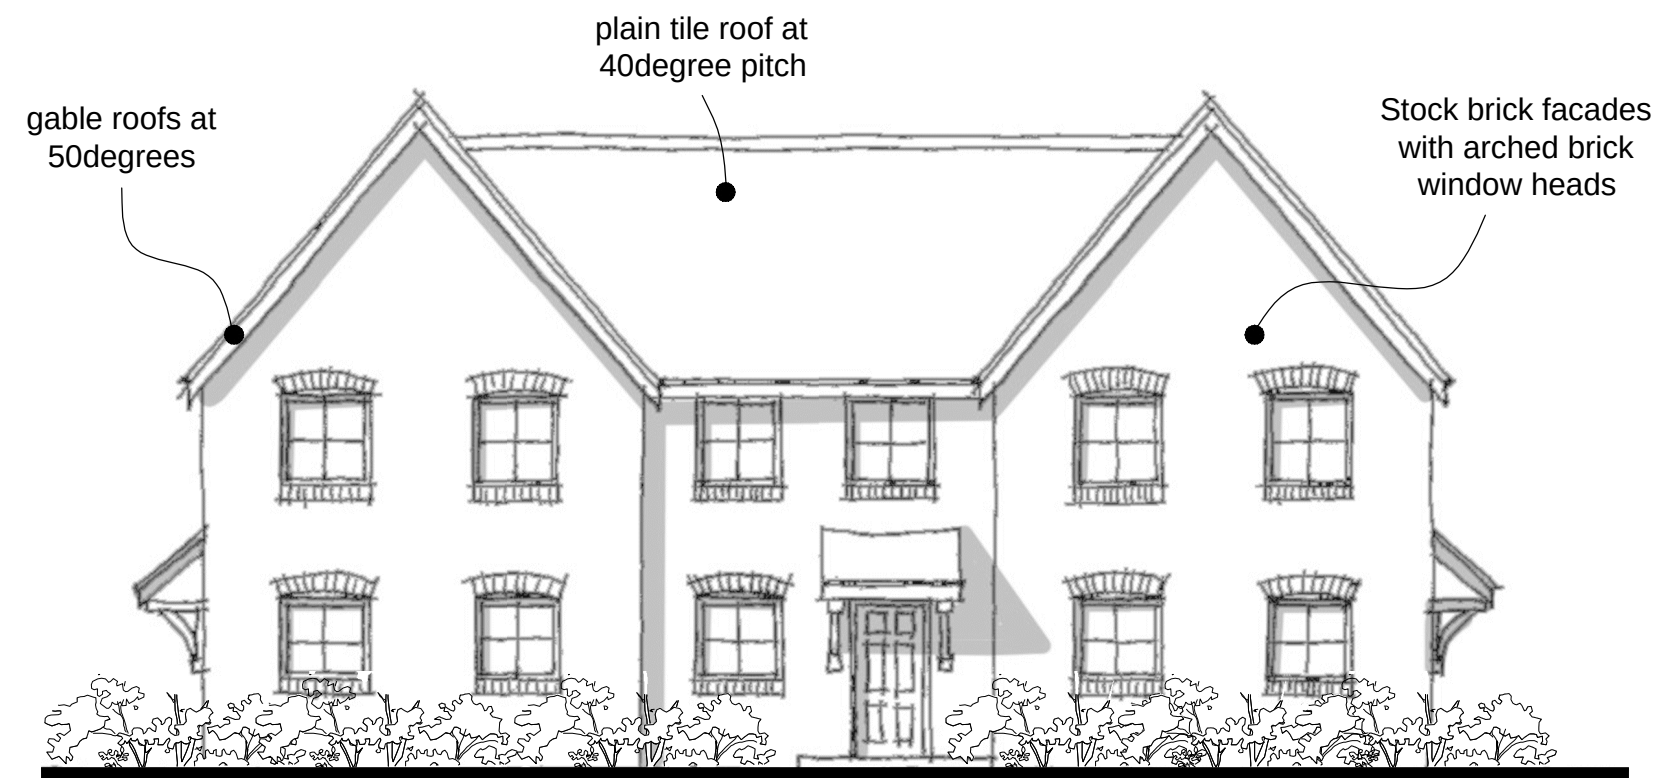

Front Elevation (South)




Side Elevation (East)



Rear Elevation (North)



Side Elevation (West)

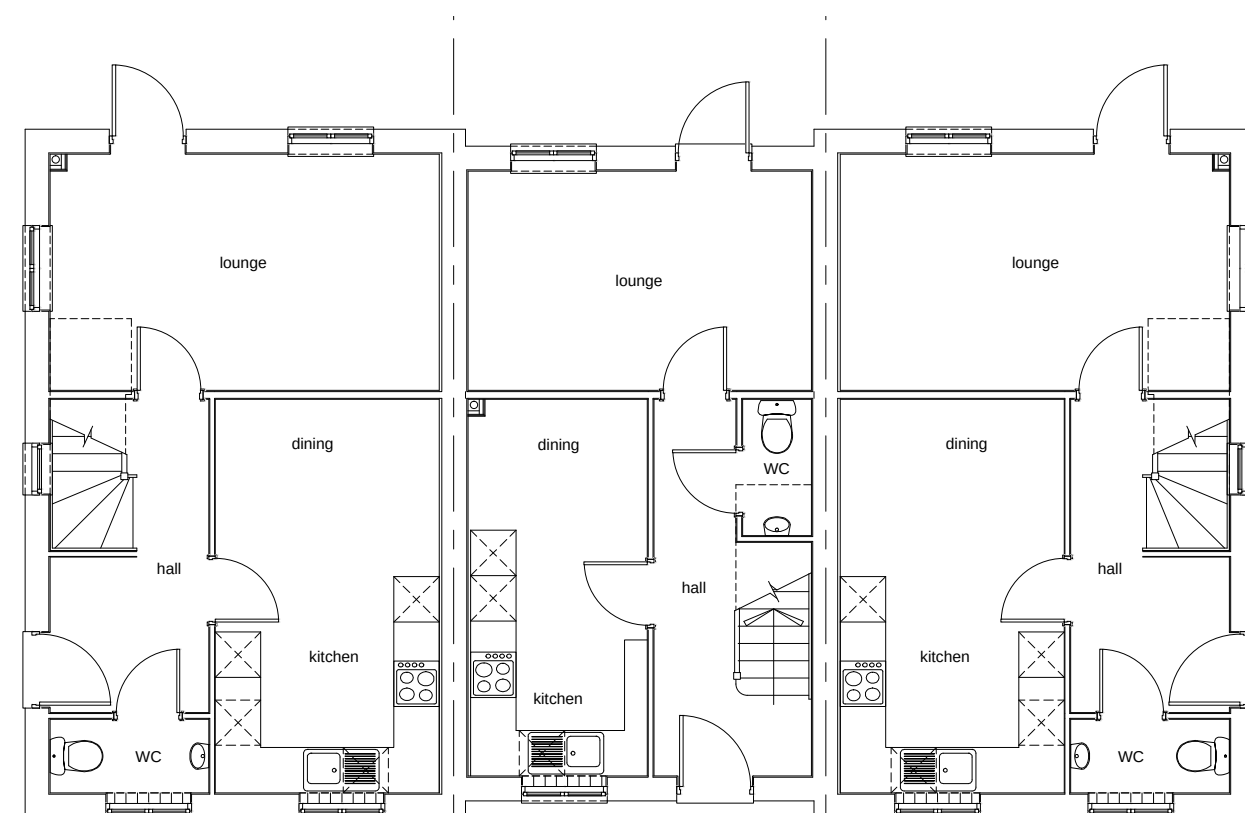


Plot 16
3 - Bedroom House

Plot 15
2 - Bedroom House

Plot 14
3 - Bedroom House

Ground Floor Plans

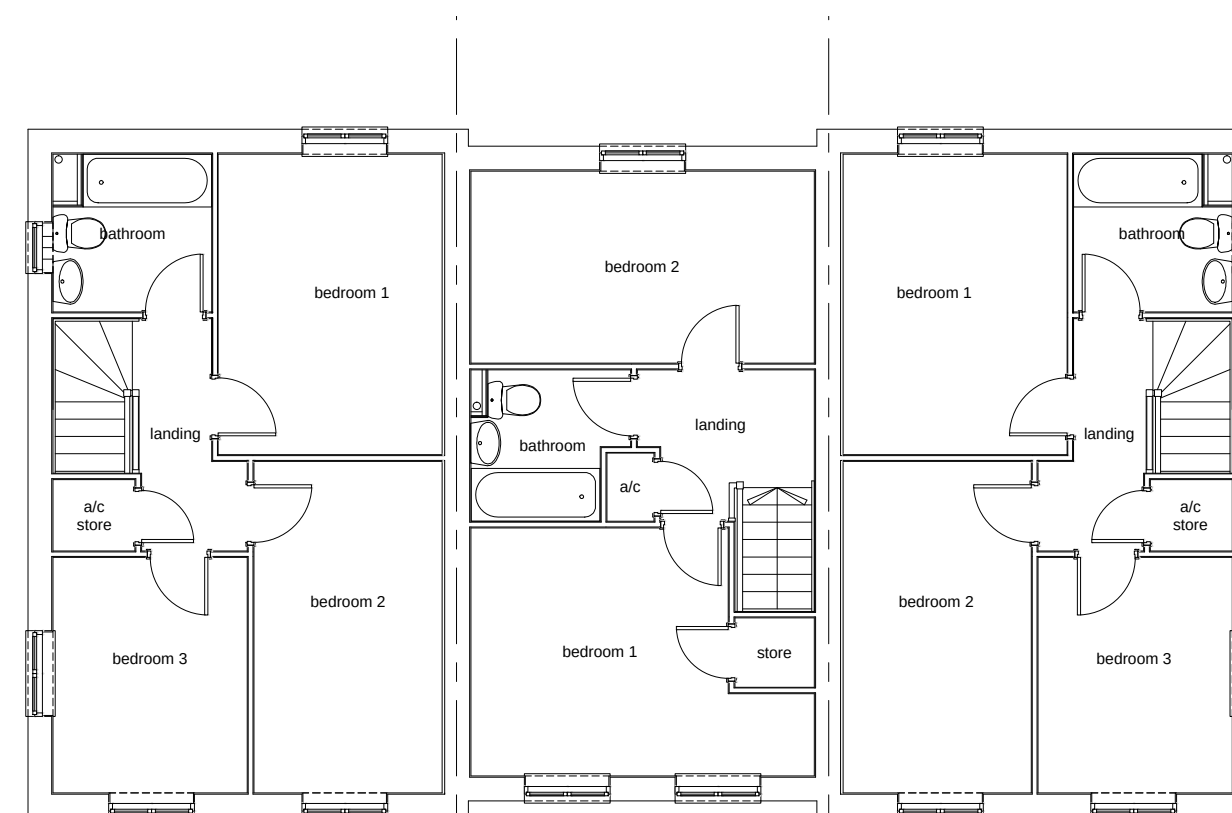

First Floor Plans

Rev	Date	Revision Details	Dr	Ch
A	30.04.13	Updated for planning submission	CL	KE



London: Unit 1 West Coate House 3 Coate Street
London E2 9AG
T 020 7729 5505 E london@ecearchitecture.com

Sussex: Brooklyn Chambers 11 Goring Road
Worthing West Sussex BN12 4AP
T 01903 248777 E sussex@ecearchitecture.com

www.ecearchitecture.com

ECE Architecture

Client's Name

Wilmington Homes

Job Title

Toddington Lane, Littlehampton

Drawing Title

Units 14 - 16
Plans and Elevations

Scale

1:100 @ A2

metres 2 4 6 8 10

Drawn	Checked	Date
CL	KE	15.04.13

Job No	Drawing No	Rev
5691	55	A

Status

APPROVAL