

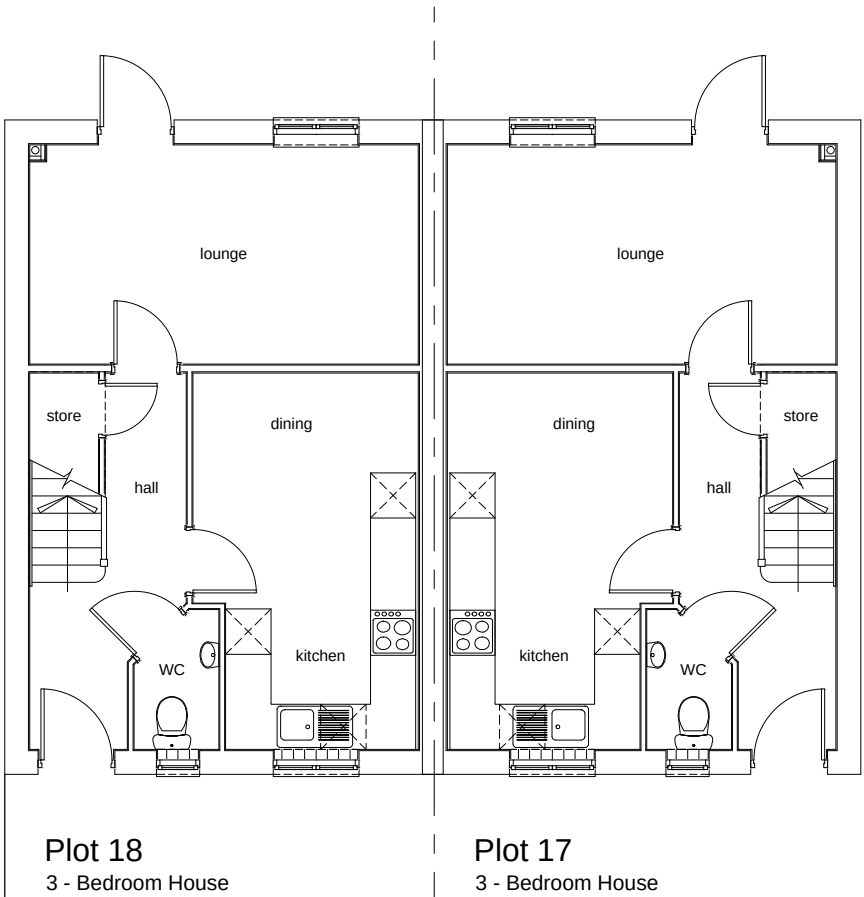


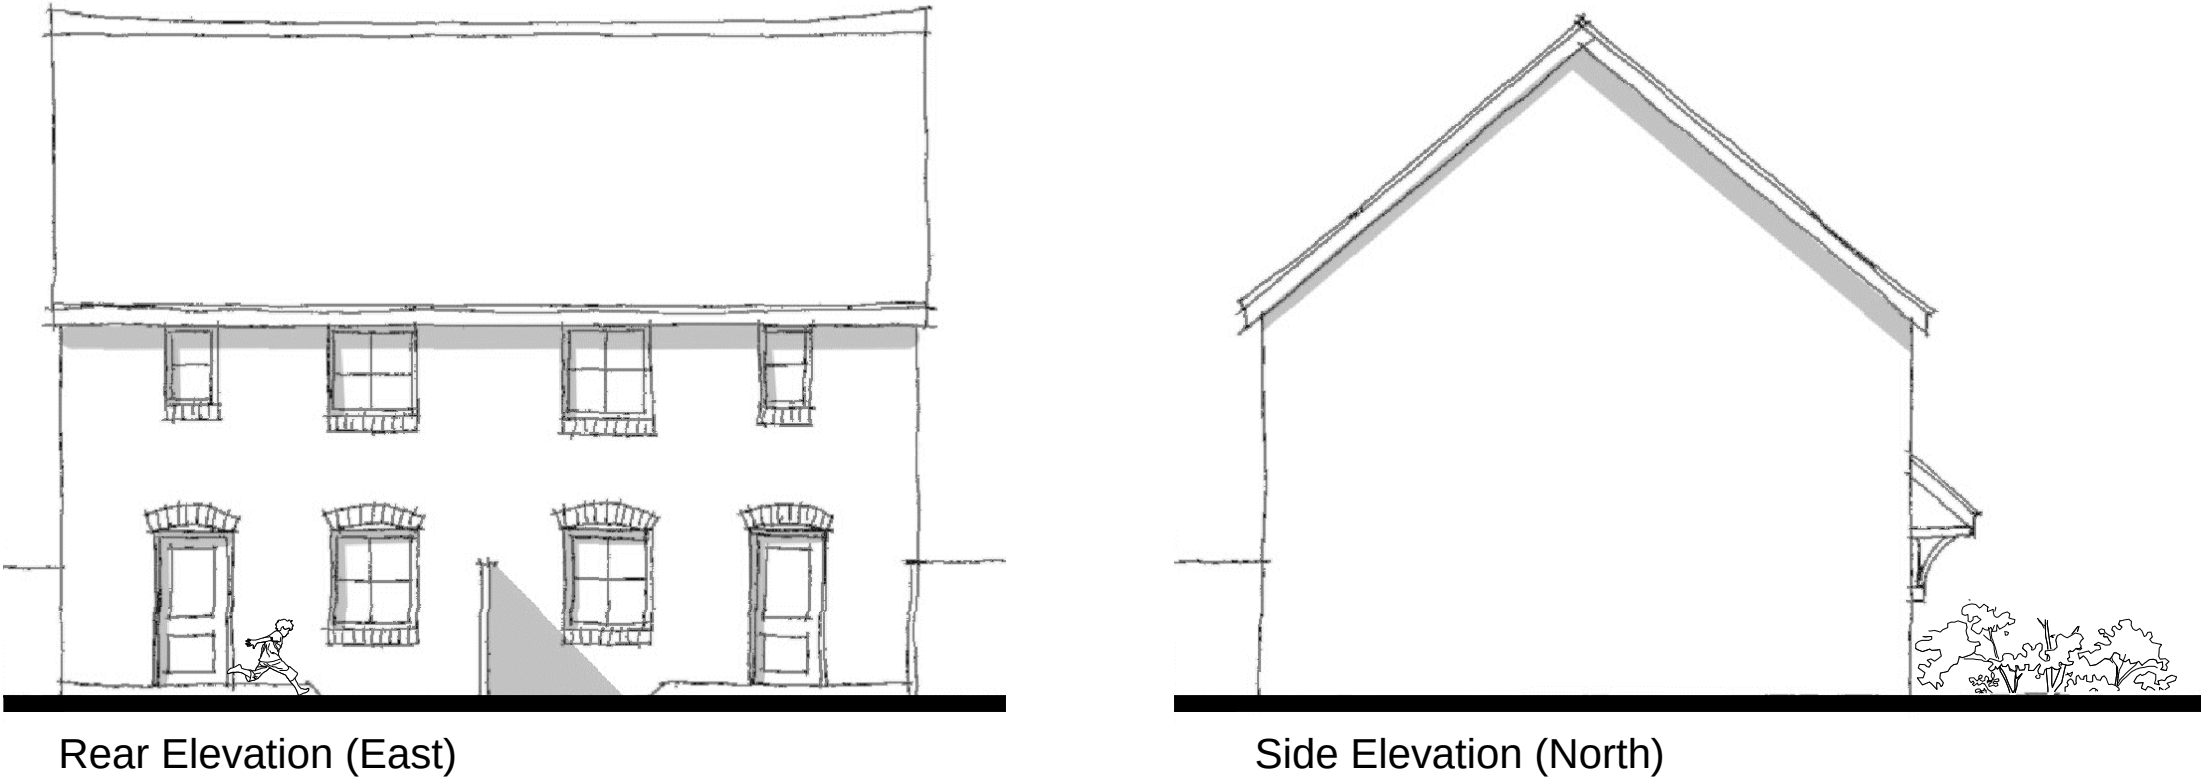

Ground Floor Plans

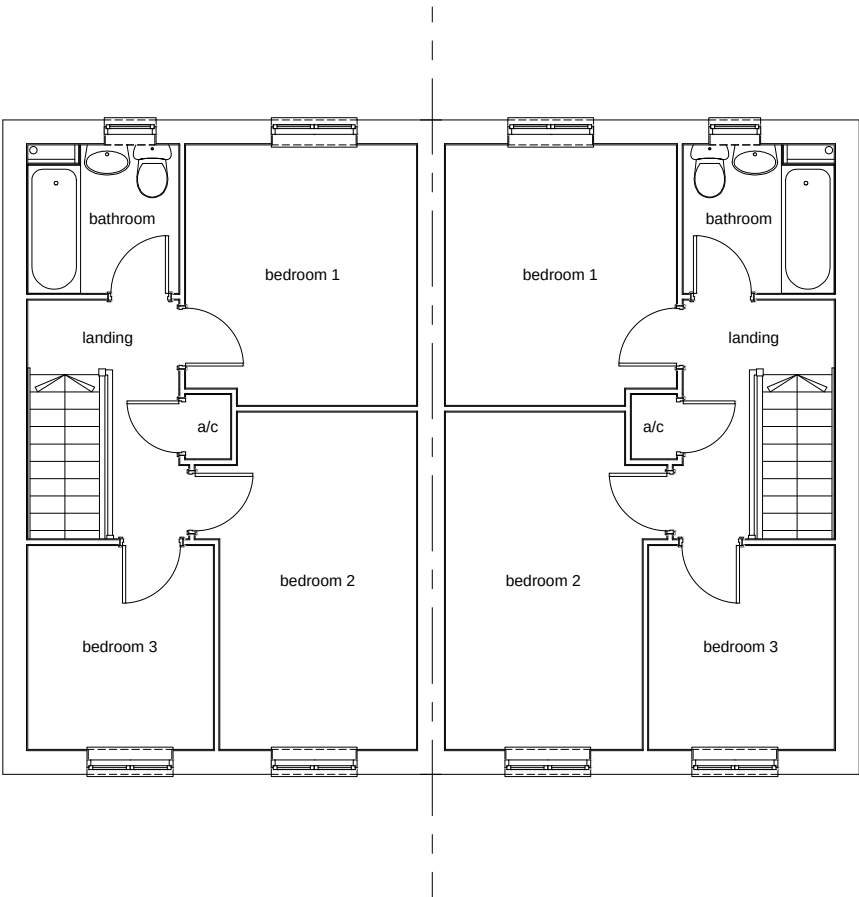

First Floor Plans

A	30.04.13	Updated for planning submission	CL	KE
Rev	Date	Revision Details	Dr	Ch



London: Unit 1 West Coate House 3 Coate Street
London E2 9AG
T 020 7729 5505 E london@ecearchitecture.com

Sussex: Brooklyn Chambers 11 Goring Road
Worthing West Sussex BN12 4AP
T 01903 248777 E sussex@ecearchitecture.com

www.ecearchitecture.com

ECE Architecture

Client's Name		
Wilmington Homes		
Job Title		
Toddington Lane, Littlehampton		
Drawing Title		
Units 17 - 18 Plans and Elevations		
Scale		
1:100 @ A2		
		
Drawn	Checked	Date
CL	KE	15.04.13
Job No	Drawing No	Rev
5691	56	A
Status		
APPROVAL		