

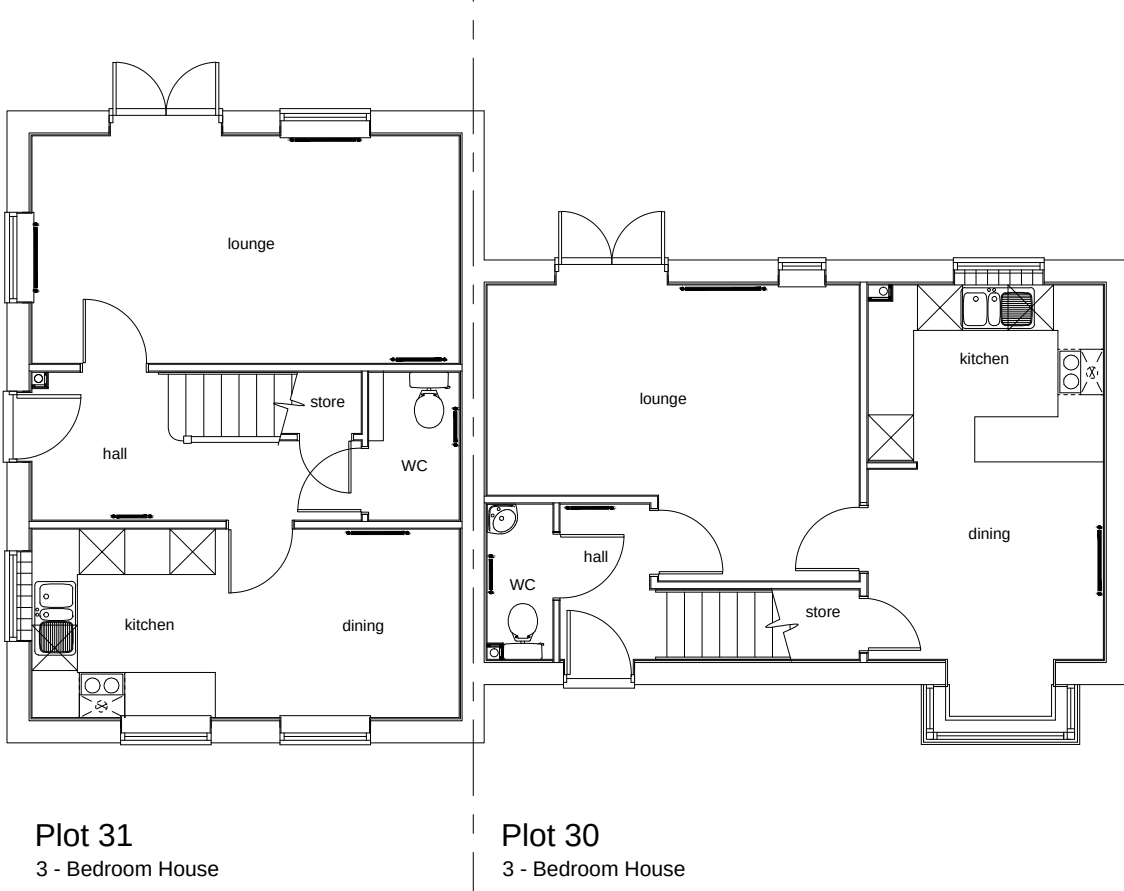


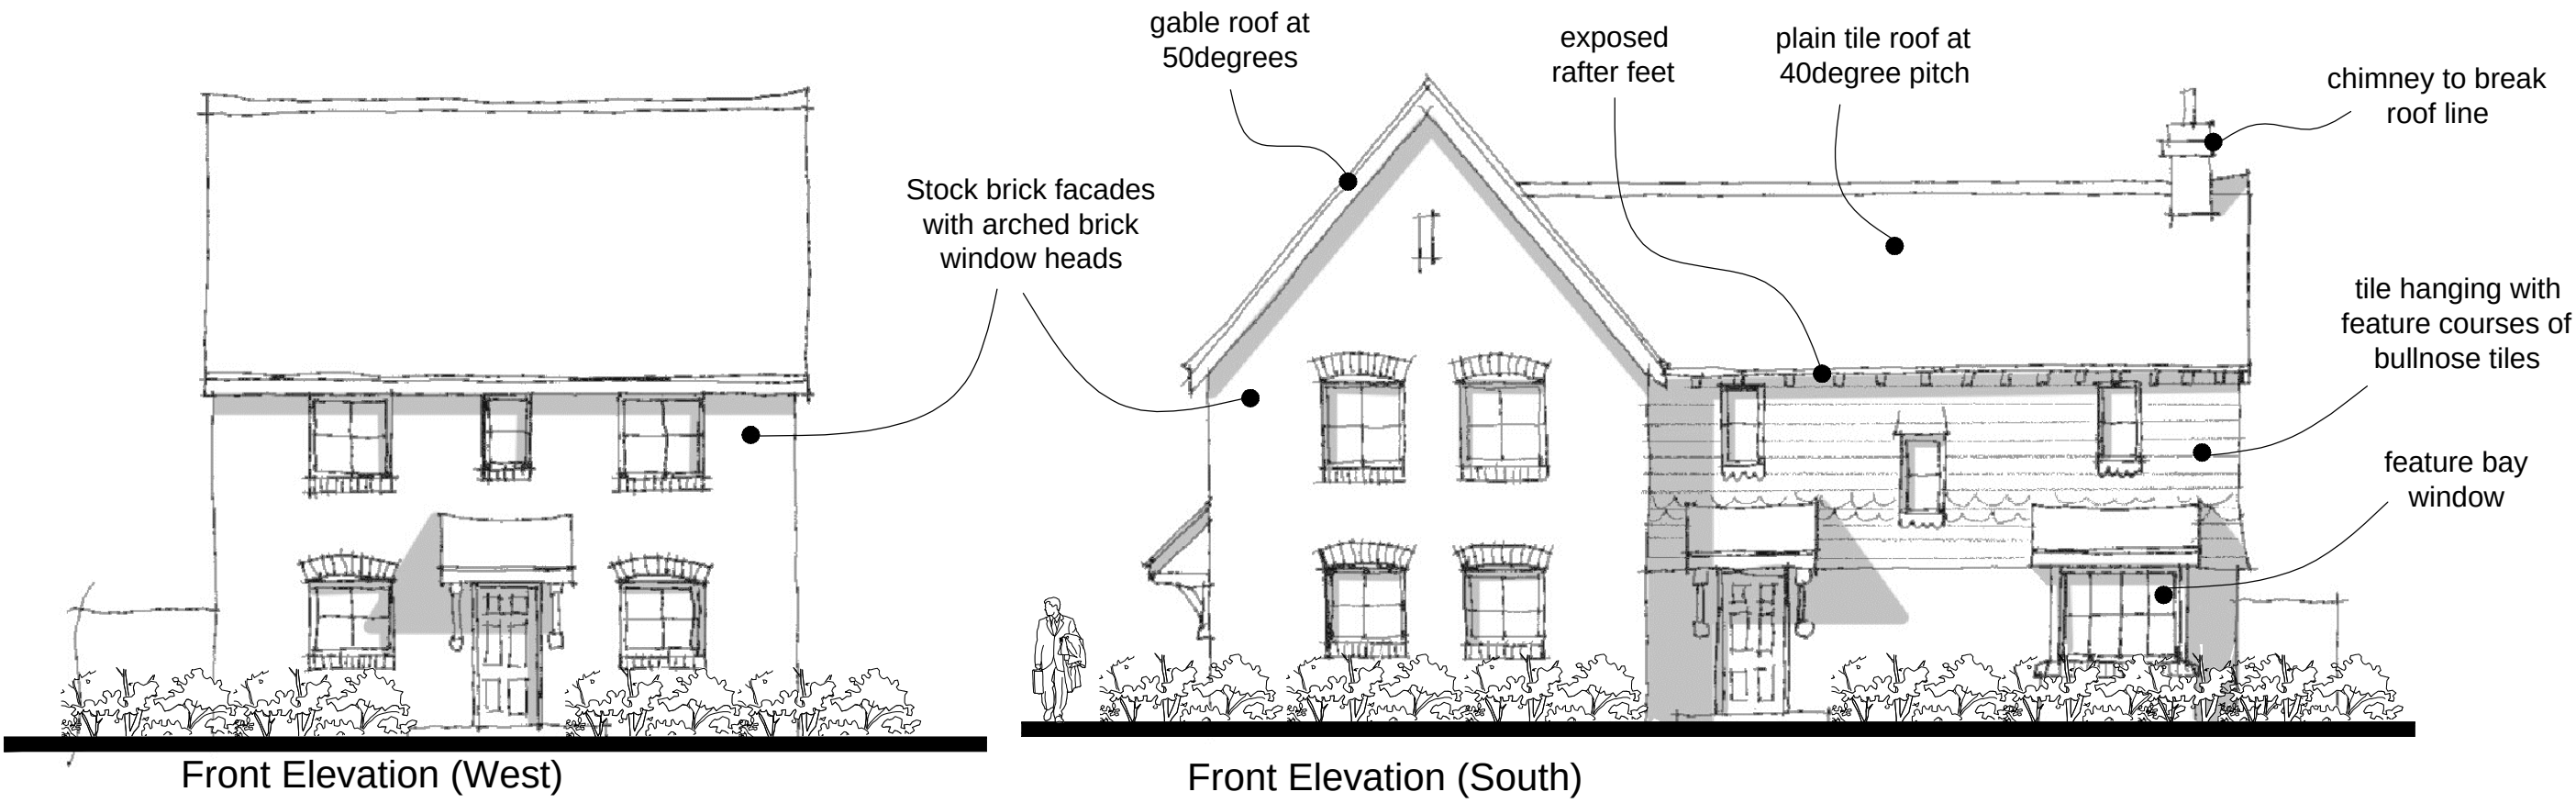

Ground Floor Plans

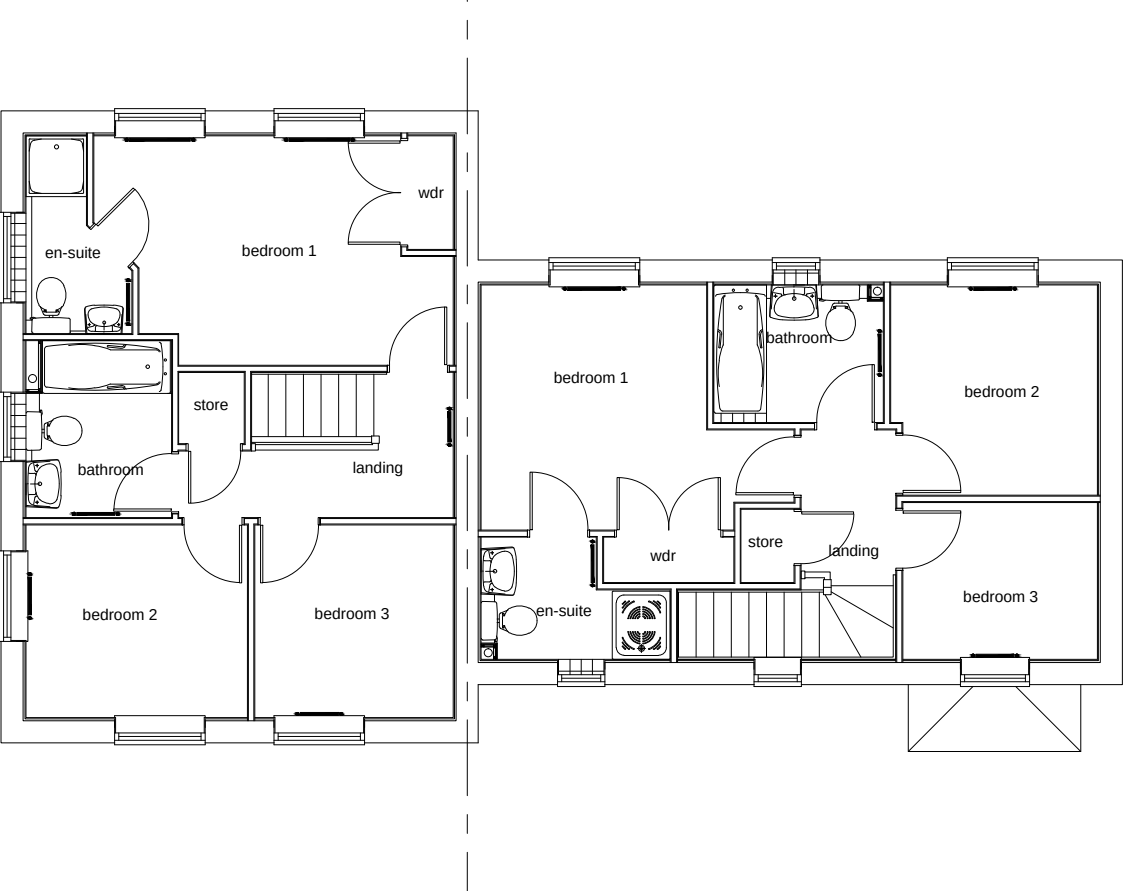

First Floor Plans

ECE Architecture

London: Unit 1 West Coate House 3 Coate Street
London E2 9AG
T 020 7729 5505 E london@ecearchitecture.com

Sussex: Brooklyn Chambers 11 Goring Road
Worthing West Sussex BN12 4AP
T 01903 248777 E sussex@ecearchitecture.com
www.ecearchitecture.com

Client's Name		Wilmington Homes
Job Title		Toddington Lane, Littlehampton
Drawing Title		Units 30 - 31 Plans and Elevations
Scale		1:100 @ A2
metres		2 4 6 8 10
Drawn	Checked	Date
CL	KE	15.04.13
Job No	Drawing No	Rev
5691	62	A
Status		
APPROVAL		