


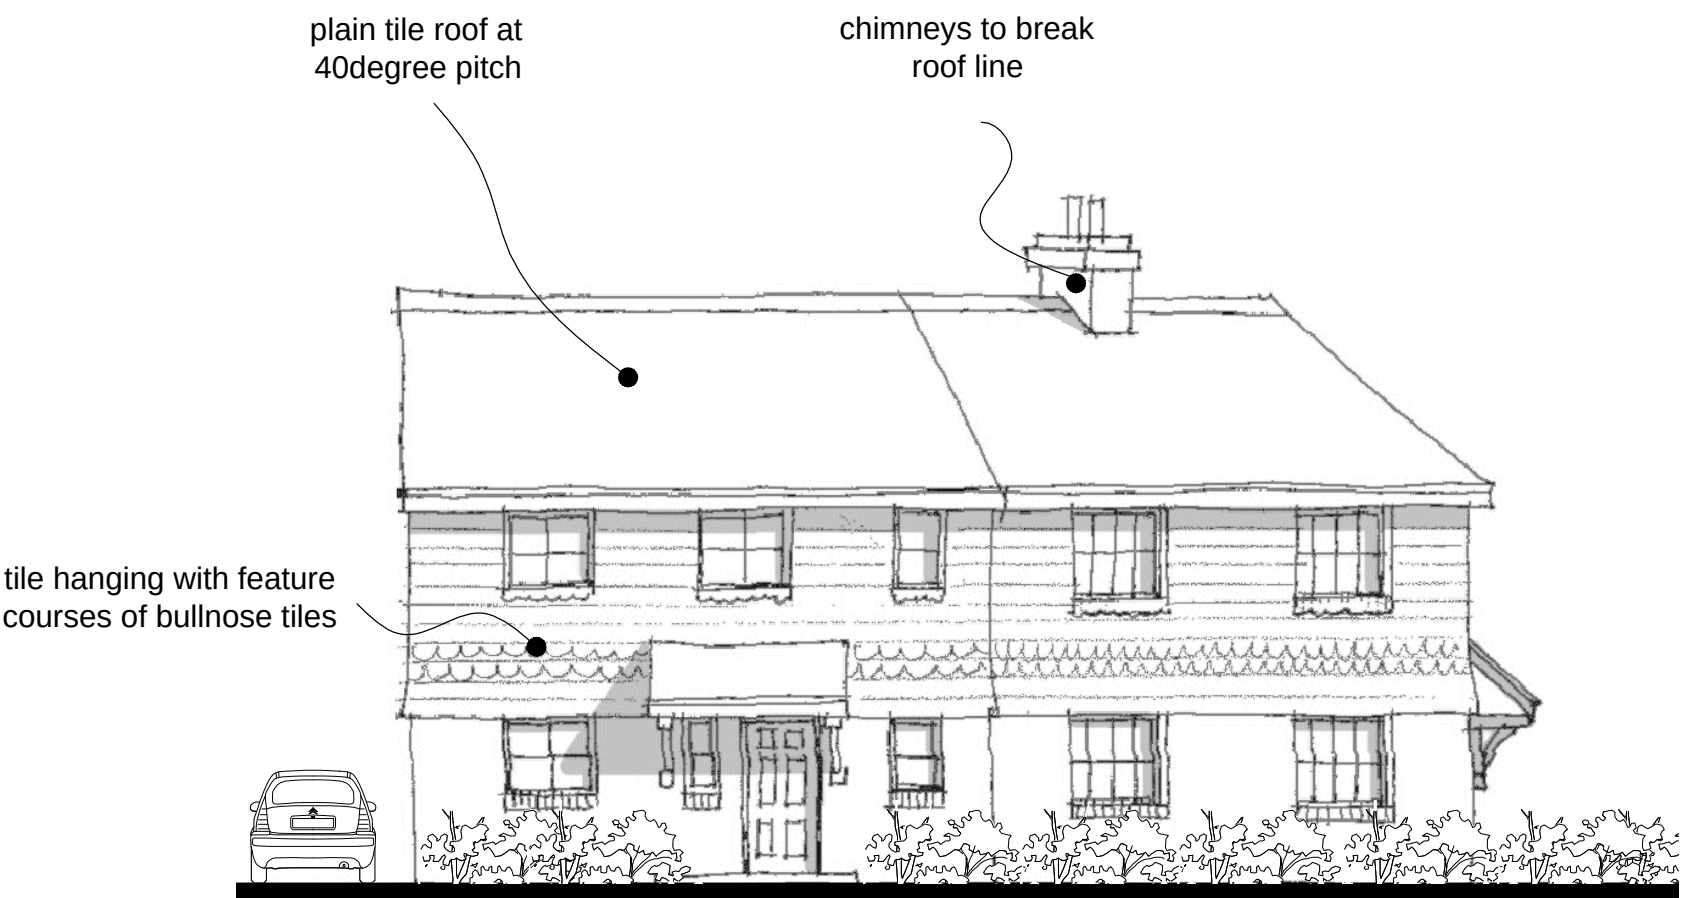

Front Elevation (West)



Front Elevation (South)



Side/Rear Elevation (East)



Side/Rear Elevation (North)

A	30.04.13	Updated for planning submission	CL	KE
Rev	Date	Revision Details	Dr	Ch



London: Unit 1 West Coate House 3 Coate Street
London E2 9AG
T 020 7729 5505 E london@ecearchitecture.com

Sussex: Brooklyn Chambers 11 Goring Road
Worthing West Sussex BN12 4AP
T 01903 248777 E sussex@ecearchitecture.com

www.ecearchitecture.com

ECE Architecture

Client's Name
Wilmington Homes

Job Title
Toddington Lane, Littlehampton

Drawing Title
Units 46 - 47
Elevations



Drawn	Checked	Date
CL	KE	15.04.13

Job No	Drawing No	Rev
5691	71	A

Status
APPROVAL