


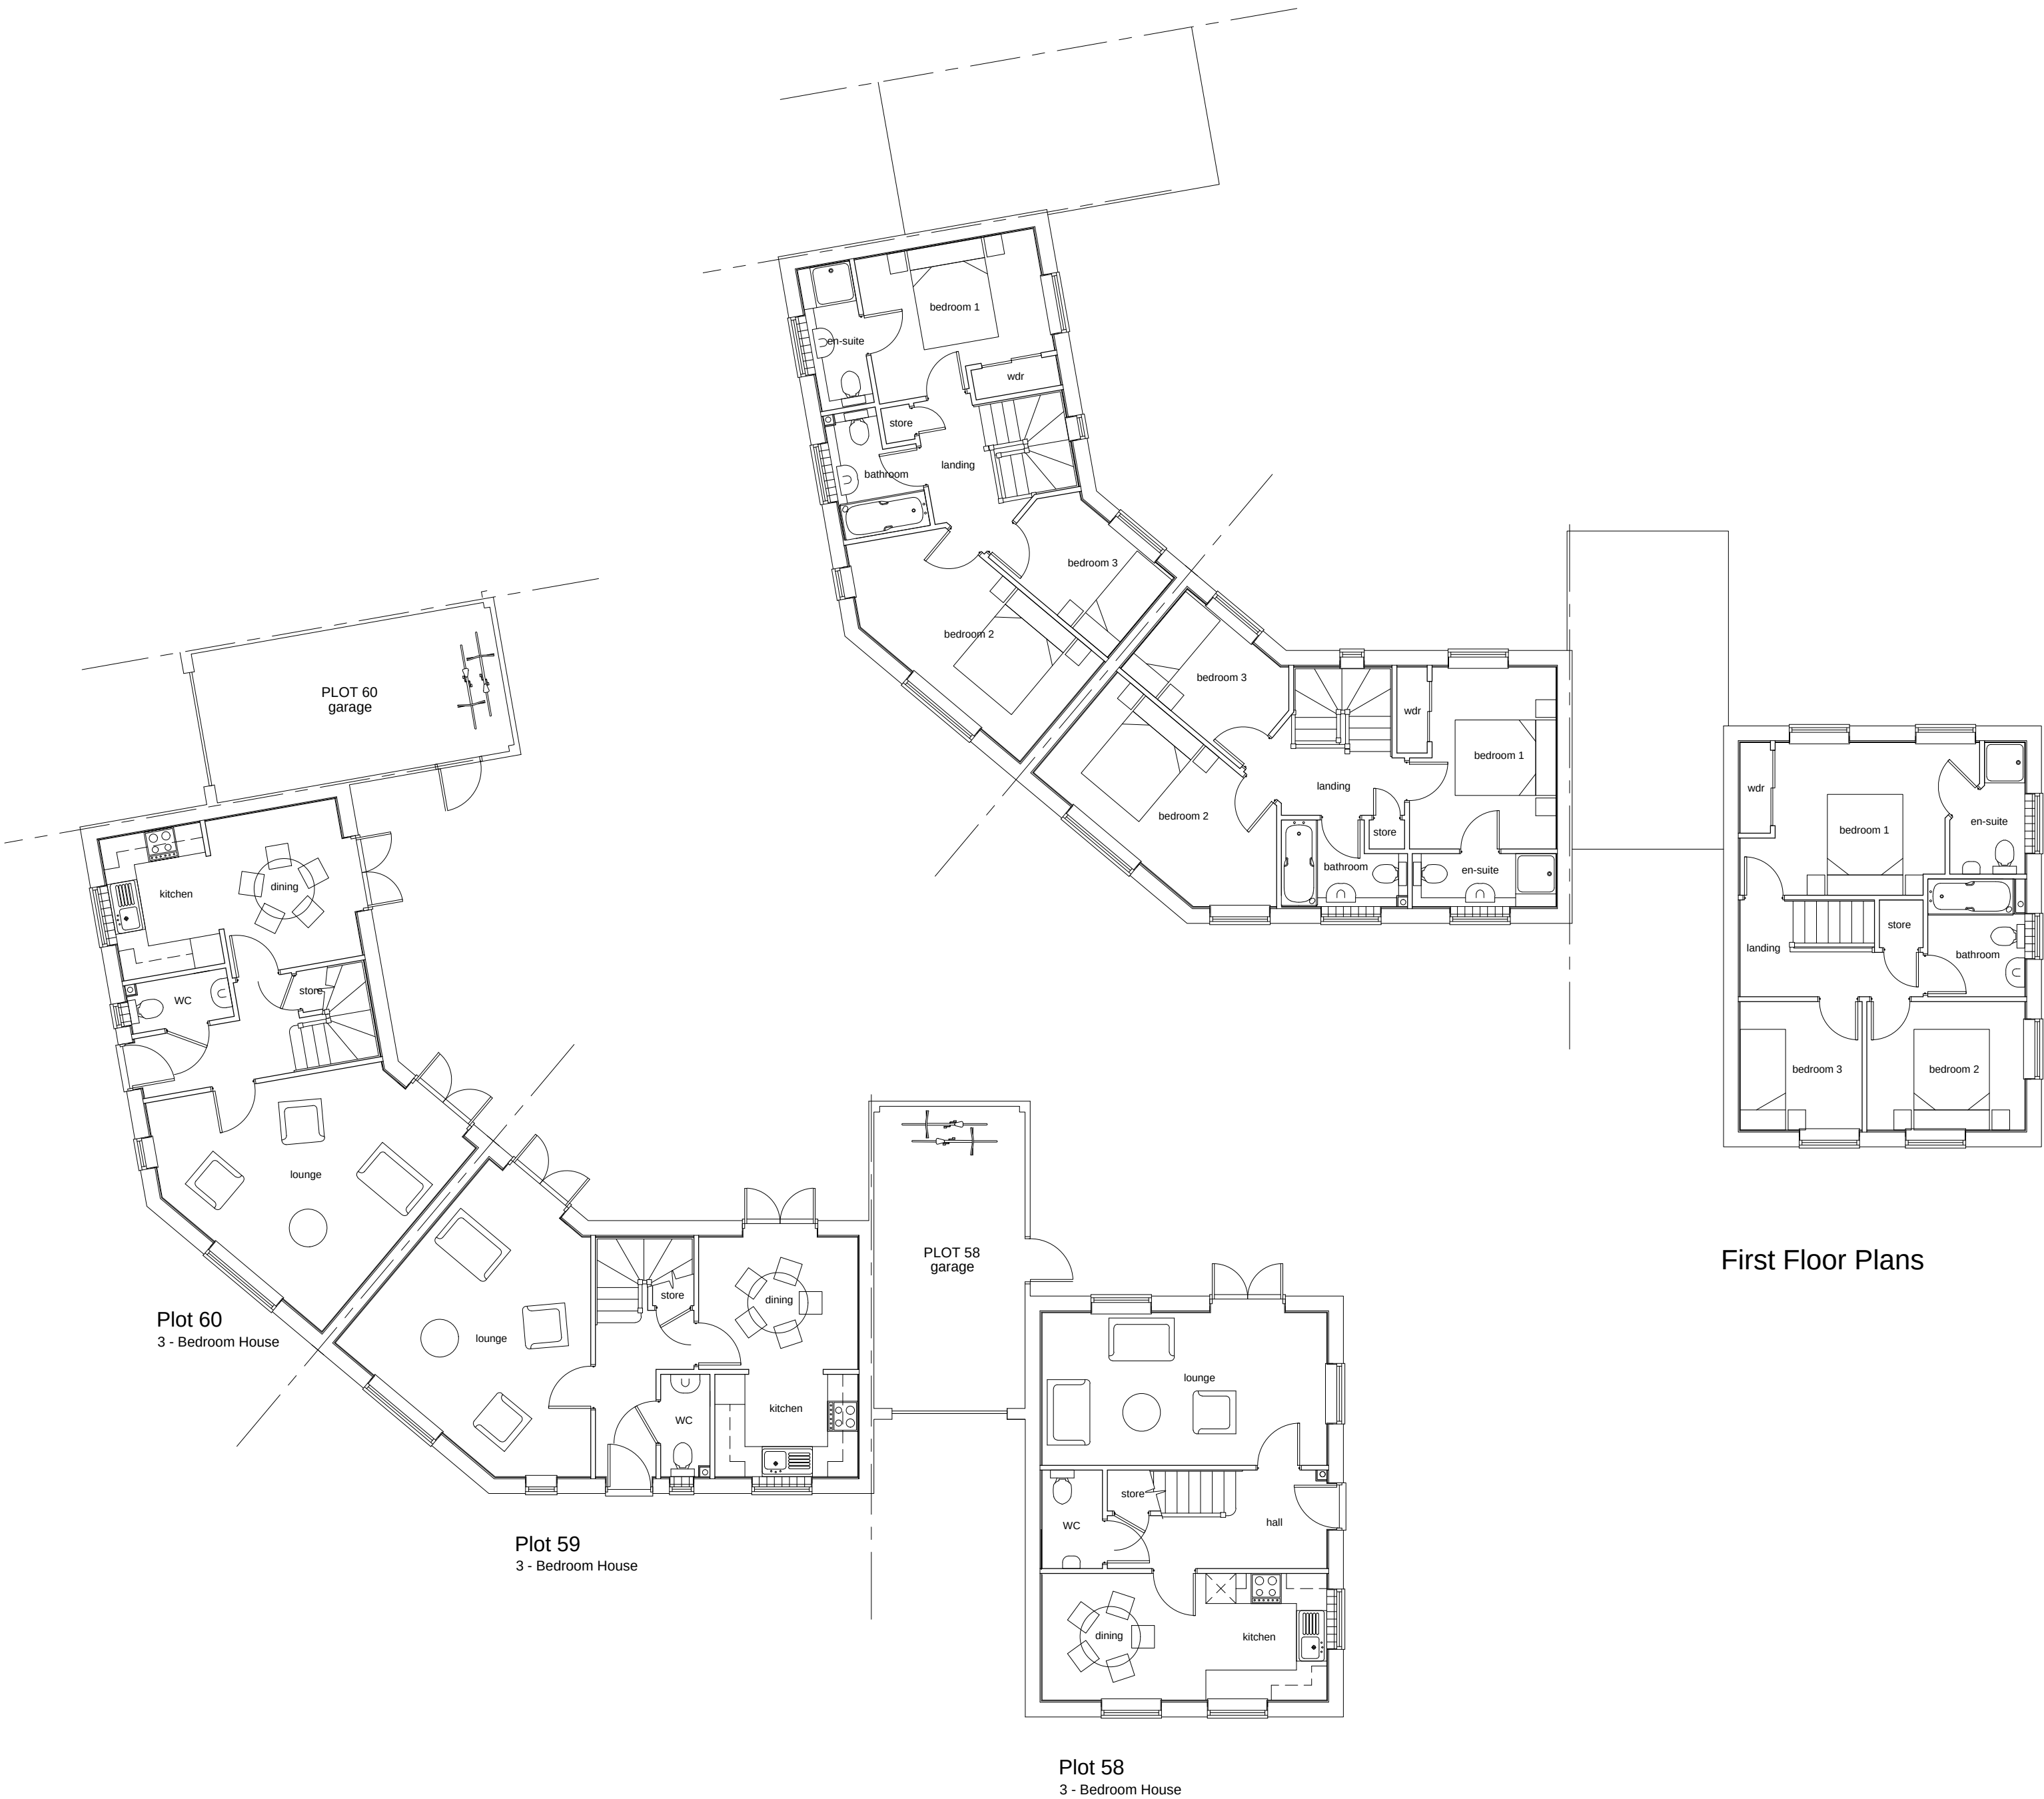

First Floor Plans

Ground Floor Plans

A	30.04.13	Updated for planning submission	CL	KE
Rev	Date	Revision Details	Dr	Ch



London: Unit 1 West Coate House 3 Coate Street
London E2 9AG
T 020 7729 5505 E london@ecearchitecture.com

Sussex: Brooklyn Chambers 11 Goring Road
Worthing West Sussex BN12 4AP
T 01903 248777 E sussex@ecearchitecture.com

www.ecearchitecture.com

ECE Architecture

Client's Name
Wilmington Homes

Job Title
Toddington Lane, Littlehampton

Drawing Title
Units 58 - 60
Plans

Scale
1:100 @ A2

metres 2 4 6 8 10

Drawn	Checked	Date
CL	KE	15.04.13

Job No	Drawing No	Rev
5691	80	A

Status
APPROVAL