

## CDM 2007 Health & Safety Information


This information relates only to 'Significant Hazards' identified on this drawing and is to be read in conjunction with the Designer's Risk Assessment Register.



Front Elevation (East)



Rear Elevation (West)

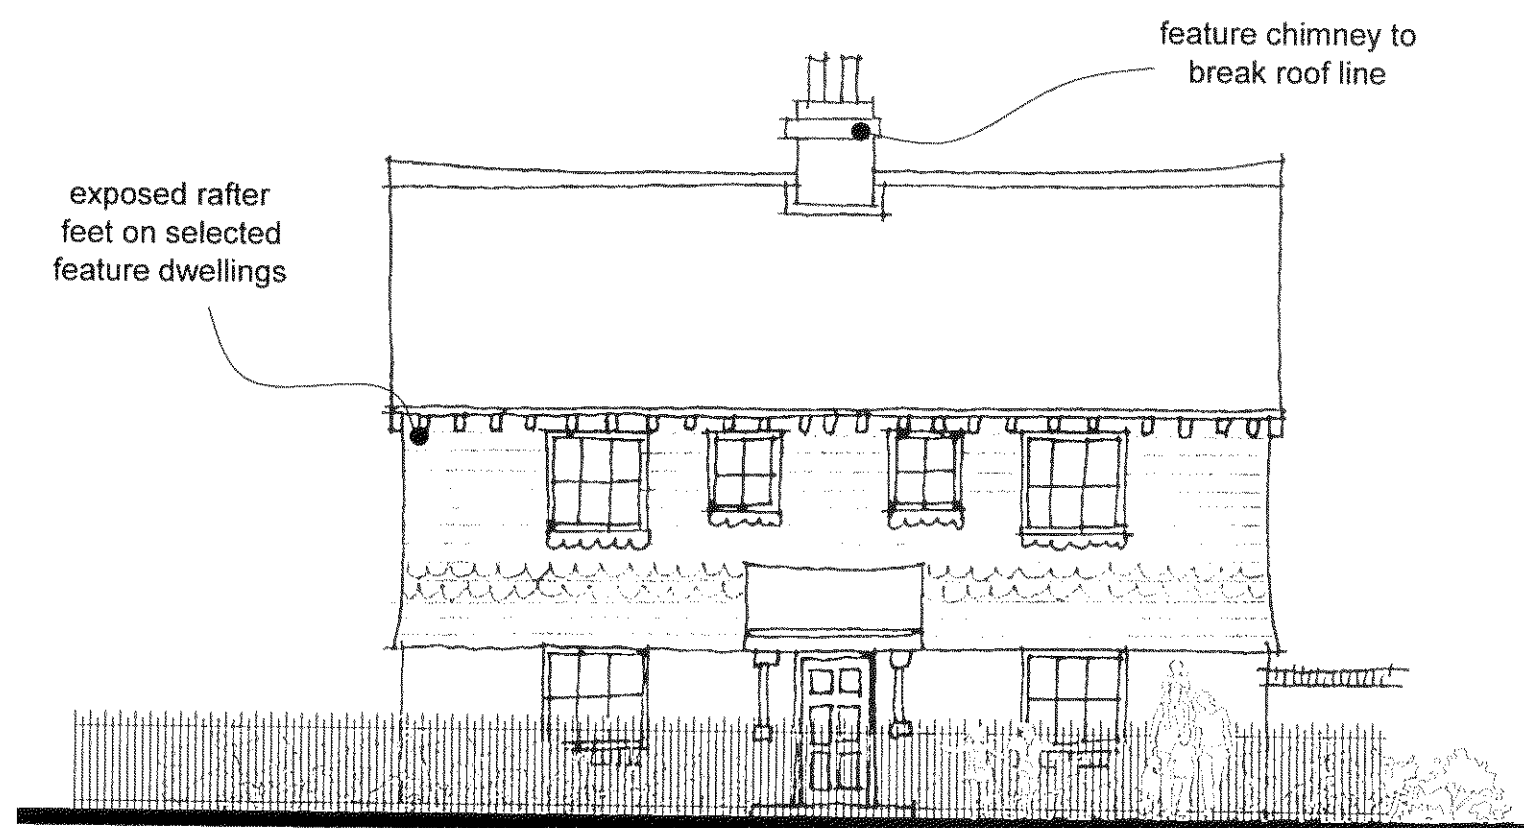


Side Elevation (North)



Side Elevation (South)

| Rev | Date | Revision Details | Dr | Ch |
|-----|------|------------------|----|----|
|-----|------|------------------|----|----|

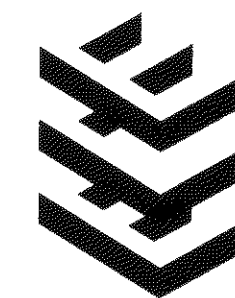

**London:** Unit 1 West Coate House 3 Coate Street  
London E2 9AG  
T 020 7729 5505 E london@ecearchitecture.com

**Sussex:** Brooklyn Chambers 11 Goring Road  
Worthing West Sussex BN12 4AP  
T 01903 248777 E sussex@ecearchitecture.com

www.ecearchitecture.com

**ECE Architecture**

Client's Name

Wilmington Homes

Job Title

Toddington Lane, Littlehampton

Drawing Title

Plots 1-4  
Elevations

Scale

1:100 @ A2

metres 2 4 6 8 10

Drawn Checked Date

CL KE 09.08.13

Job No Drawing No Rev

5691 151

Status

**APPROVAL**