





Front Elevation (North)

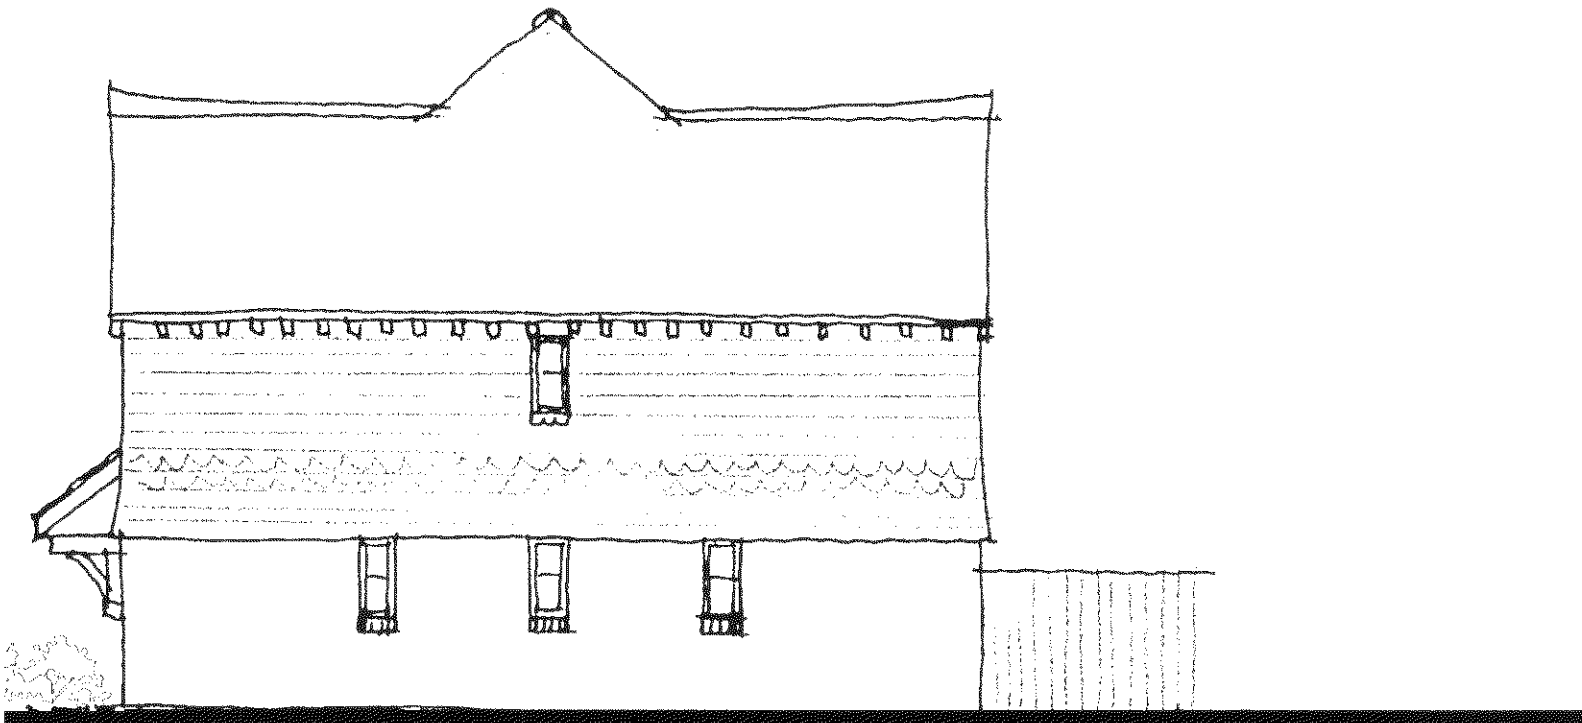


Side Elevation (West)




Rear Elevation (South)

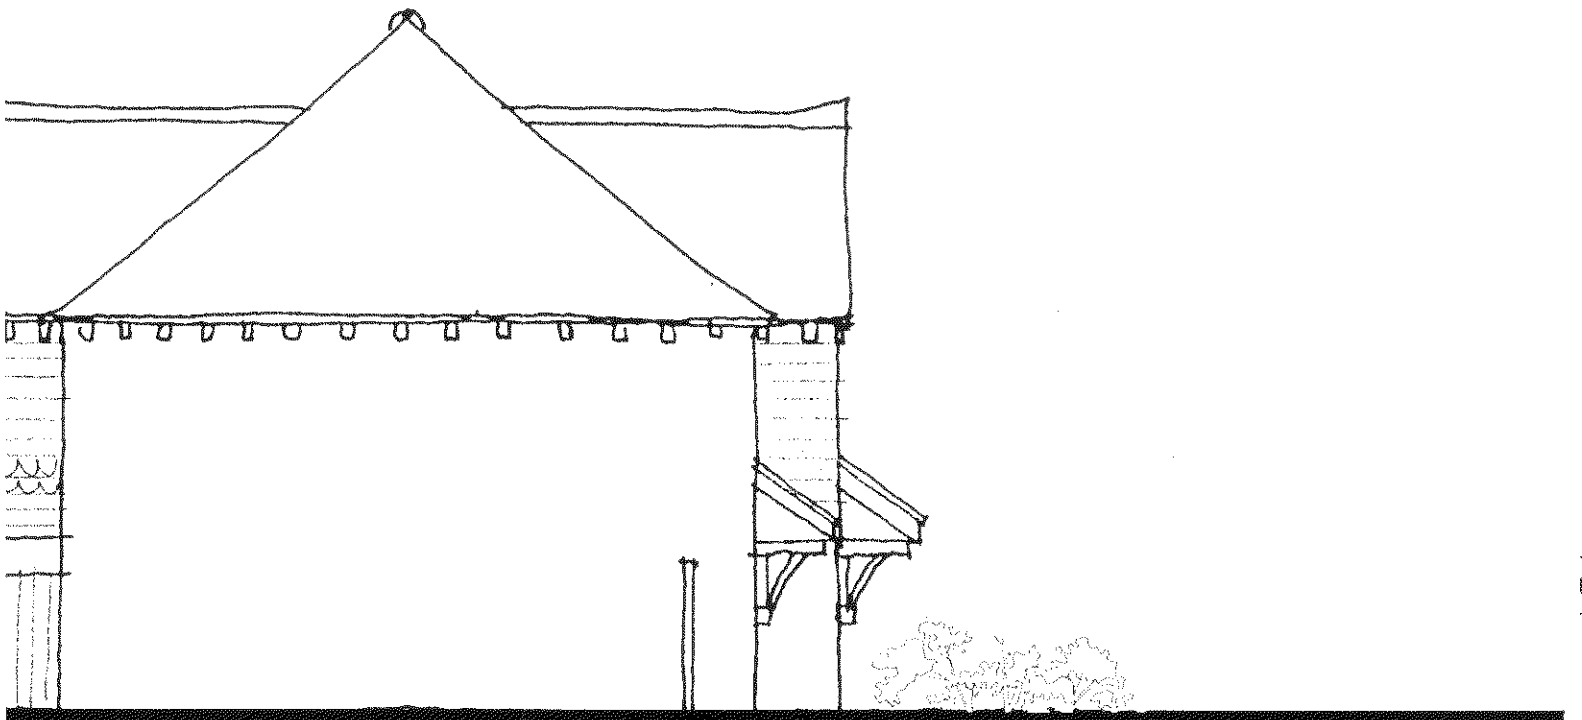

Side Elevation (East)

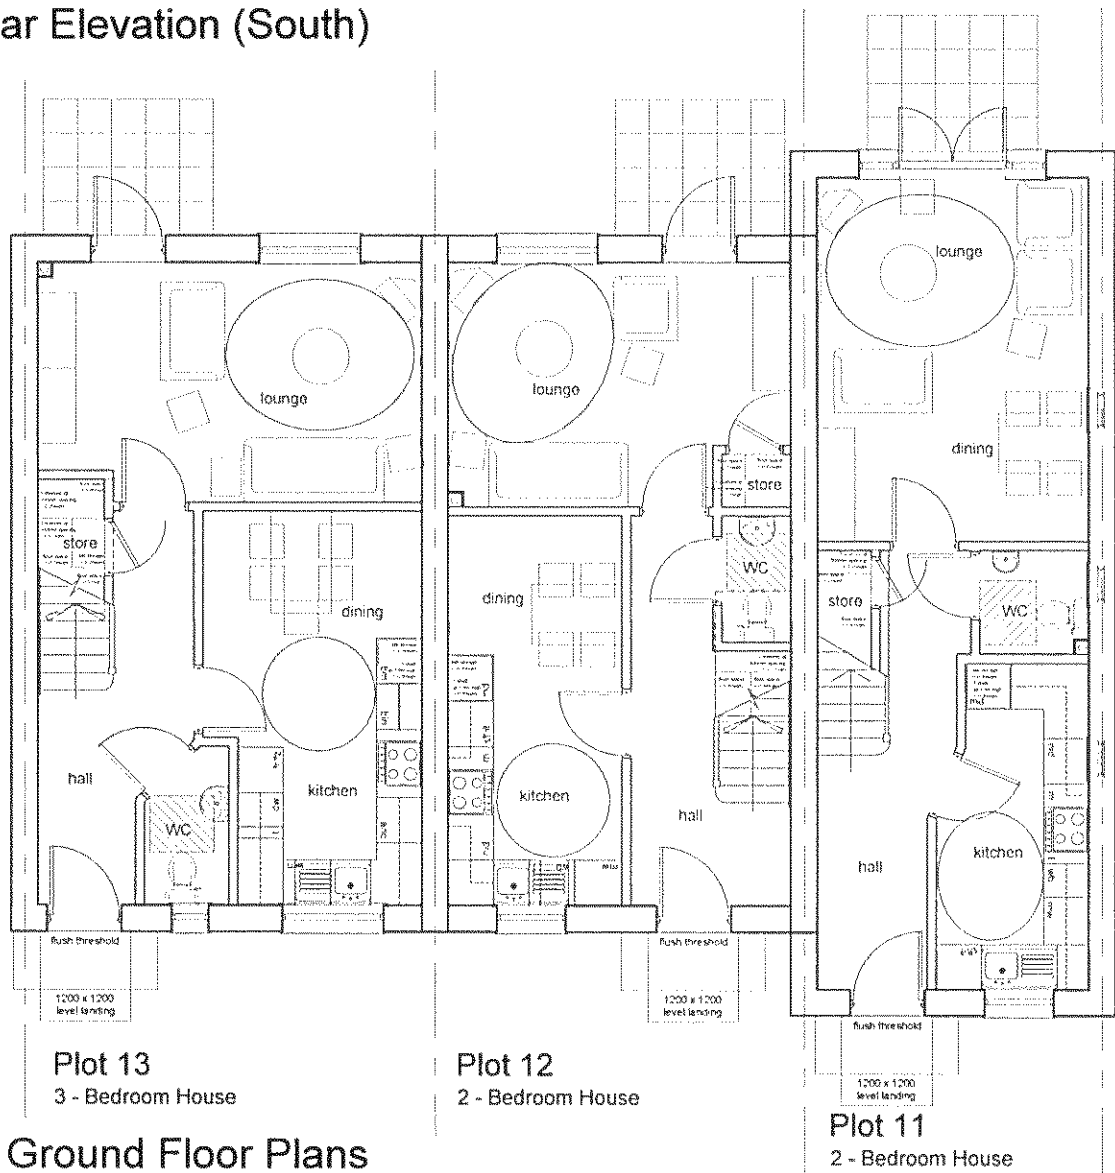

Ground Floor Plans

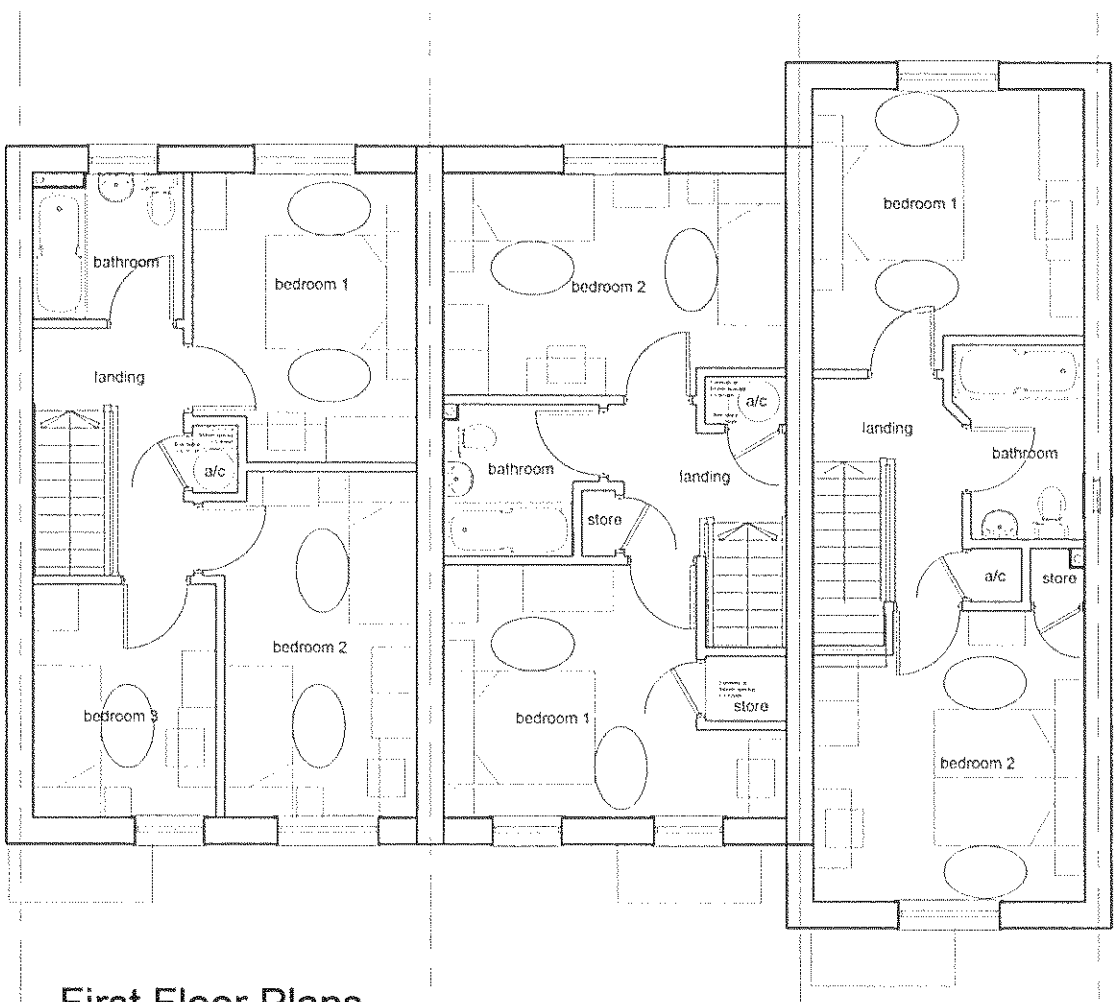

First Floor Plans

Rev	Date	Revision Details	Dr	Ch
-----	------	------------------	----	----



London: Unit 1 West Coate House 3 Coate Street
London E2 9AG
T 020 7729 5505 E london@ecearchitecture.com
Sussex: Brooklyn Chambers 11 Goring Road
Worthing West Sussex BN12 4AP
T 01903 248777 E sussex@ecearchitecture.com

www.ecearchitecture.com
ECE Architecture

Client's Name
Wilmington Homes

Job Title
Toddington Lane, Littlehampton

Drawing Title
**Plots 11-13
Plans and Elevations**

Scale
1:100 @ A2

metres 2 4 6 8 10
Drawn CL Checked KE Date 09.08.13

Job No 5691 Drawing No 154 Rev

Status

APPROVAL