


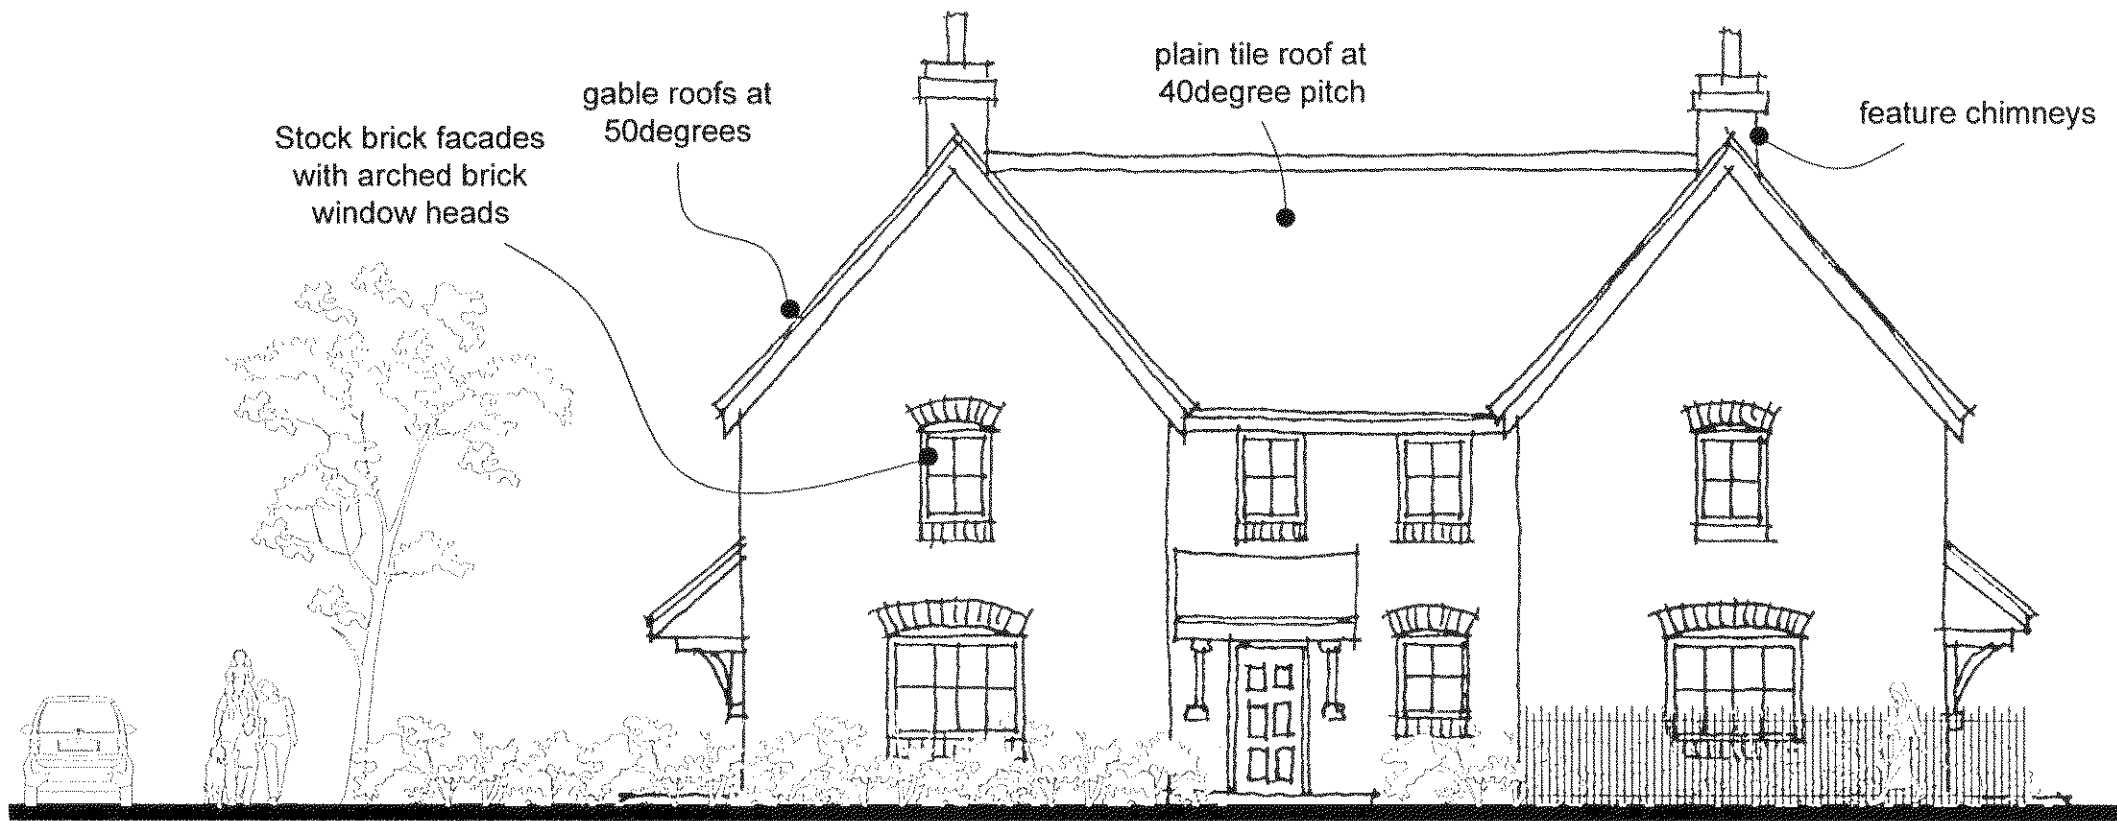

Front Elevation (South)




Side Elevation (East)




Rear Elevation (North)



Side Elevation (West)

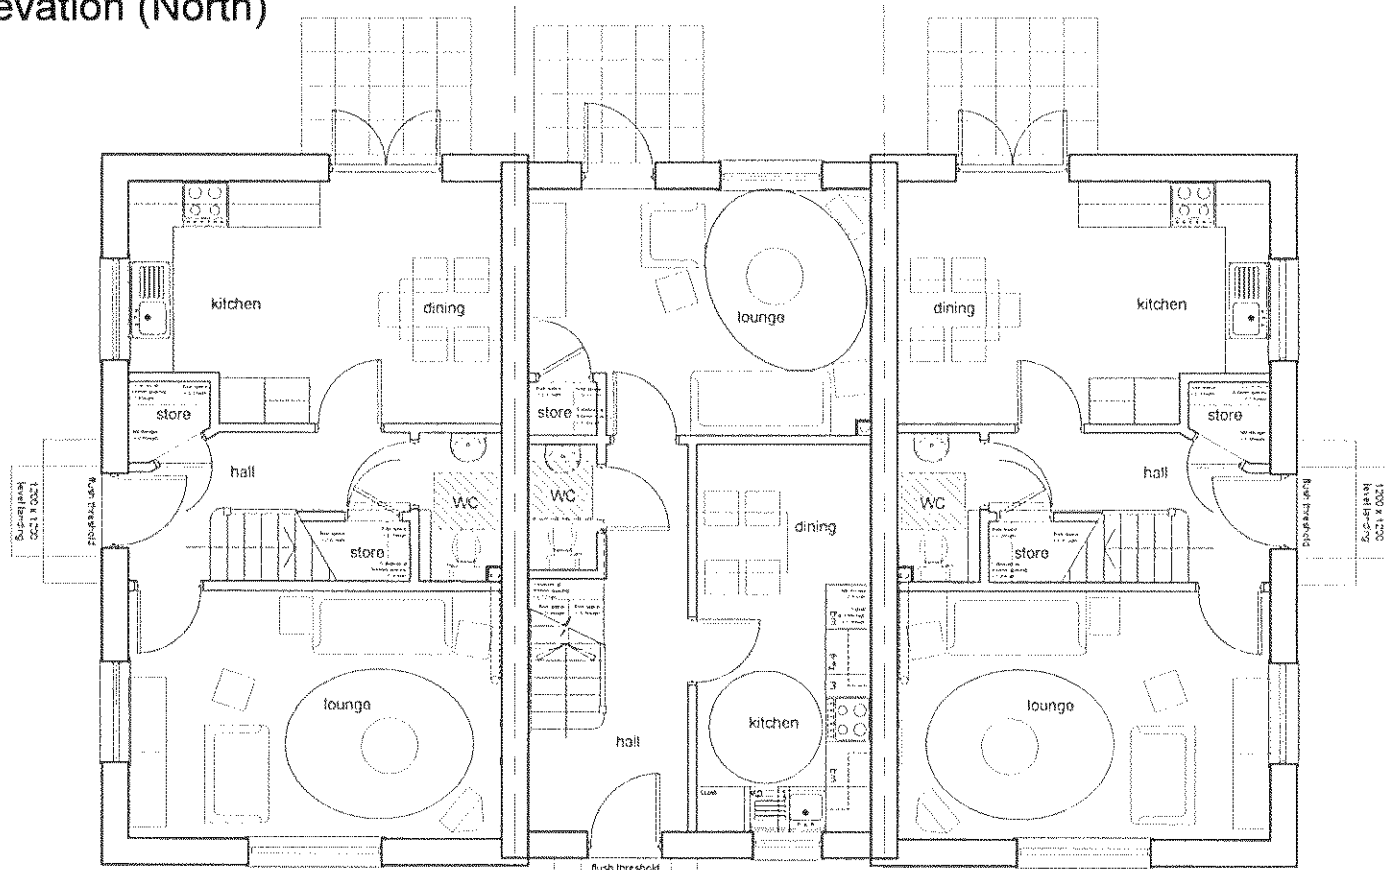

Plot 16
3 - Bedroom House
Plot 15
2 - Bedroom House
Plot 14
3 - Bedroom House
Ground Floor Plans

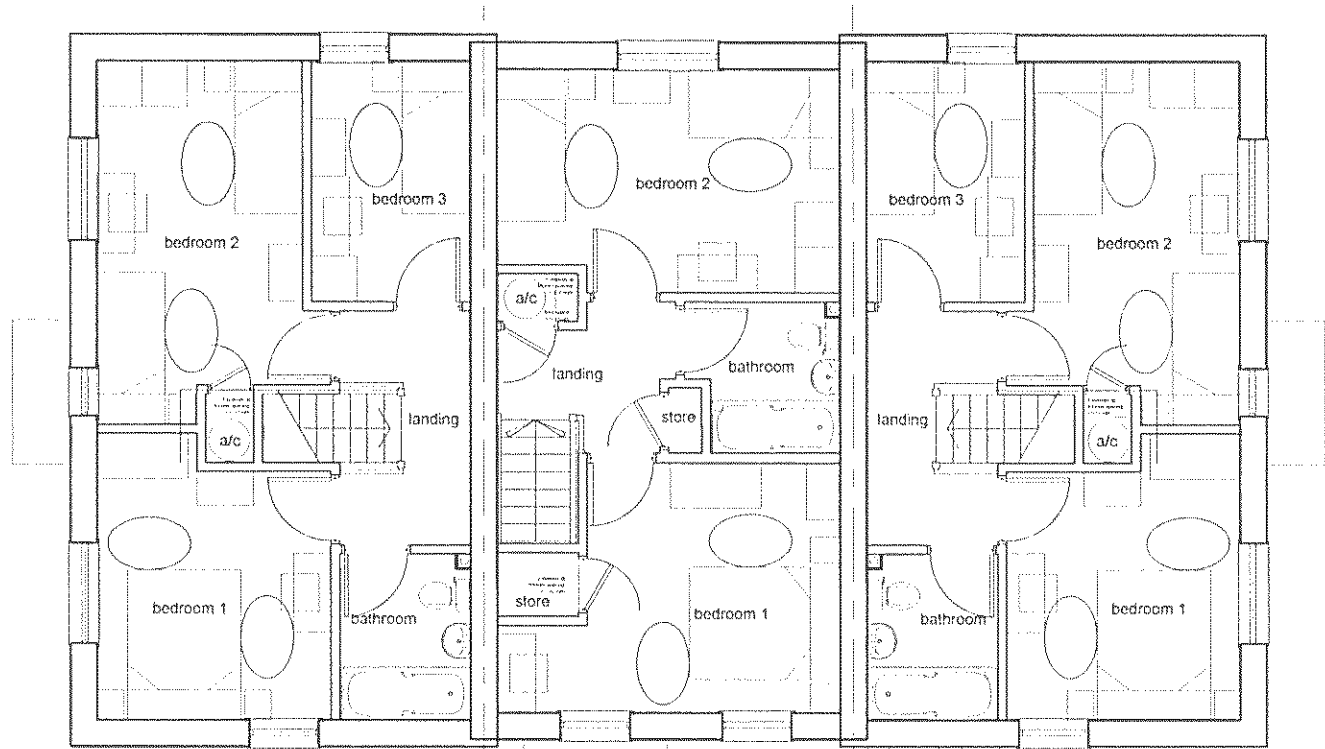

First Floor Plans

Rev	Date	Revision Details	Dr	Ch
-----	------	------------------	----	----



London: Unit 1 West Coate House 3 Coate Street
London E2 9AG
T 020 7729 5505 E london@ecearchitecture.com
Sussex: Brooklyn Chambers 11 Goring Road
Worthing West Sussex BN12 4AP
T 01903 248777 E sussex@ecearchitecture.com
www.ecearchitecture.com

ECE Architecture

Client's Name
Wilmington Homes

Job Title
Toddington Lane, Littlehampton

Drawing Title
**Plots 14-16
Plans and Elevations**

Scale
1:100 @ A2
metres 2 4 6 8 10

Drawn
CL
Checked
KE
Date
09.08.13

Job No
5691
Drawing No
155
Rev

Status

APPROVAL