



CDM 2007 Health & Safety Information

This information relates only to 'Significant Hazards' identified on this drawing and is to be read in conjunction with the Designer's Risk Assessment Register.

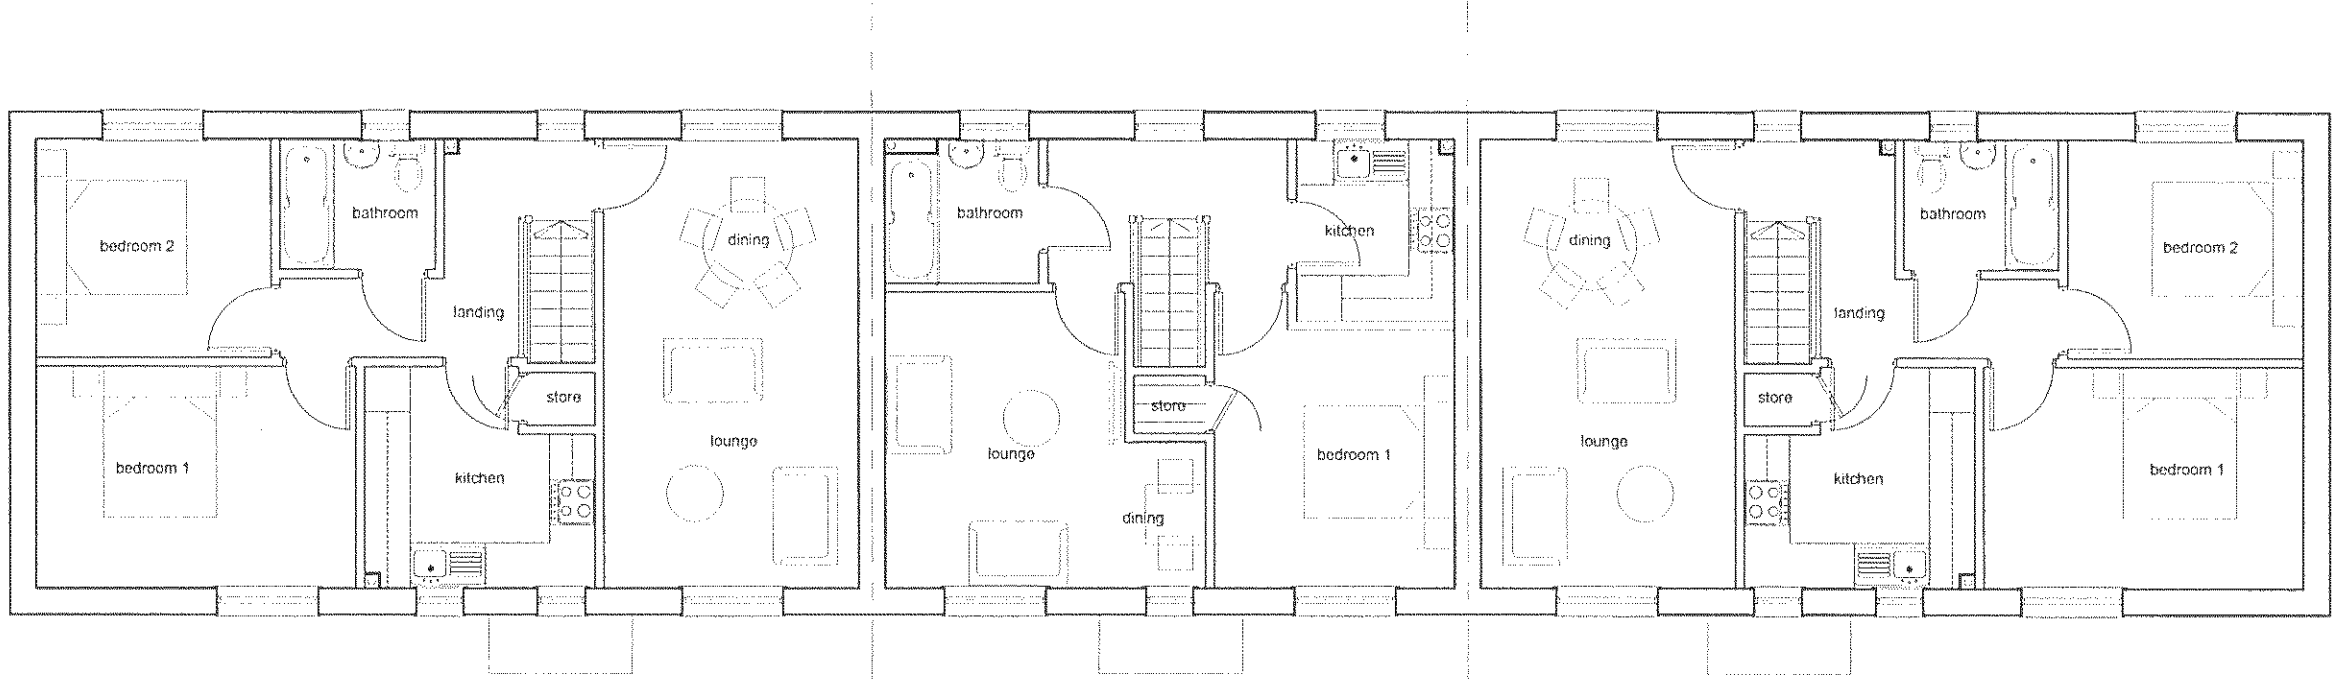

First Floor Plans

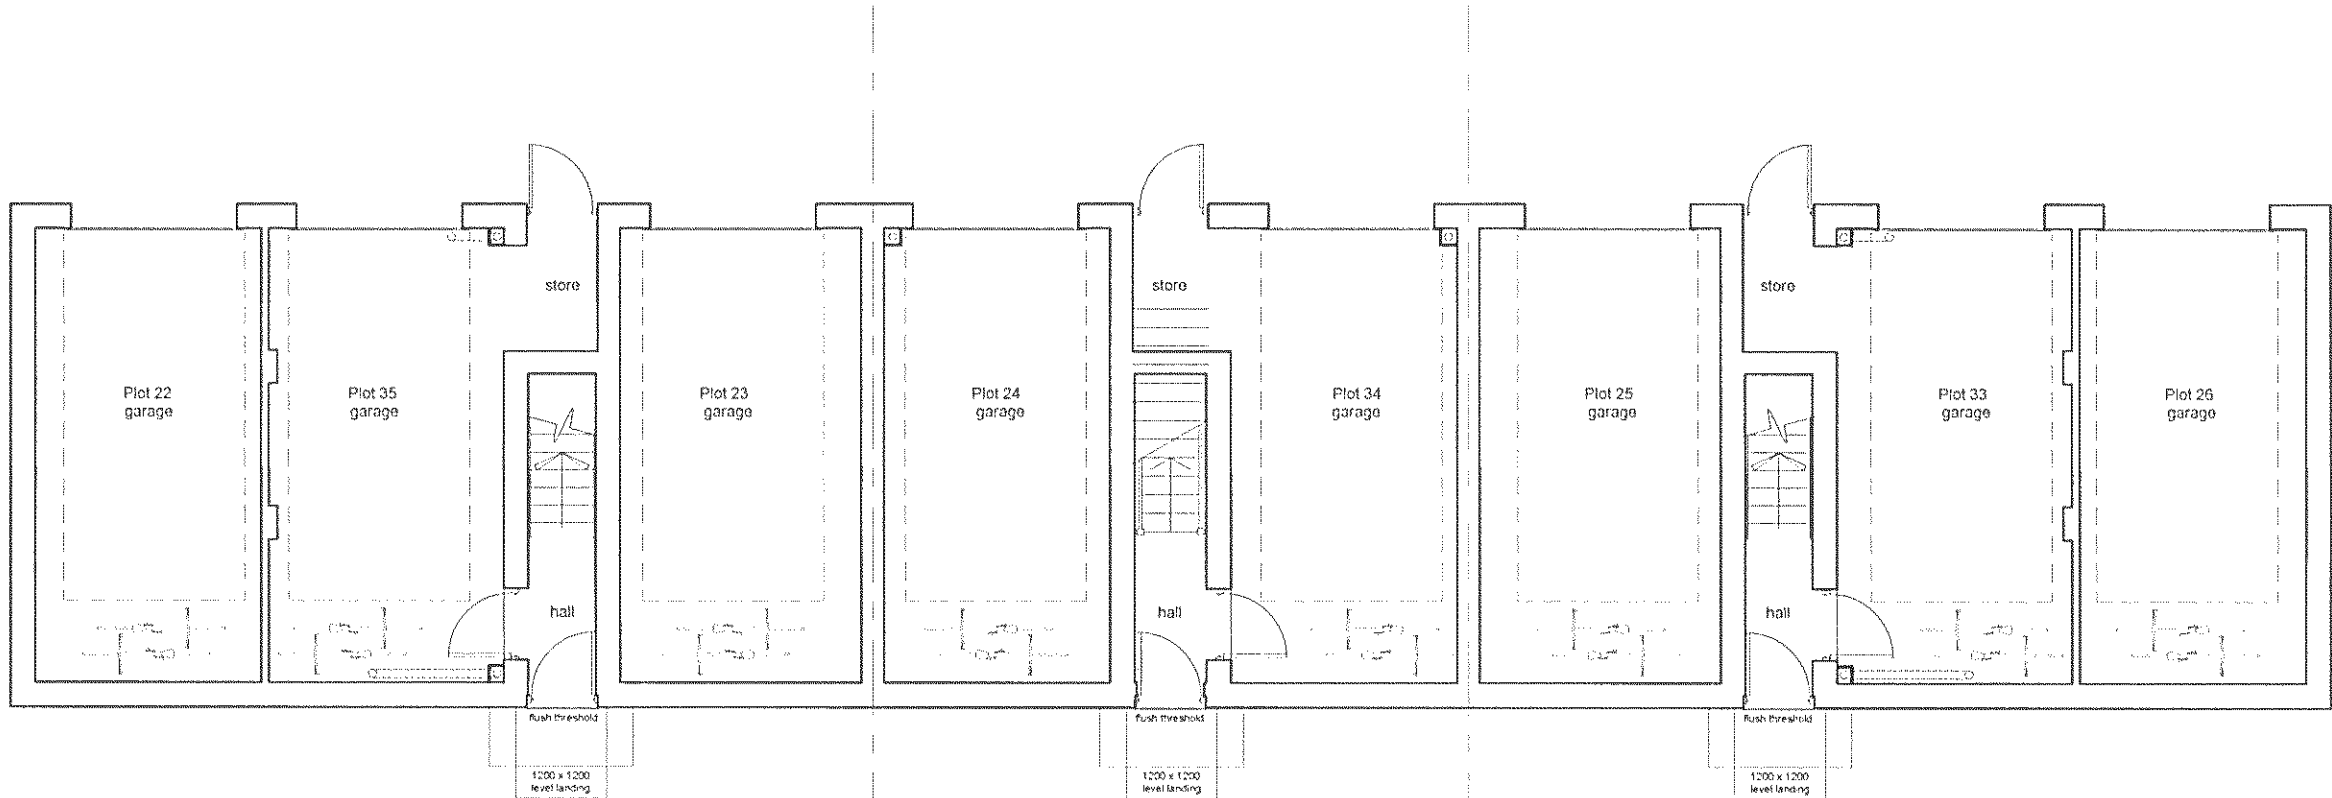

Plot 35
2 - Bedroom Flat over Garage

Plot 34
1 - Bedroom Flat over Garage

Plot 33
2 - Bedroom Flat over Garage

Ground Floor Plans

Rev	Date	Revision Details	Dr	C
-----	------	------------------	----	---



London: Unit 1 West Coate House 3 Coate Street
London E2 9A
T 020 7729 5505 E london@ecearchitecture.co.uk
Sussex: Brooklyn Chambers 11 Goring Road
Worthing West Sussex BN12 4A
T 01903 248777 E sussex@ecearchitecture.co.uk
www.ecearchitecture.co.uk

ECE Architecture

Client's Name
Wilmington Homes

Job Title
Toddington Lane, Littlehampton

Drawing Title
**Plots 32- 35
Plans**

Scale
1:100 @ A2



Drawn	Checked	Date
CL	KE	09.08.1

Job No	Drawing No	Rev
5691	163	

Status

APPROVAL