

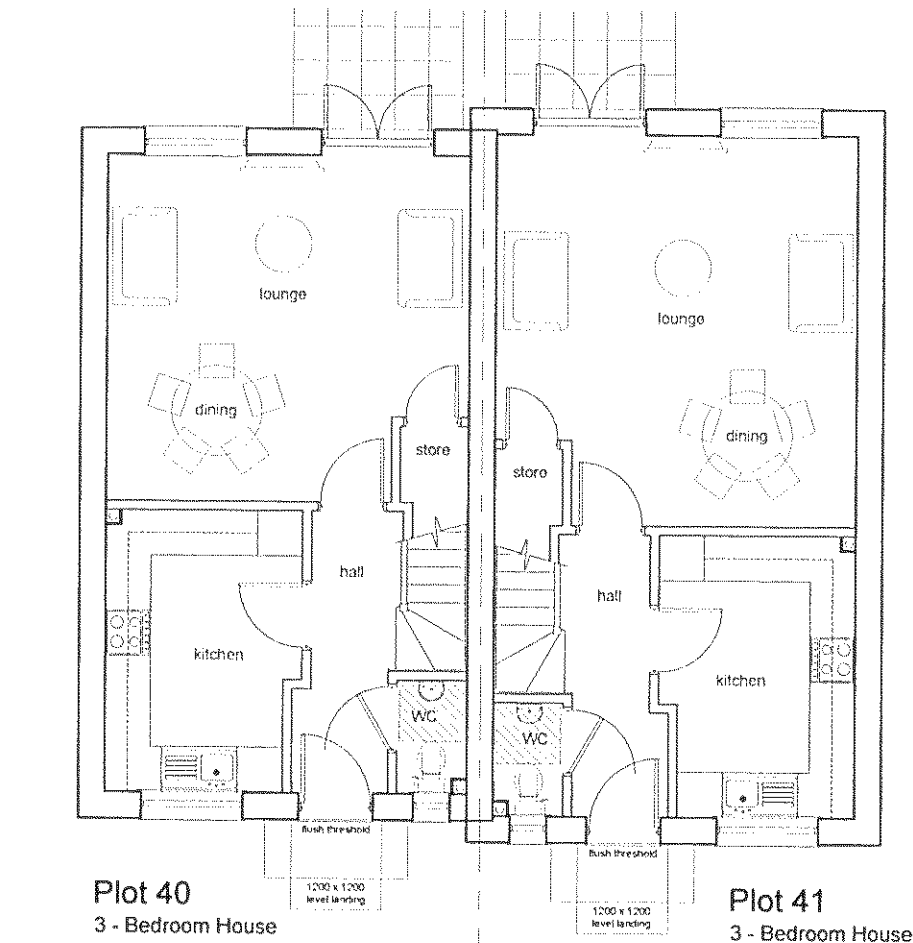
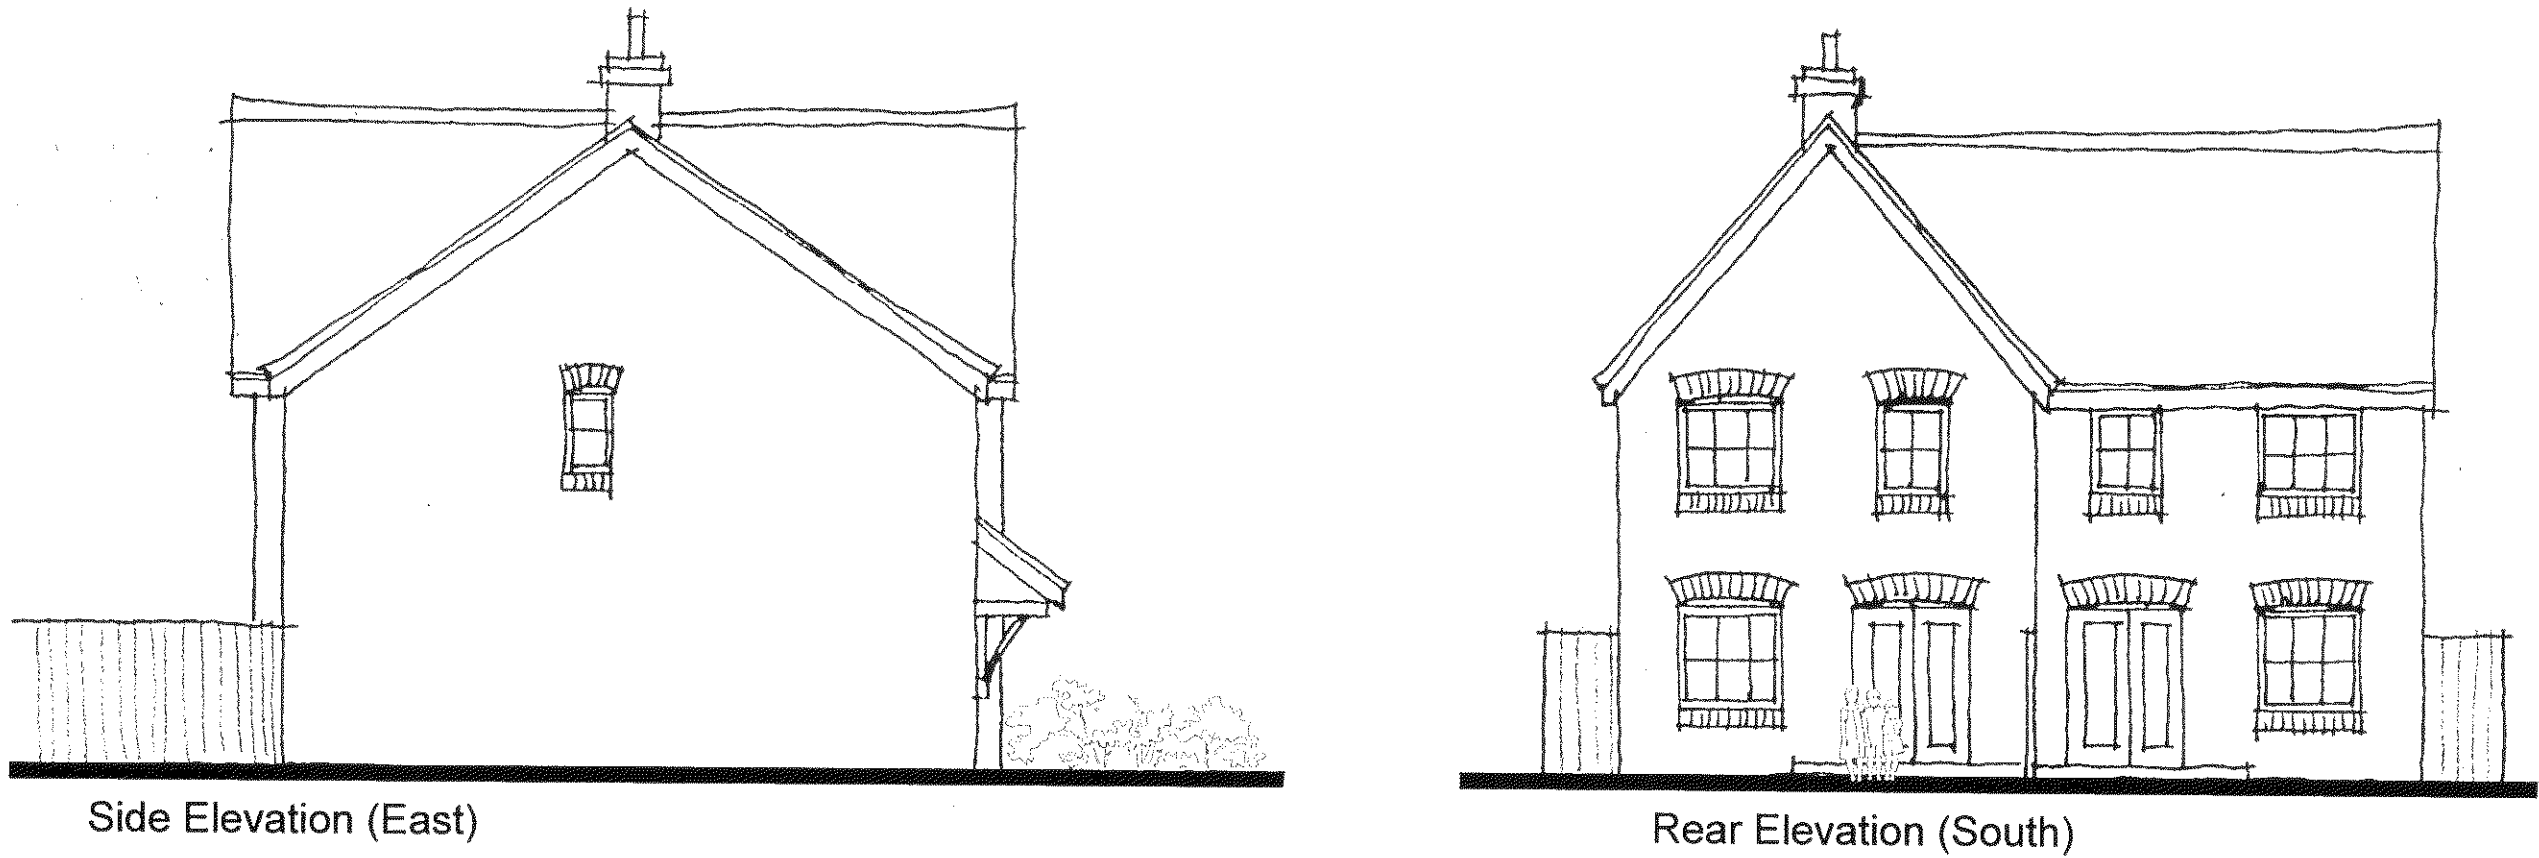


CDM 2007 Health & Safety Information

This information relates only to 'Significant Hazards' identified on this drawing and is to be read in conjunction with the Designer's Risk Assessment Register

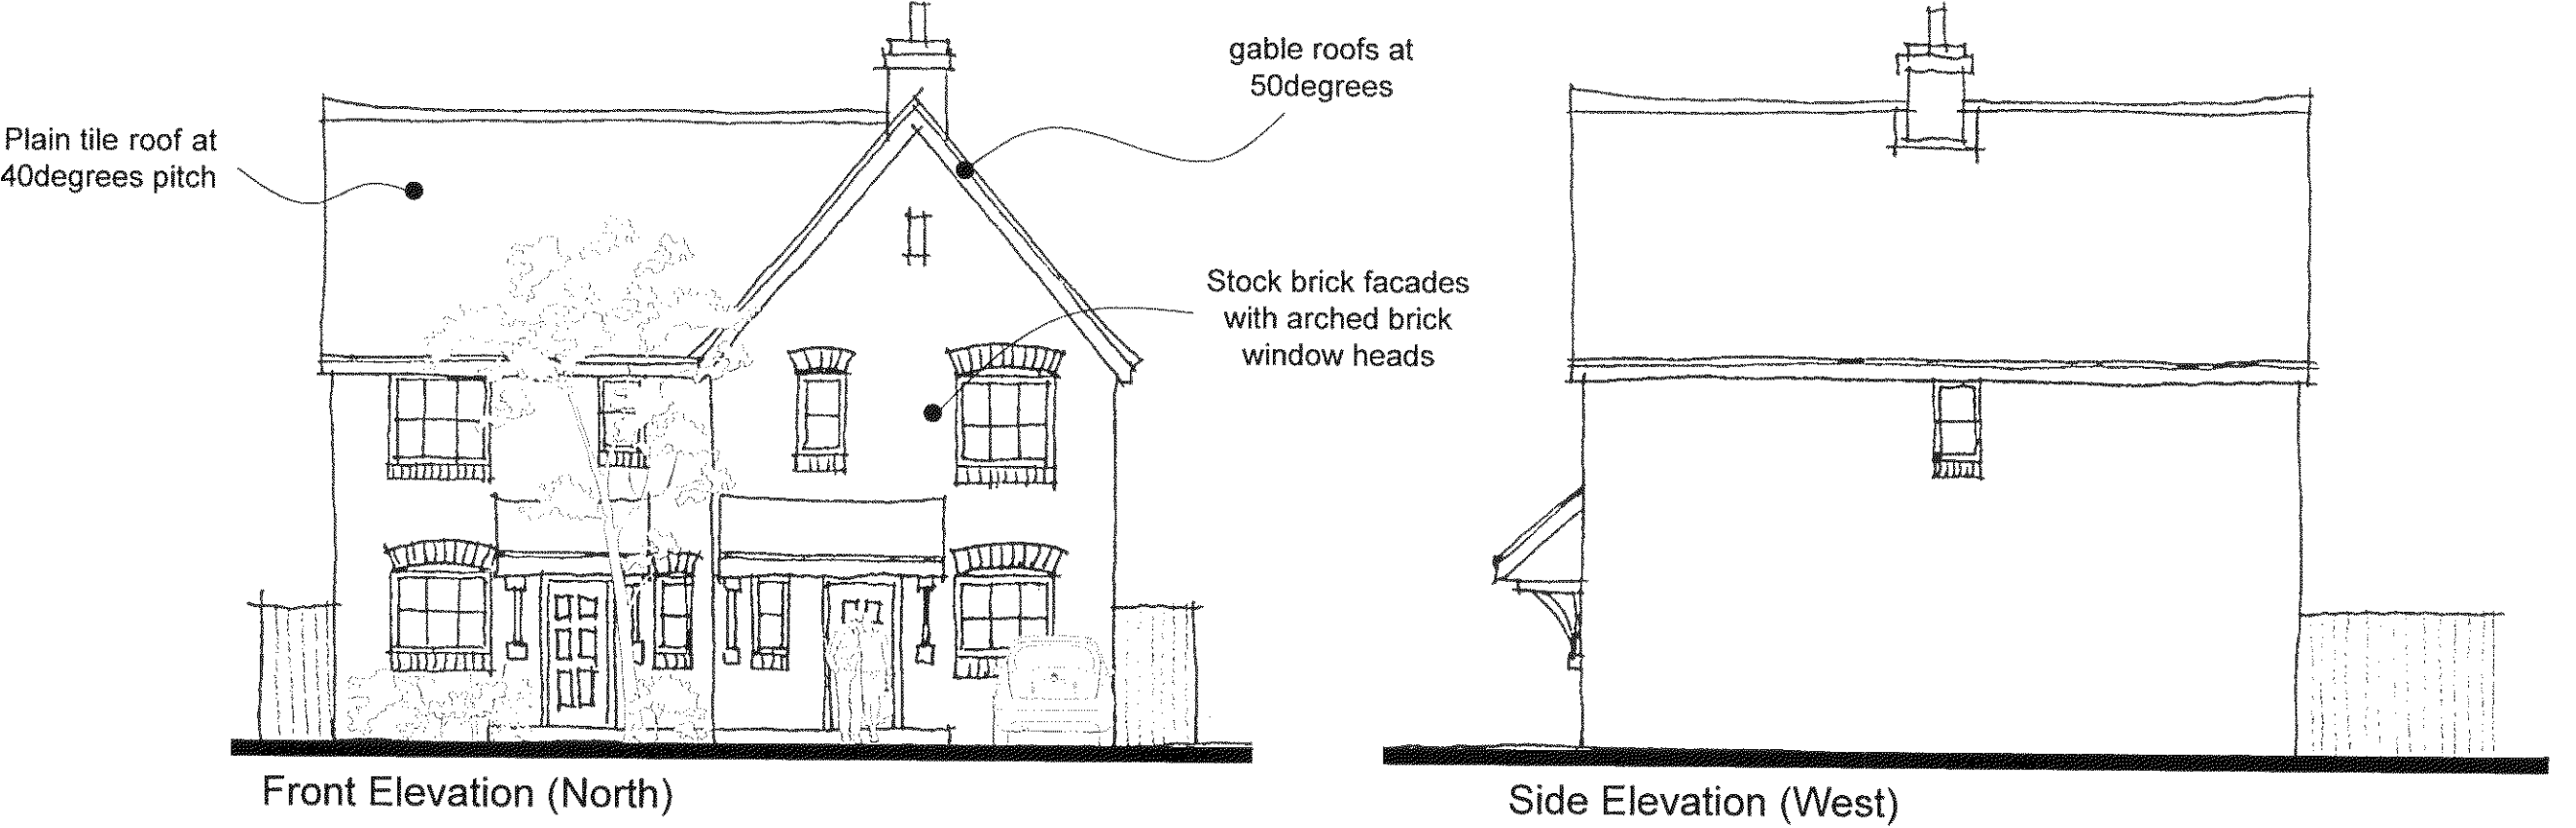

Ground Floor Plans

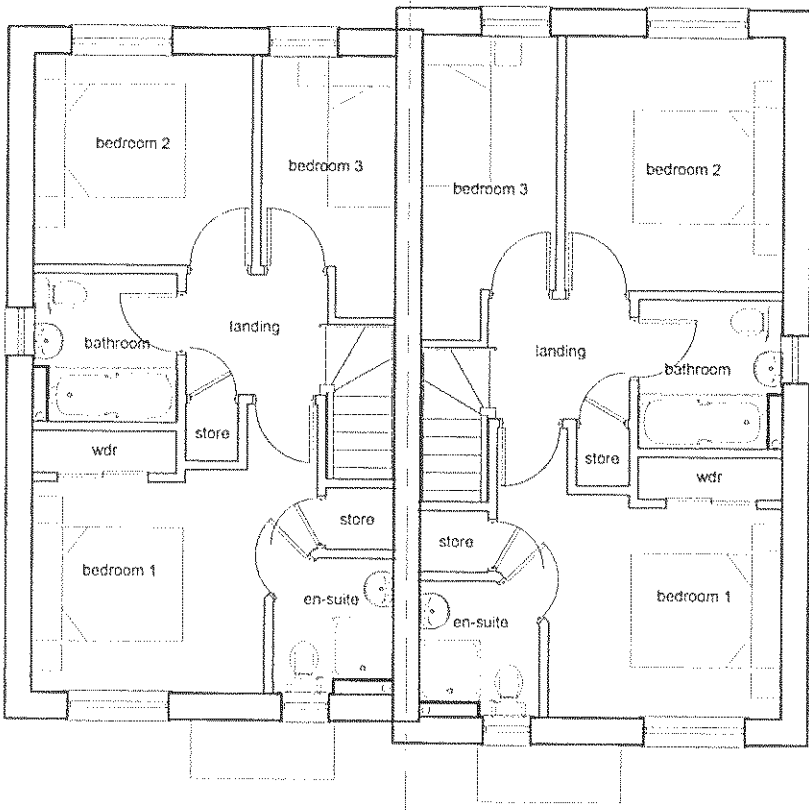

First Floor Plans

| Rev | Date | Revision Details | Dr |
|-----|------|------------------|----|
|-----|------|------------------|----|



London: Unit 1 West Coate House 3 Coate Street  
London E2 9JF  
T 020 7729 5505 E london@ecearchitecture.co.uk

Sussex: Brooklyn Chambers 11 Goring Road  
Worthing West Sussex BN12 4JF  
T 01903 248777 E sussex@ecearchitecture.co.uk

www.ecearchitecture.co.uk

**ECE Architecture**

Client's Name  
**Wilmington Homes**

Job Title  
**Toddington Lane, Littlehampton**

Drawing Title  
**Plots 40-41  
Plans and Elevations**

Scale  
**1:100 @ A2**

metres 2 4 6 8

Drawn CL Checked KE 09.08.1

Job No 5691 Drawing No 167

Status

**APPROVAL**