



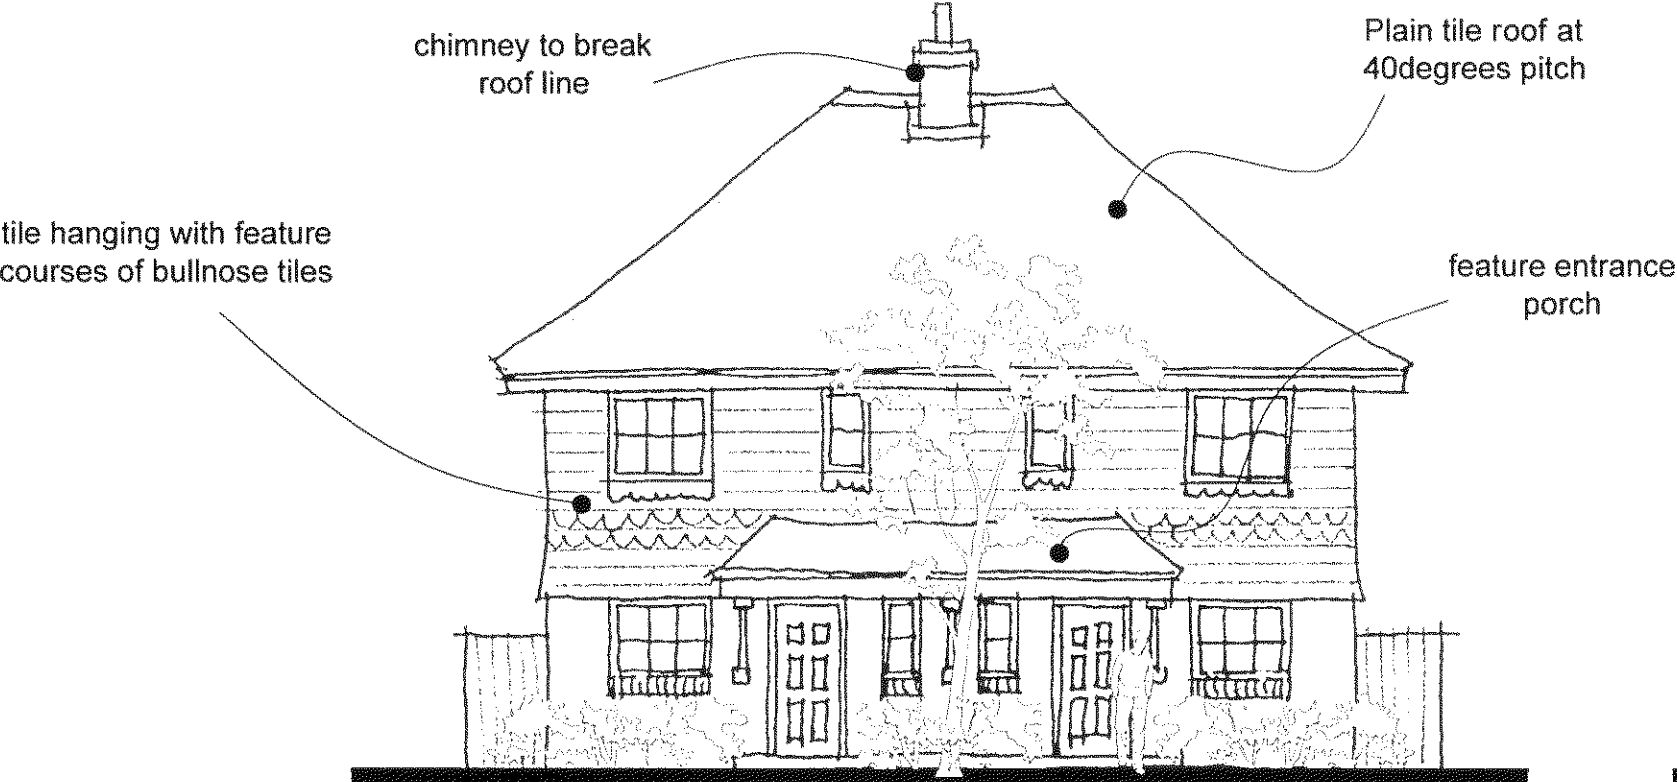


Front Elevation (North)

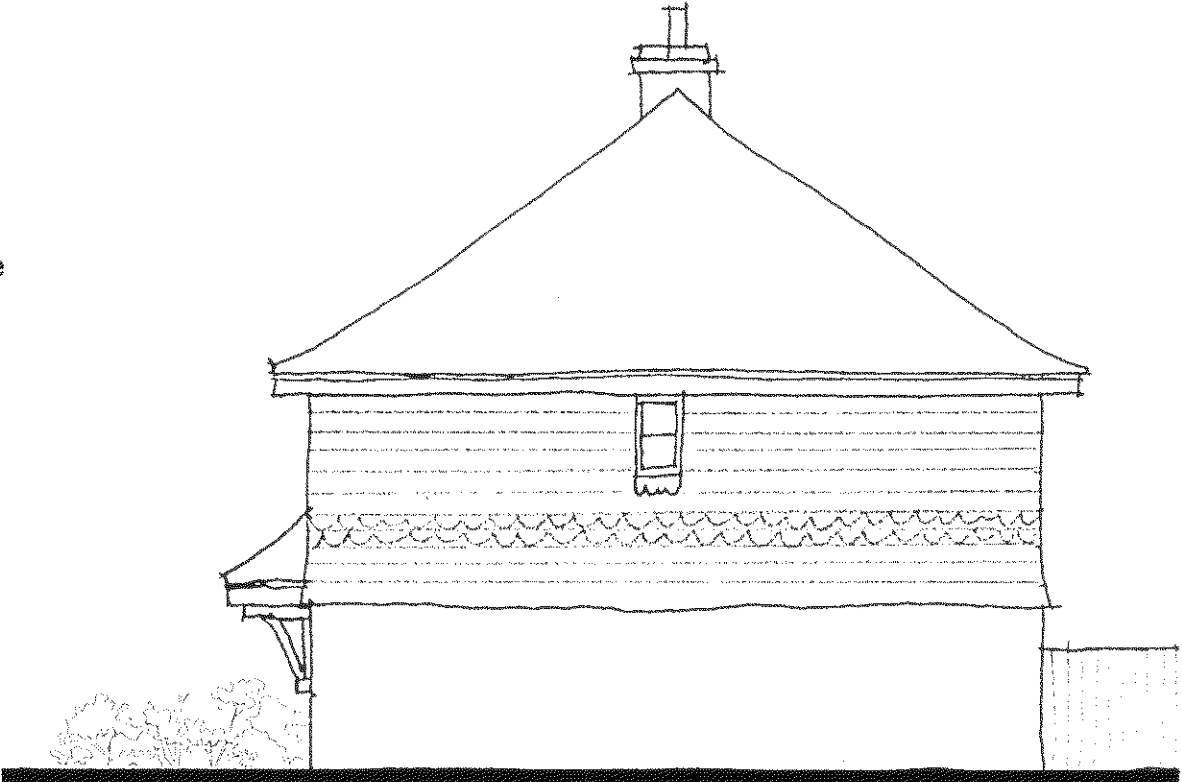


Side Elevation (West)




Rear Elevation (South)

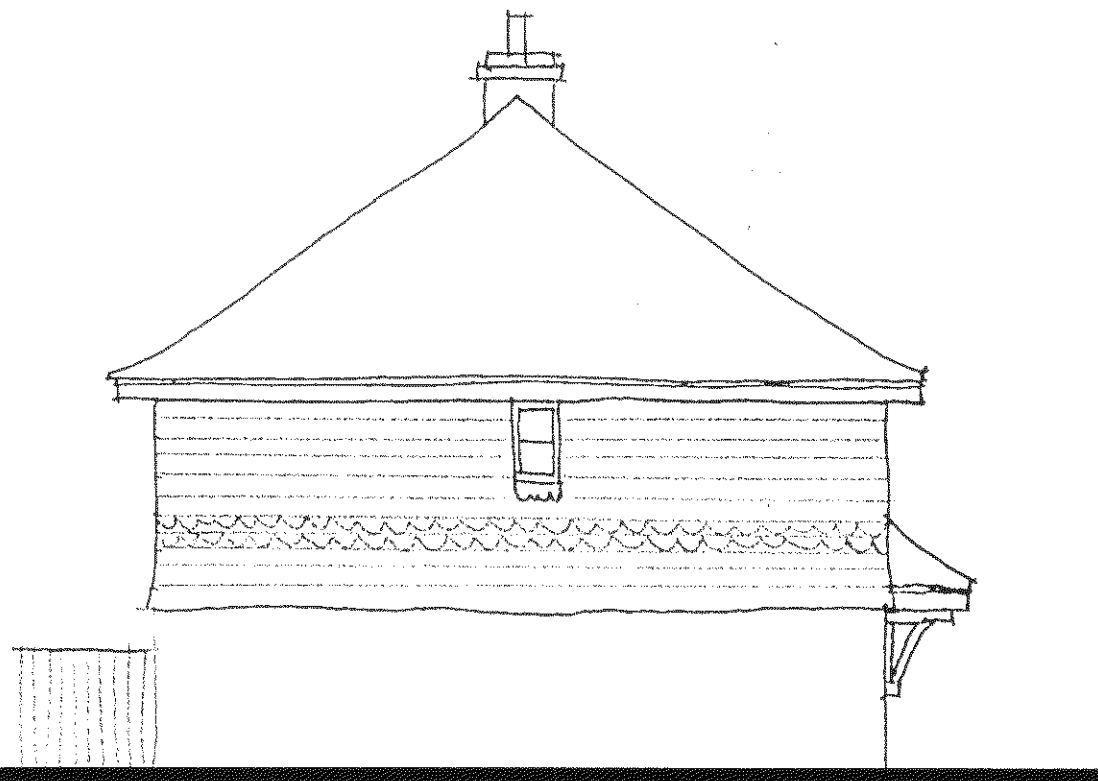

Side Elevation (East)

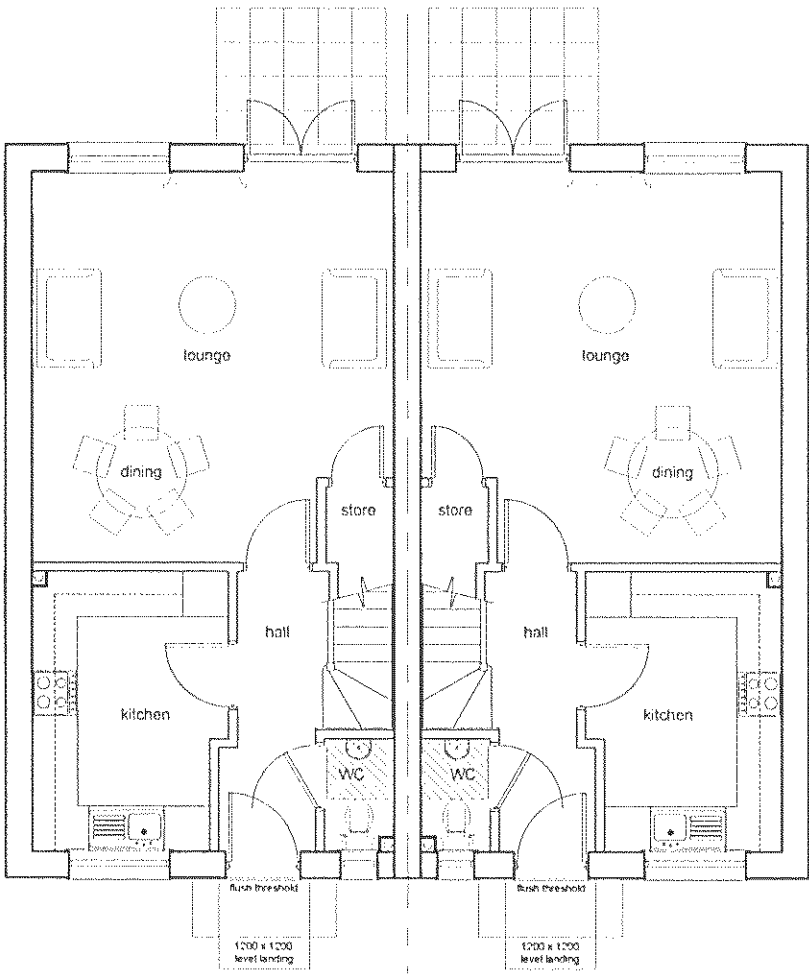


Plot 43
3 - Bedroom House

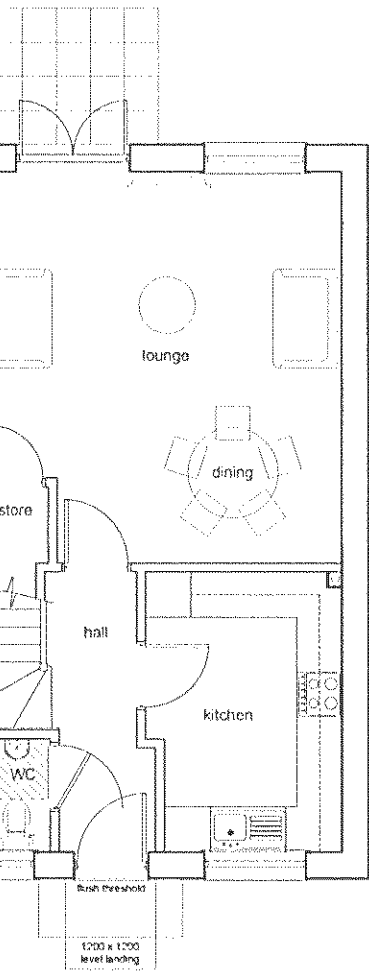

Plot 42
3 - Bedroom House

Ground Floor Plans

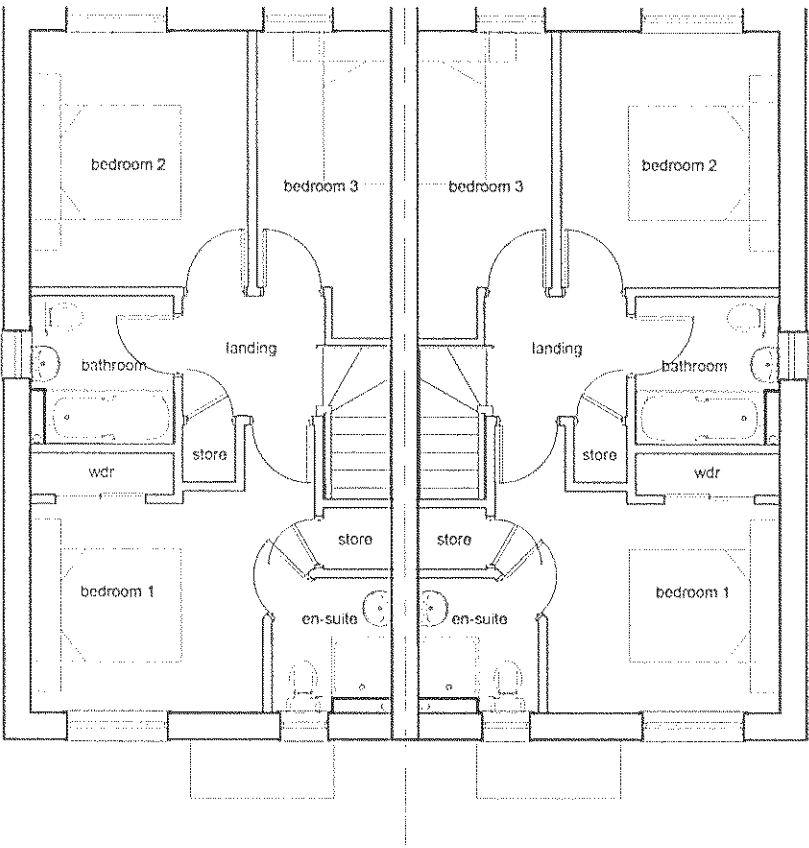

First Floor Plans

Rev	Date	Revision Details	Dr	Ch
-----	------	------------------	----	----



London: Unit 1 West Coate House 3 Coate Street
London E2 9AG
T 020 7729 5505 E london@ecearchitecture.com

Sussex: Brooklyn Chambers 11 Goring Road
Worthing West Sussex BN12 4AP
T 01903 248777 E sussex@ecearchitecture.com

www.ecearchitecture.com

ECE Architecture

Client's Name
Wilmington Homes

Job Title
Toddington Lane, Littlehampton

Drawing Title
**Plots 42-43
Plans and Elevations**

Scale
1:100 @ A2



Drawn	Checked	Date
CL	KE	09.08.13

Job No	Drawing No	Rev
5691	168	

Status

APPROVAL