



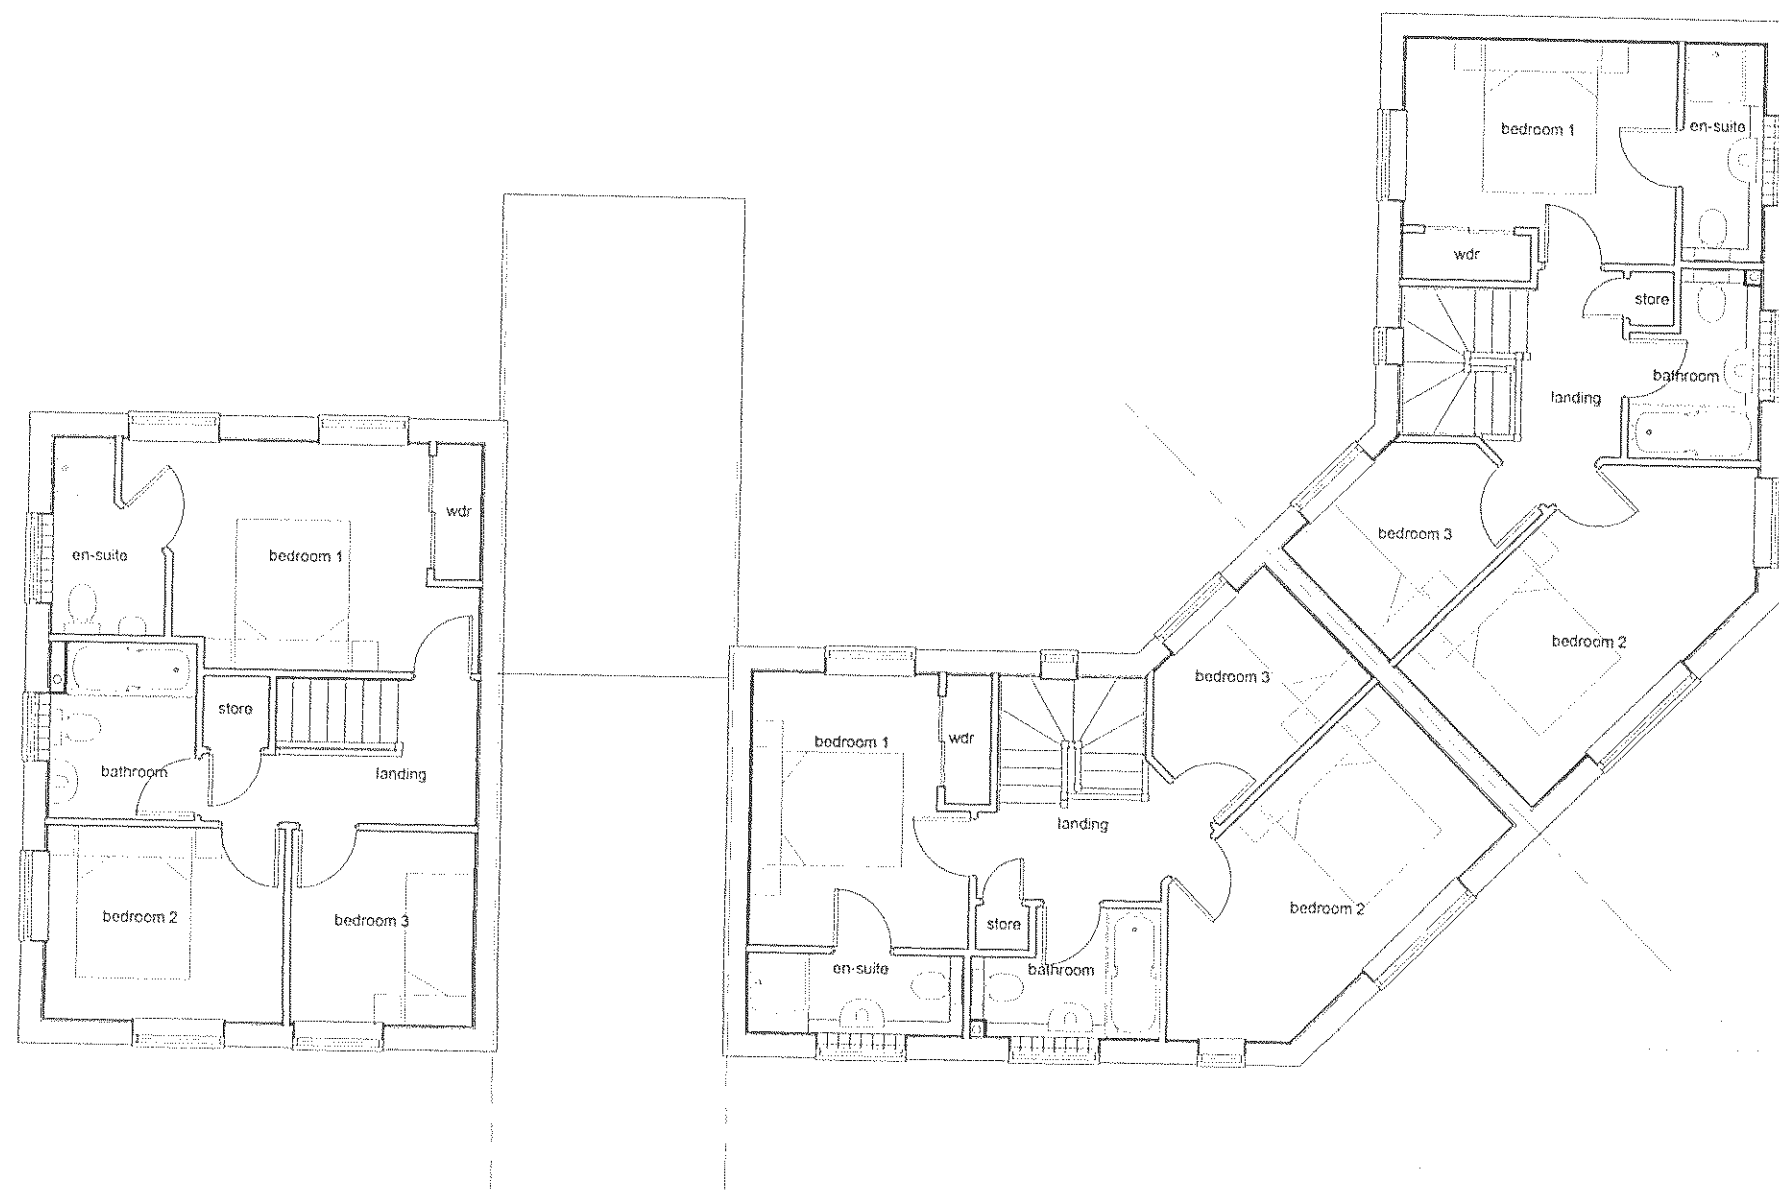

First Floor Plans

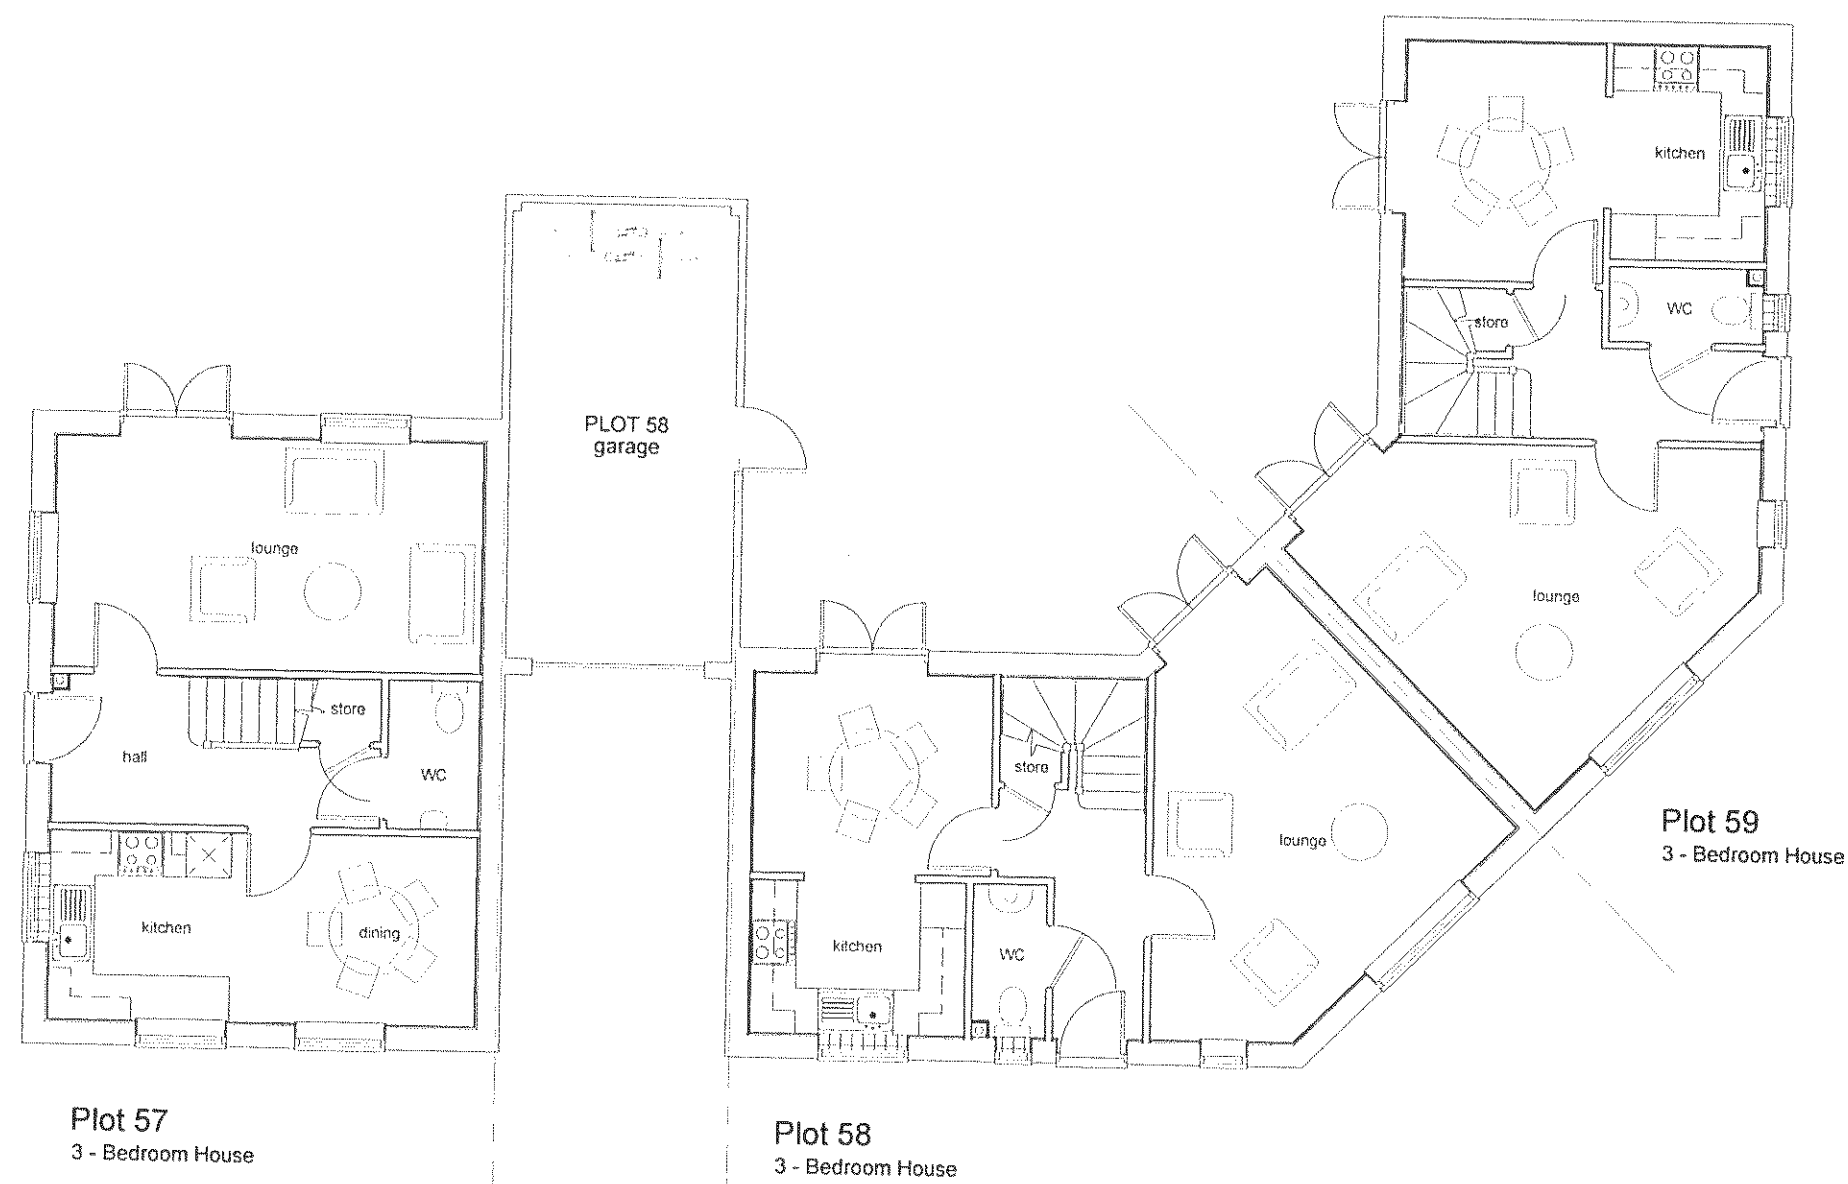

Ground Floor Plans

Rev	Date	Revision Details	Dr	C
 London: Unit 1 West Coate House 3 Coate Street London E2 9AF T 020 7729 5505 E london@ecearchitecture.com Sussex: Brooklyn Chambers 11 Goring Road Worthing West Sussex BN12 4AF T 01903 248777 E sussex@ecearchitecture.com www.ecearchitecture.com ECE Architecture				
Client's Name Wilmington Homes				
Job Title Toddington Lane, Littlehampton				
Drawing Title Plots 57-59 Plans				
Scale 1:100 @ A2				
 metres 2 4 6 8 10				
Drawn Checked Date CL KE 09.08.13				
Job No Drawing No Rev 5691 179				
Status APPROVAL				
CAD Plot date: 12/08/2013 - 08:33:28 5691mst.dwg				