




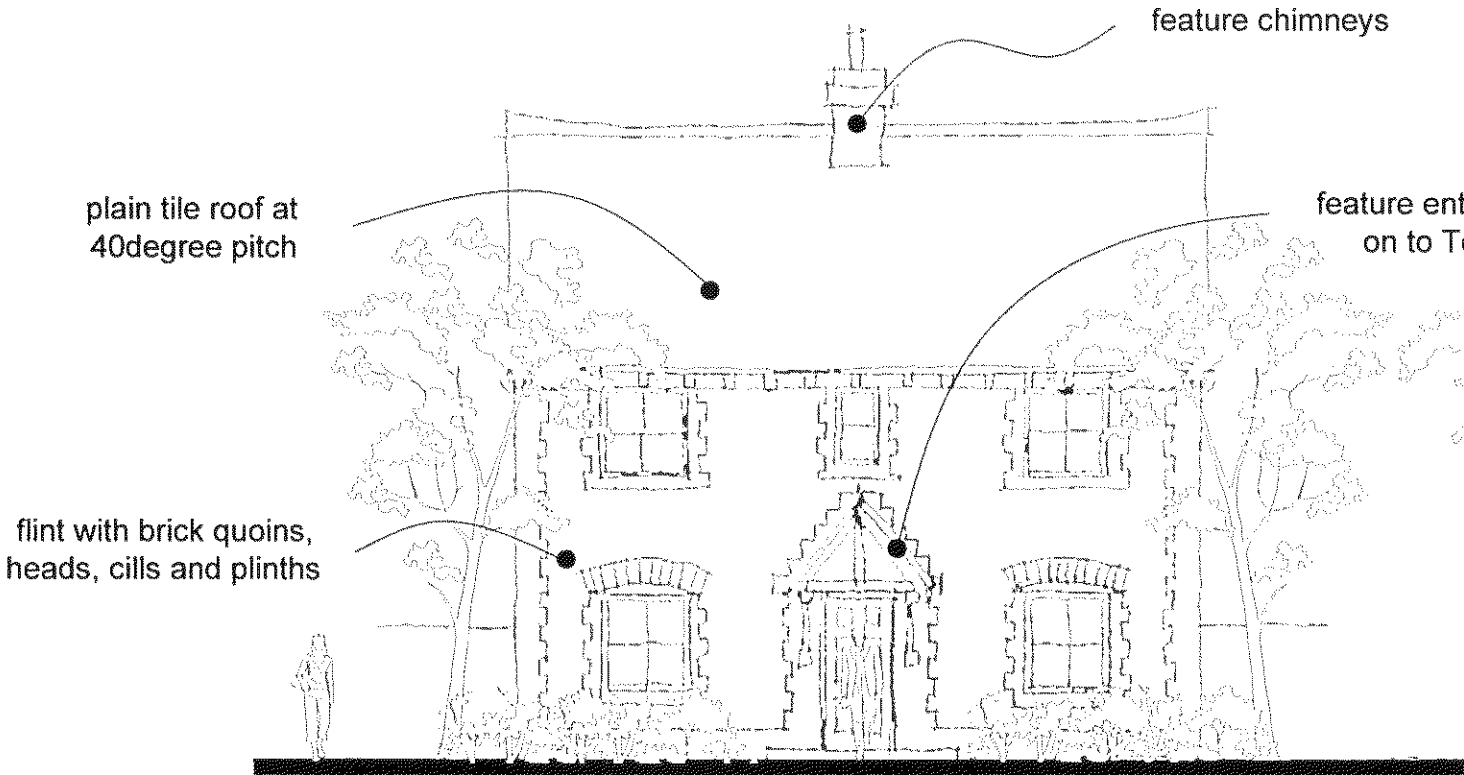

Front Elevation (North)

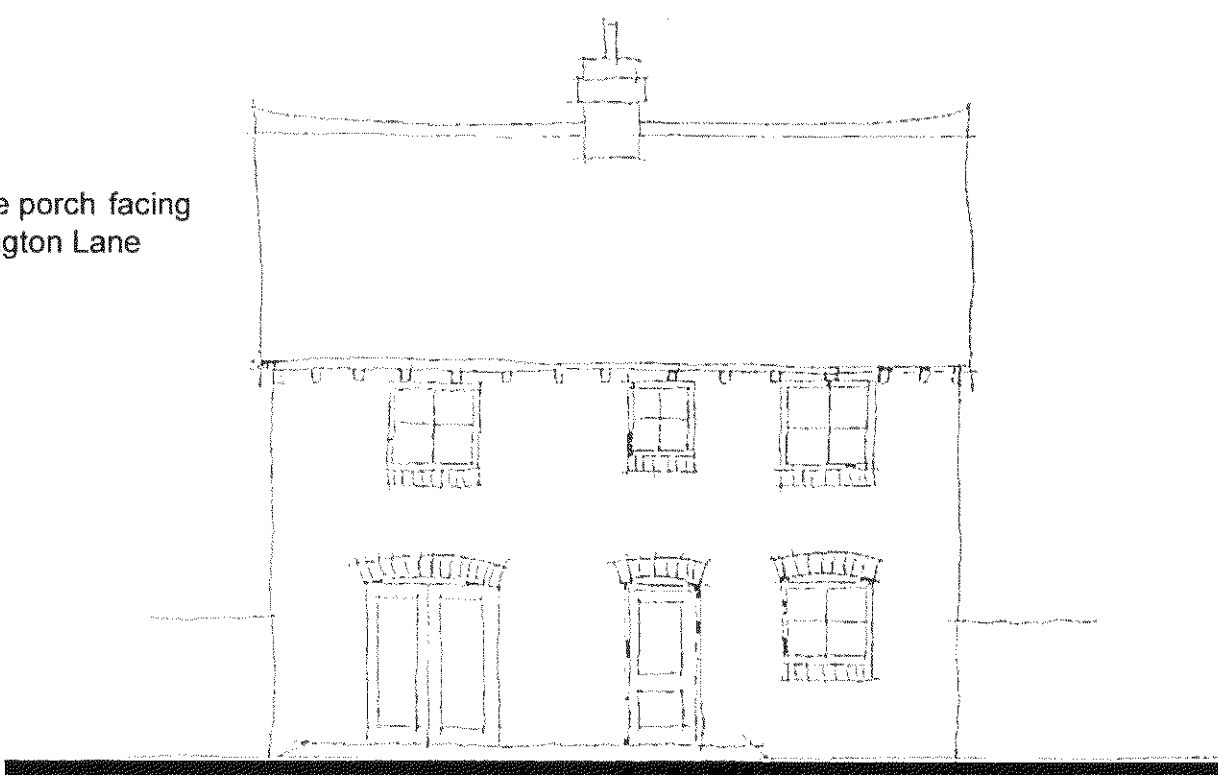


Rear Elevation (South)

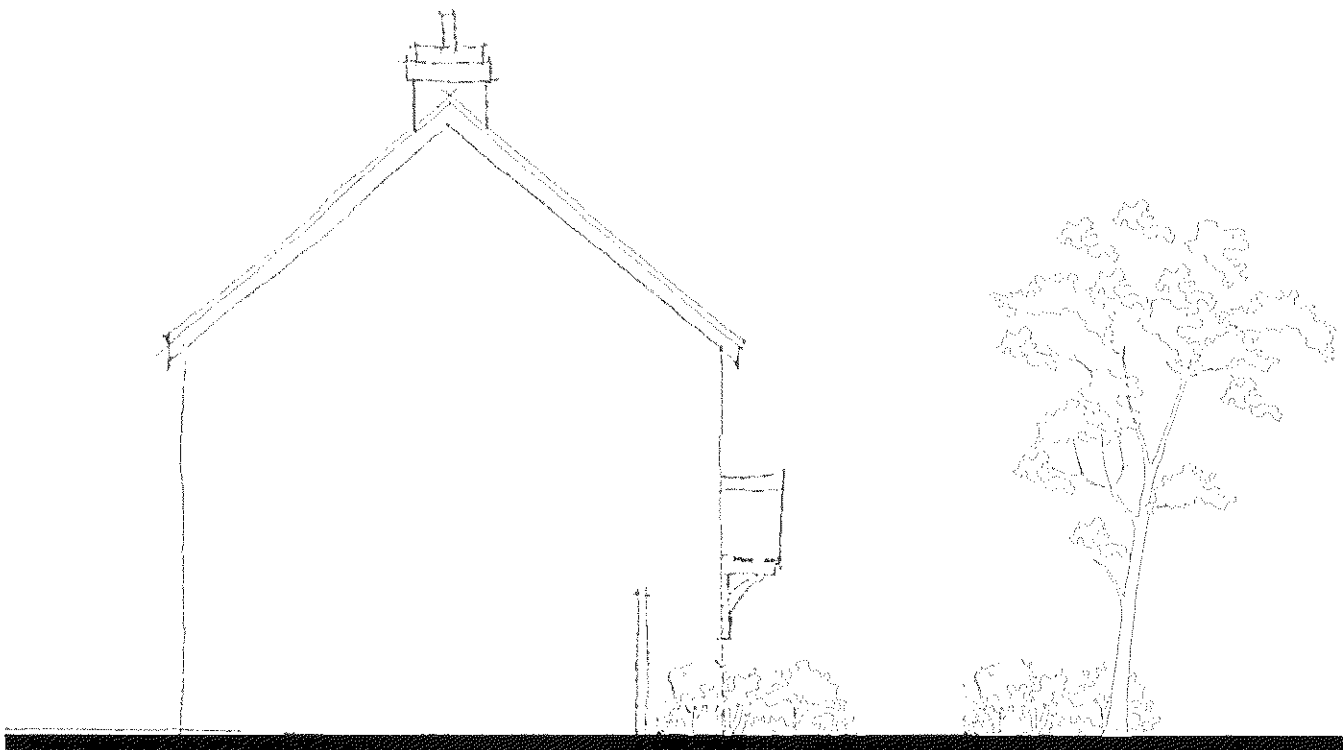

Side Elevation (East)




Side Elevation (West)

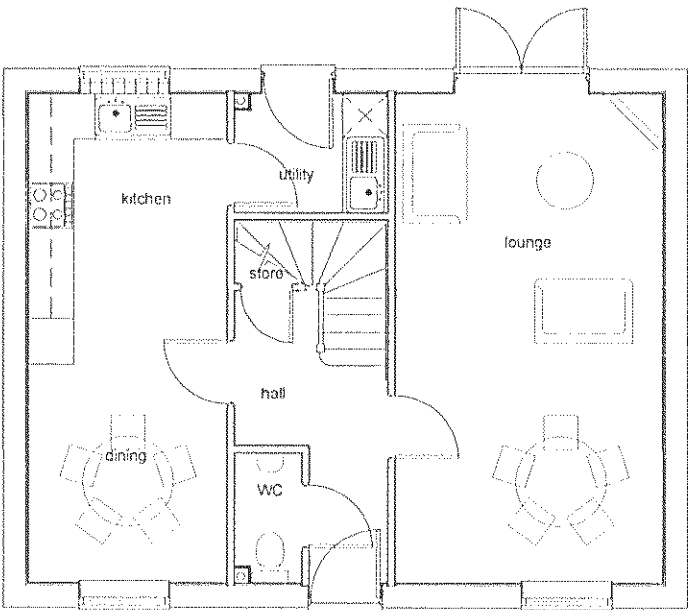


Plot 61
4 - Bedroom House

Ground Floor Plans

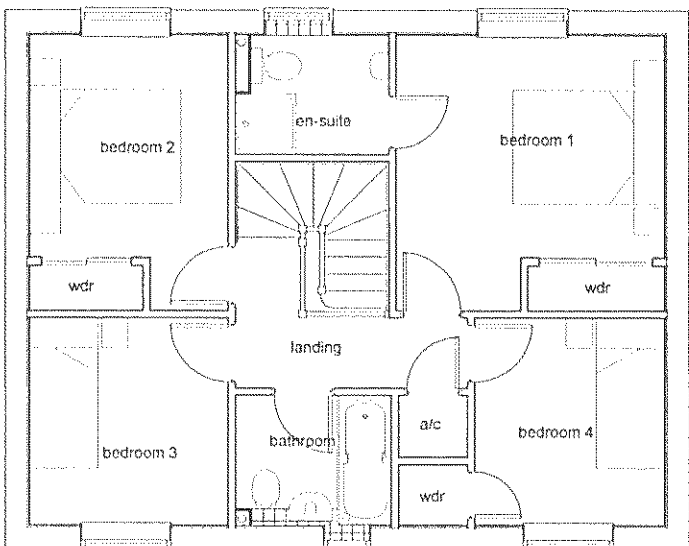

First Floor Plans

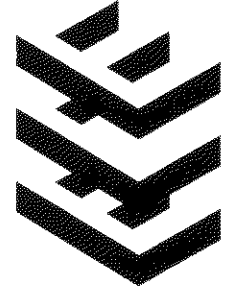Rev	Date	Revision Details	Dr	Ch
				
London: Unit 1 West Coate House 3 Coate Street London E2 9AG T 020 7729 5505 E london@ecearchitecture.com				
Sussex: Brooklyn Chambers 11 Goring Road Worthing West Sussex BN12 4AP T 01903 248777 E sussex@ecearchitecture.com www.ecearchitecture.com				
ECE Architecture				

Client's Name
Wilmington Homes

Job Title
Toddington Lane, Littlehampton

Drawing Title
Plot 61
Plans and Elevations

Scale
1:100 @ A2

metres

2

4

6

8

10

Drawn	Checked	Date
CL	KE	09.08.13

Job No	Drawing No	Rev
5691	182	

Status
APPROVAL