



CDM 2007 Health & Safety Information

This information relates only to 'Significant Hazards' identified on this drawing and is to be read in conjunction with the Designer's Risk Assessment Register.

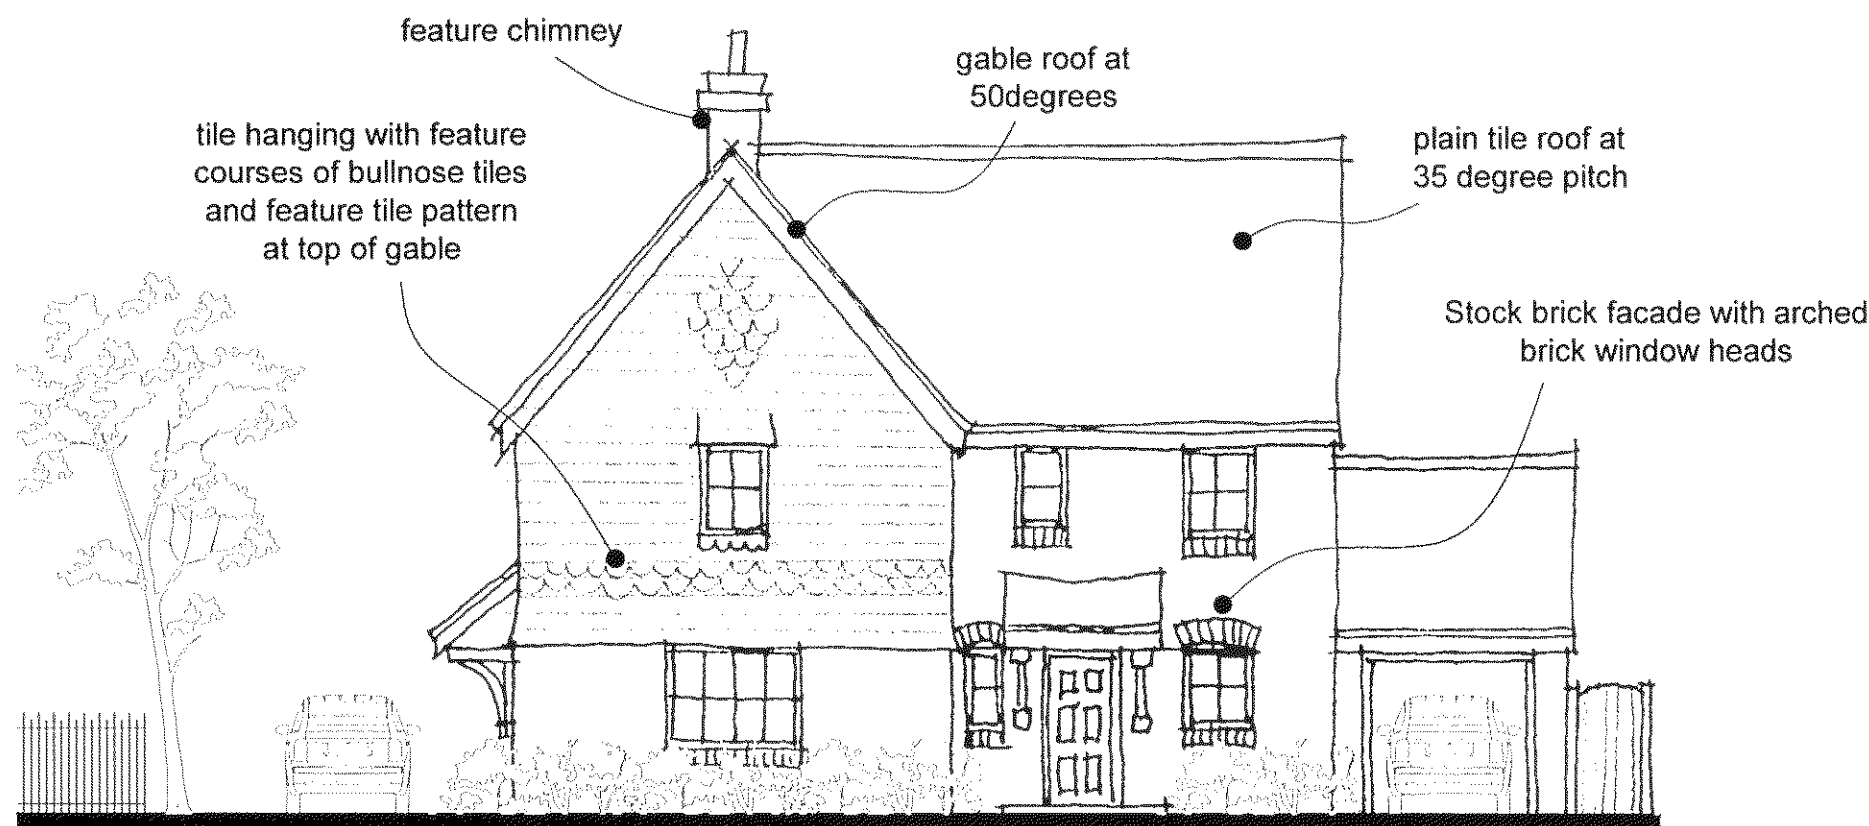

Front Elevation (North)

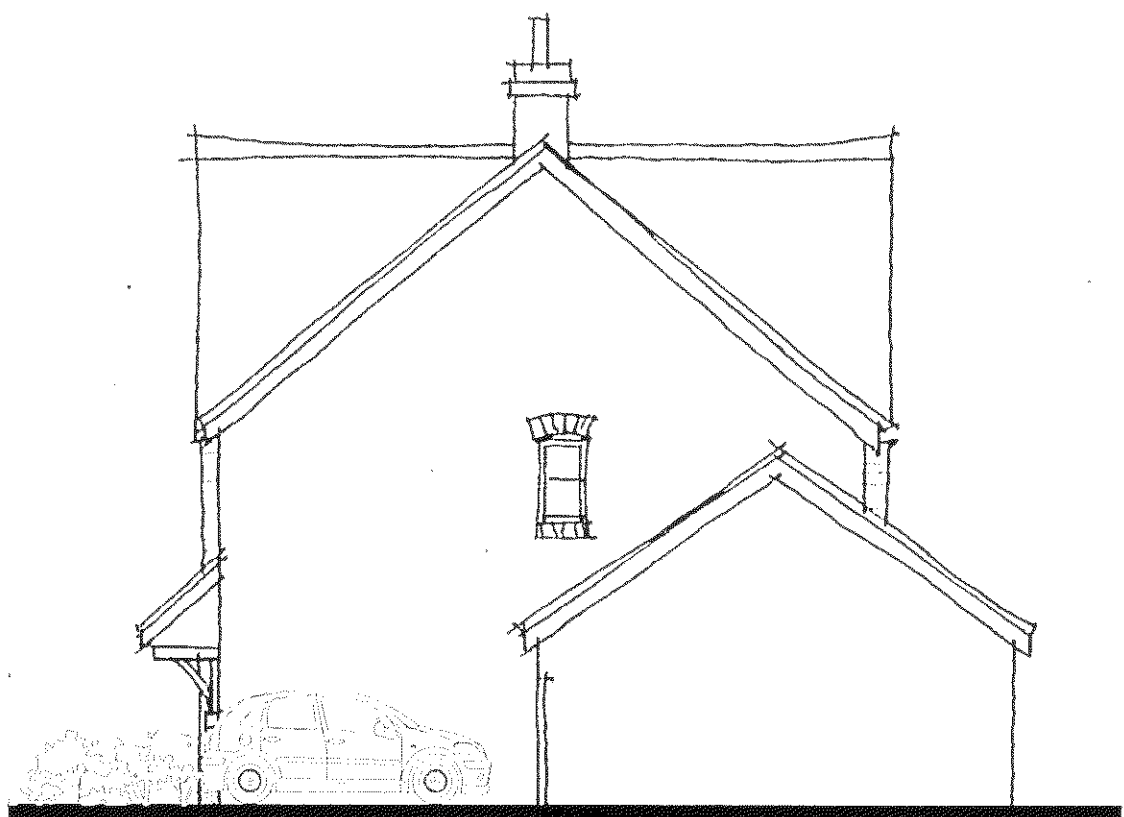


Side Elevation (West)



Rear Elevation (South)




Side Elevation (East)

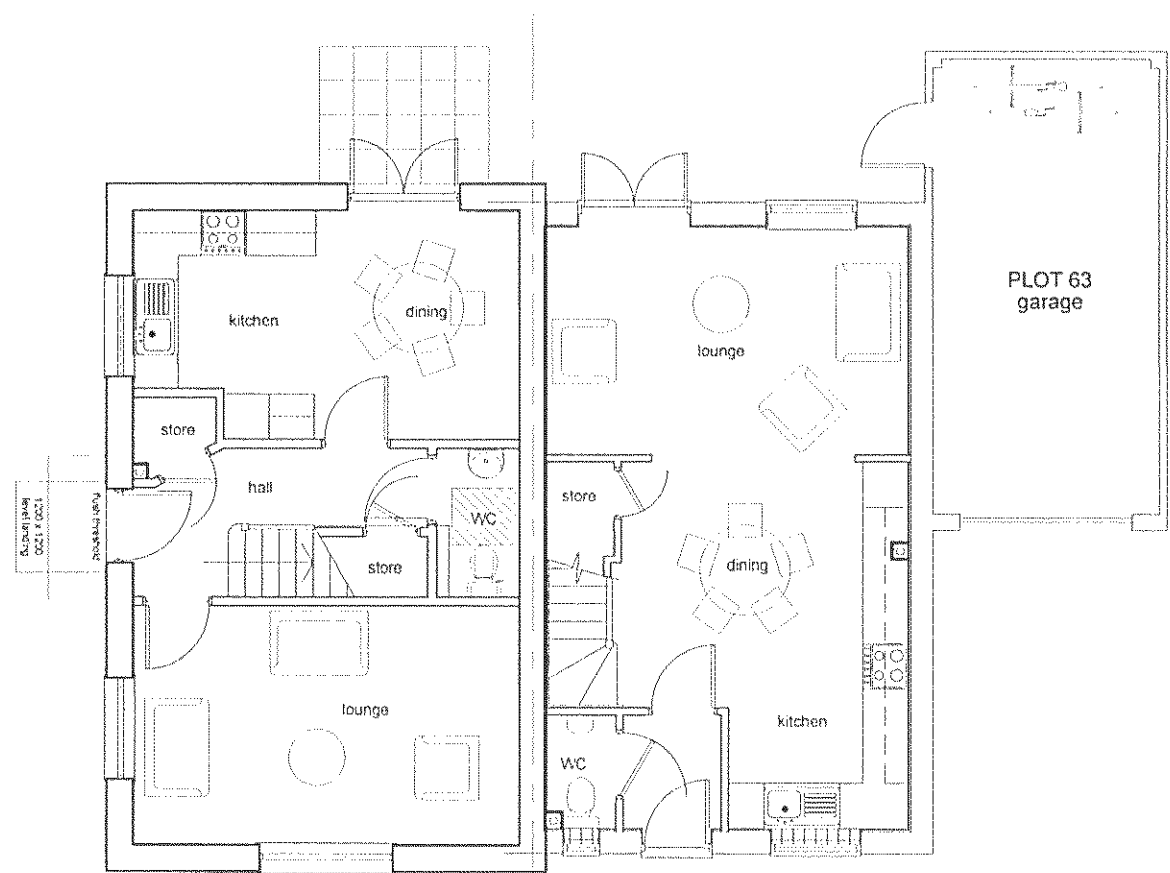

Plot 62
3 - Bedroom House

Plot 63
3 - Bedroom House

Ground Floor Plans

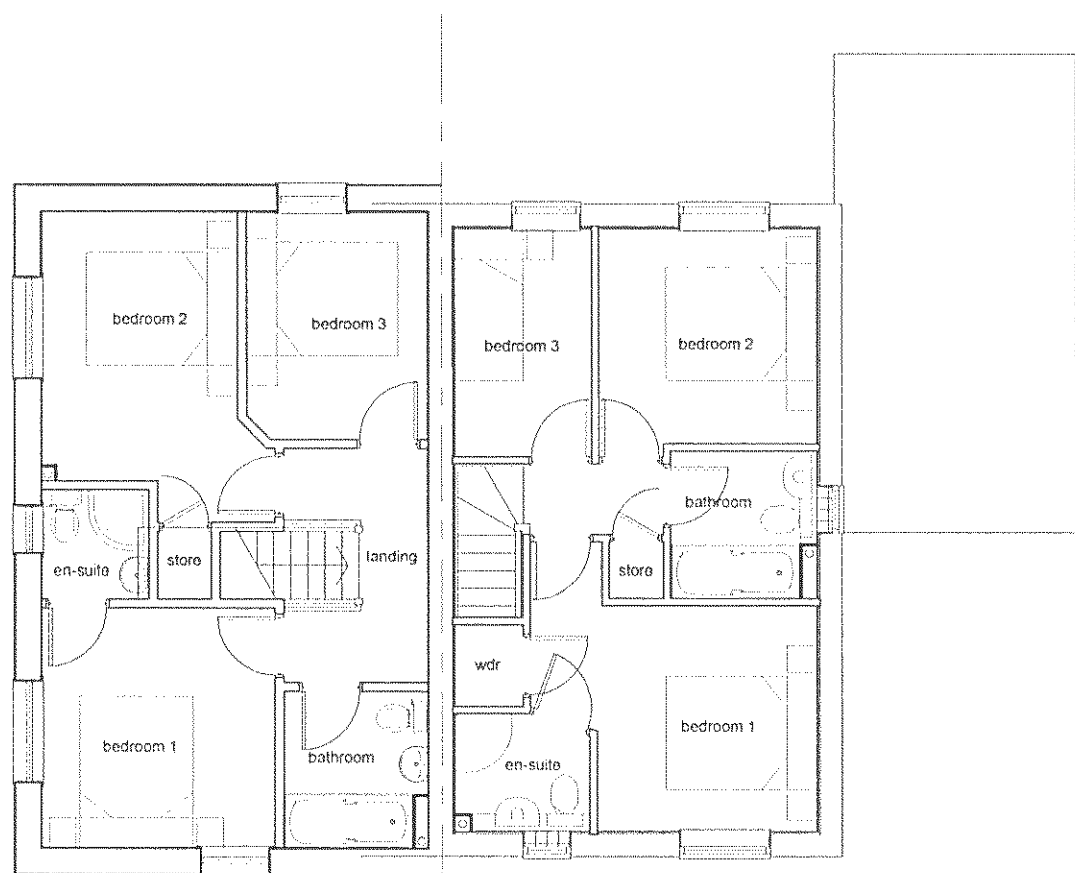

First Floor Plans

Rev	Date	Revision Details	Dr	Ch
-----	------	------------------	----	----



London: Unit 1 West Coate House 3 Coate Street
London E2 9AG
T 020 7729 5505 E london@ecearchitecture.com

Sussex: Brooklyn Chambers 11 Goring Road
Worthing West Sussex BN12 4AP
T 01903 248777 E sussex@ecearchitecture.com

www.ecearchitecture.com

ECE Architecture

Client's Name

Wilmington Homes

Job Title

Toddington Lane, Littlehampton

Drawing Title

Plots 62 - 63
Plans and Elevations

Scale

1:100 @ A2

metres 2 4 6 8 10

Drawn

CL

Checked

KE

Date

09.07.13

Job No

5691

Drawing No

183

Rev

Status

APPROVAL

CAD Plot date: 12/08/2013 - 08:35:27

5691mst.dwg