



KEY:

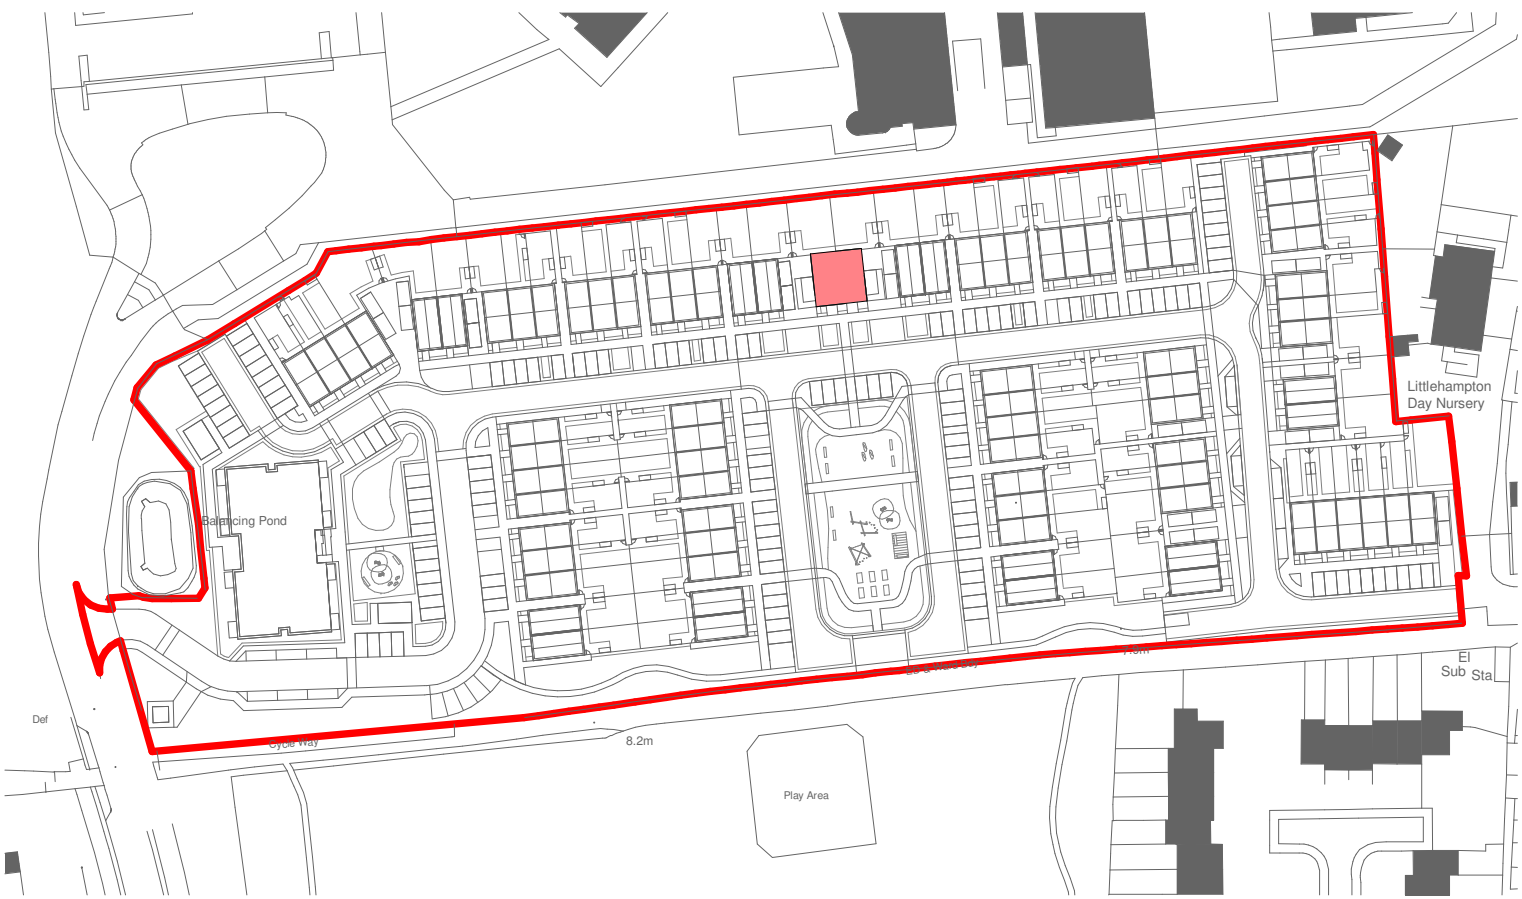

Material Shedule:	
Walls:	Buff Brick
Soldier course:	Brown/Grey Brick
Roof:	Ceramic Slate
Rainwater goods:	UPVC in anthracite grey finish
Porch:	Full surround PPC anthracite grey finished aluminium canopy with timber screen.
Windows:	UPVC in anthracite grey finish
Front doors:	UPVC in anthracite grey finish
Patio doors:	UPVC in anthracite grey finish

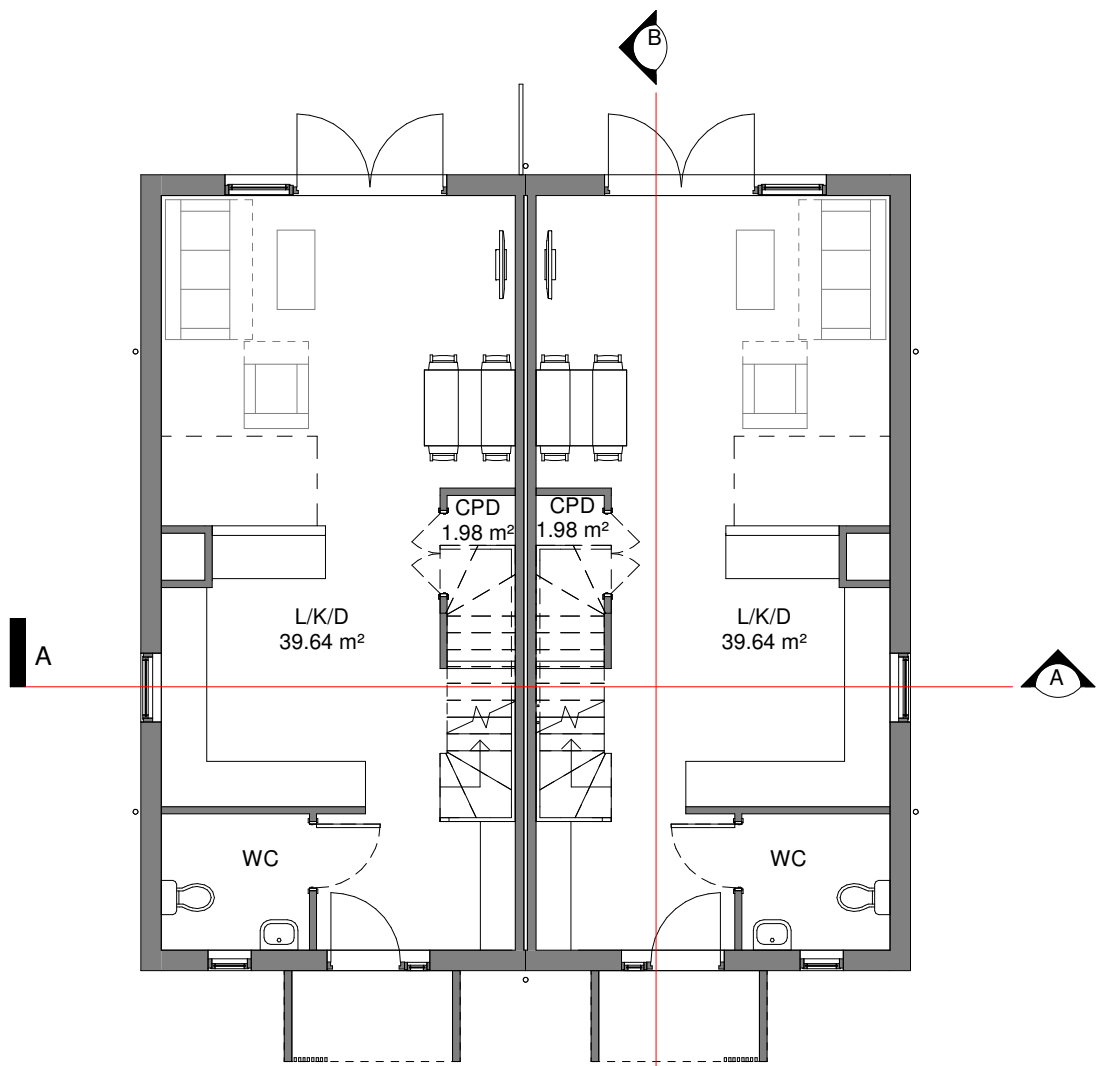


Plot 59
2 Bed M4(3)

Plot 60
2 Bed M4(3)


Ground Floor Plan

1 : 100

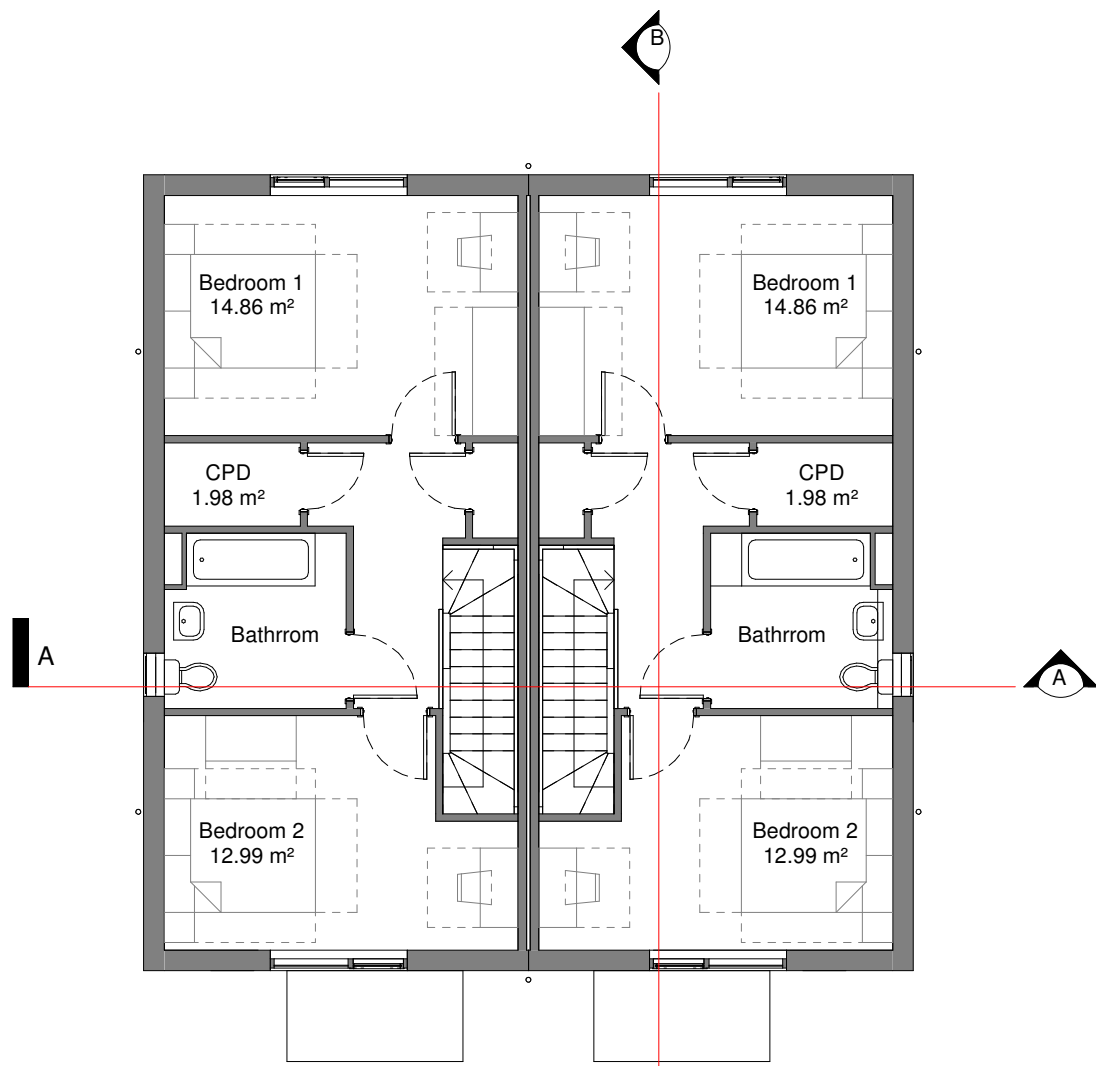


1st Floor Plan

1 : 100

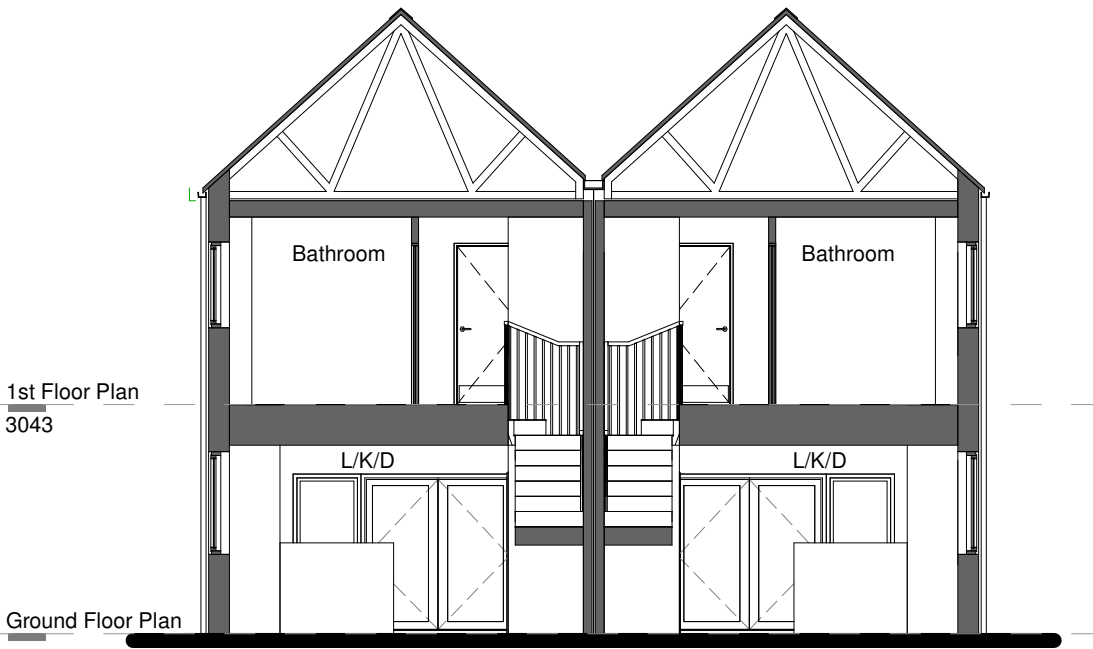

Section AA

1 : 100

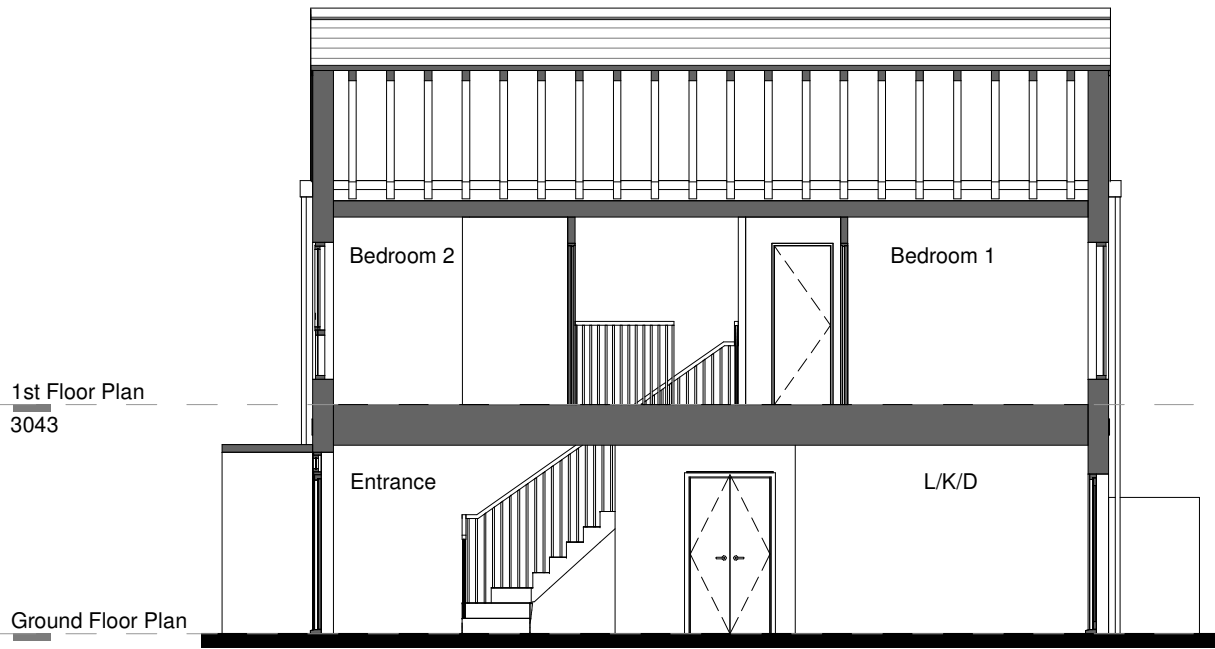

Section BB

1 : 100



Side Elevation 02

1 : 100



Front Elevation

1 : 100



Rear Elevation

1 : 100



Side Elevation 01

1 : 100

P4	22.03.21	For Planning	FH	MN
P3	05.03.21	Final Draft Planning Issue	FH	MN
P2	05.02.21	Annotation added	FH	MN
P1	15.01.21	DRAFT issue	FH	MN

Rev	Date	Revision Details	Dr	Ch
-----	------	------------------	----	----



London: 76 Great Suffolk Street, London, SE1 0SL
T 020 7928 2773 E london@ecearchitecture.com

Sussex: Brooklyn Chambers, 11 Goring Road, Worthing, West Sussex, BN12 4AP
T 01903 248777 E sussex@ecearchitecture.com

Bristol: Westworks, Colston Tower, Colston Street, Bristol, BS1 4XE
T: 0117 214 1101 E bristol@ecwestworks.com

ECE Architecture
www.ecearchitecture.com

Client

BoKlok



Job Title
Land to the South of Littlehampton Academy (6920)

Drawing Title
Plans, Elevations & Sections - Houses 59-60 (2 Bed M4(3))

Scale
1:100 @ A1 / 1:200 @ A3

metres 2 4 6 8 10

Drawing Number
LTH- ECE- HC601- ZZ- DR- A- XX- 5101

Drawn	Checked	Revision	Date
FH	MN	P4	11.01.21

Suitability / Drawing Status

S2 / APPROVAL