





1st Floor Plan
1 : 100

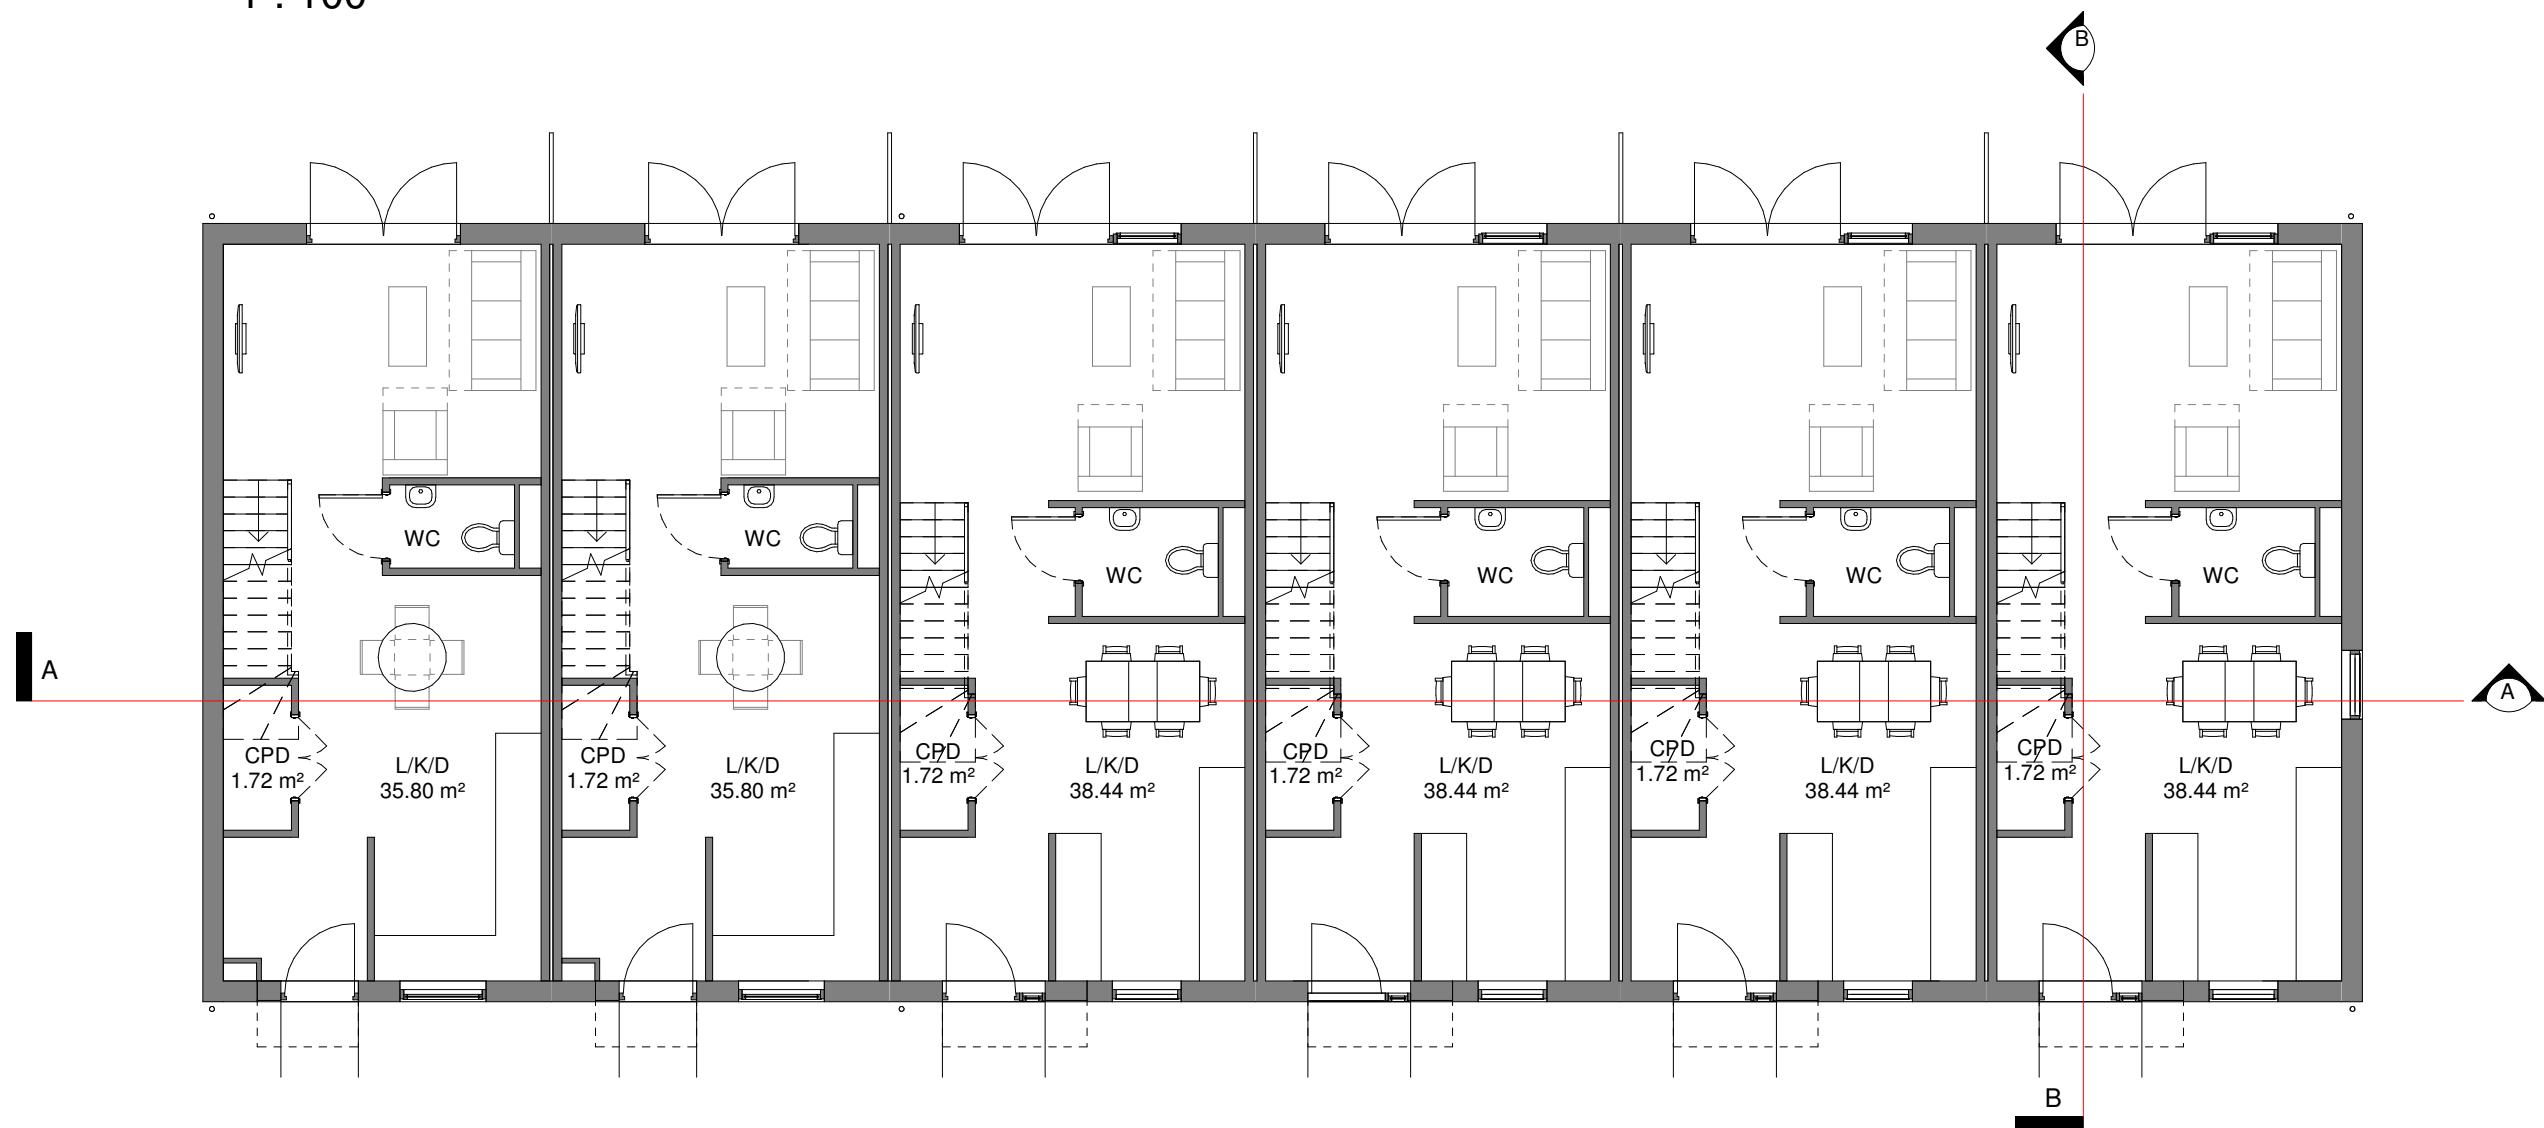

Plot 86 2 Bed - Plot 85 2 Bed - Plot 84 3 Bed - Plot 83 3 Bed - Plot 82 3 Bed - Plot 81 3 Bed

Ground Floor Plan
1 : 100

KEY:

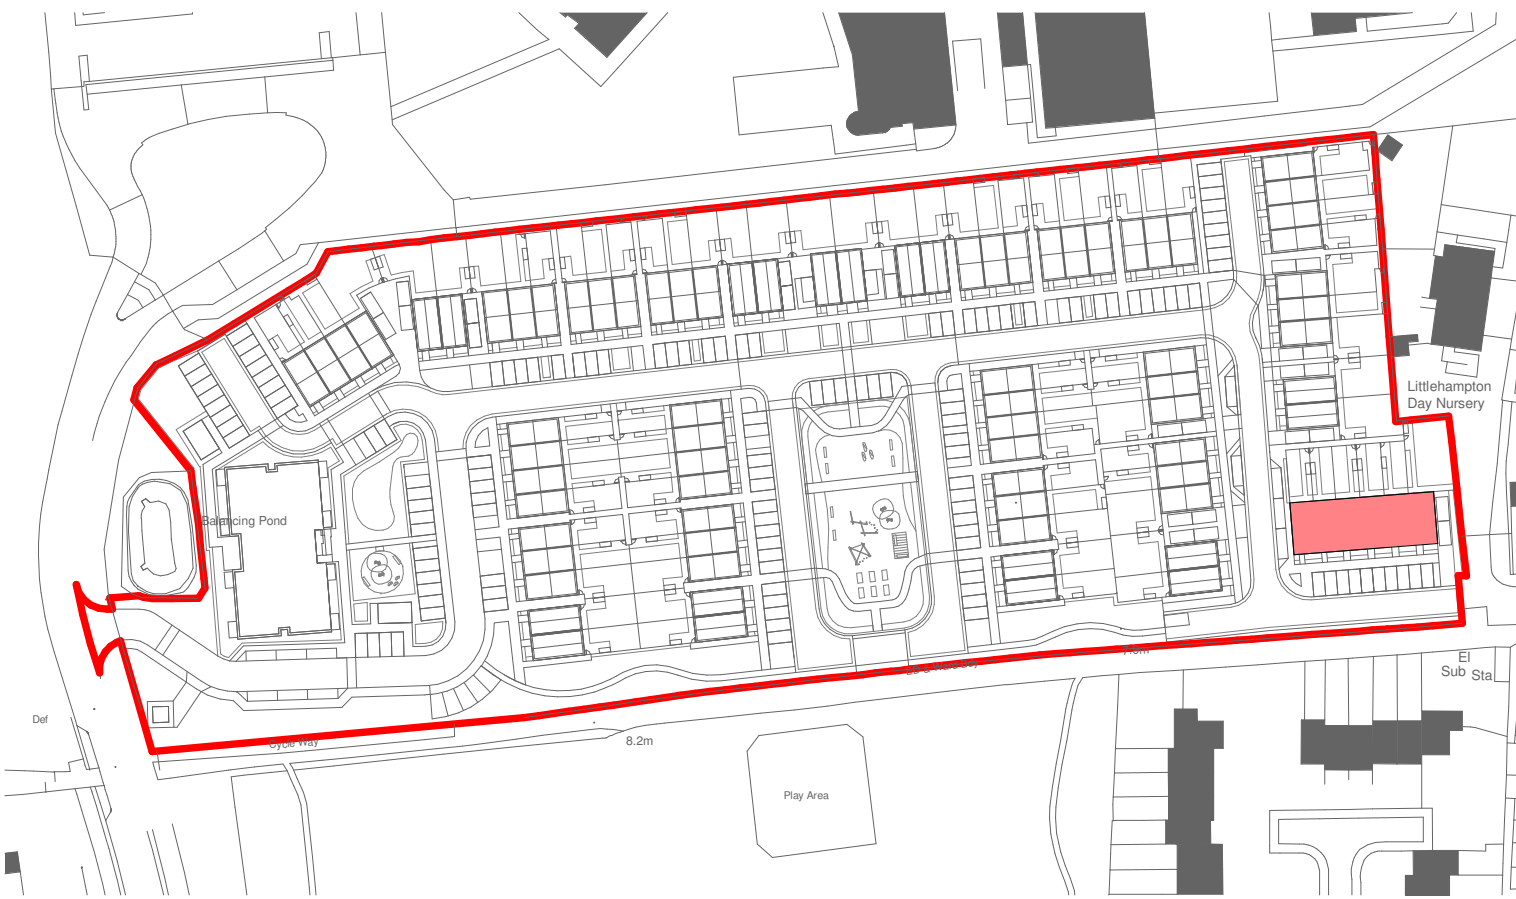

- Material Schedule:**
- Walls: Buff Brick and Brown/Grey Brick
 - Soldier course: Buff Brick
 - Roof: Ceramic Slate
 - Rainwater goods: UPVC in anthracite grey finish
 - Porch: PPC anthracite grey finished aluminium cantilevered canopy
 - Windows: UPVC in anthracite grey finish
 - Front doors: UPVC in anthracite grey finish
 - Patio doors: UPVC in anthracite grey finish
 - Front door side panel: Feature colour aluminium cladding *
- * for 'feature colour' refer to 'Front Door Panel Colour Plan' sheet in the DAS

P4	19.03.21	For Planning	FH	MN
P3	05.03.21	Final Draft Planning Issue	FH	MN
P2	05.02.21	Annotation added	FH	MN
P1	15.01.21	DRAFT issue	FH	MN

Rev	Date	Revision Details	Dr	Ch
-----	------	------------------	----	----



London: 76 Great Suffolk Street, London, SE1 0SL
T 020 7928 2773 E london@ecearchitecture.com

Sussex: Brooklyn Chambers, 11 Goring Road, Worthing, West Sussex, BN12 4AP
T 01903 248777 E sussex@ecearchitecture.com

Bristol: Westworks, Colston Tower, Colston Street, Bristol, BS1 4XE
T: 0117 214 1101 E bristol@ecwestworks.com

ECE Architecture
www.ecearchitecture.com

Client

BoKlok



Job Title
Land to the South of Littlehampton Academy (6920)

Drawing Title
Plans - Houses 81-86 (2 & 3 Beds)



Drawing Number
LTH- ECE- T01- ZZ- DR- A- PL- 5102

Drawn	Checked	Revision	Date
FH	MN	P4	11.01.21

Suitability / Drawing Status
S2 / APPROVAL