


KEY:

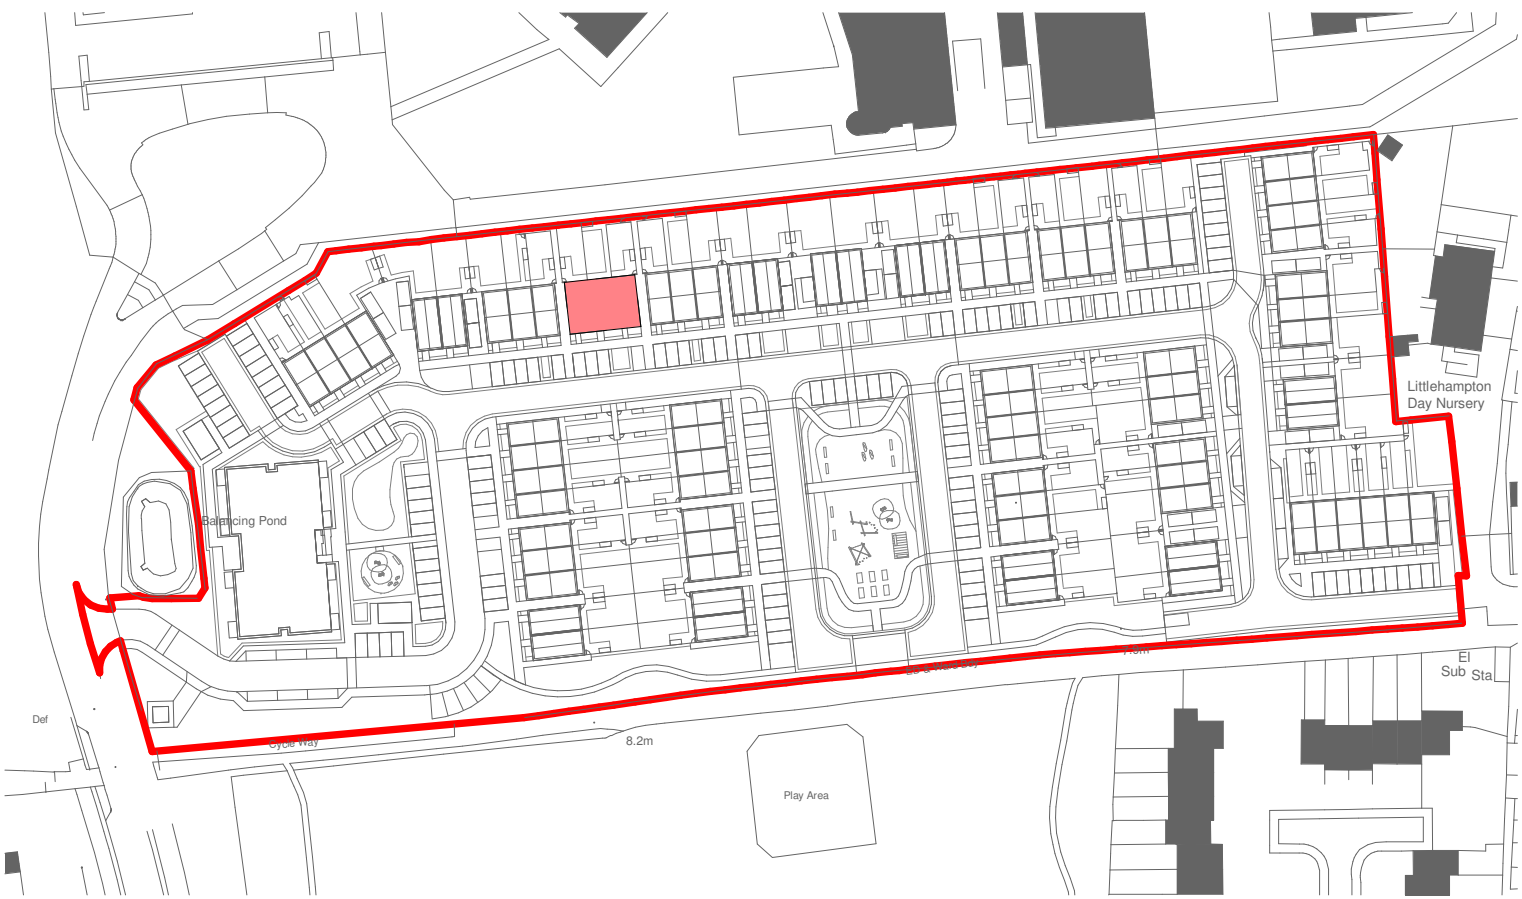

Material Schedule:

- Walls: Buff Brick and Brown/Grey Brick
Soldier course: Buff Brick
Roof: Ceramic Slate
Rainwater goods: UPVC in anthracite grey finish
Porch: PPC anthracite grey finished aluminium cantilevered canopy
Windows: UPVC in anthracite grey finish
Front doors: UPVC in anthracite grey finish
Patio doors: UPVC in anthracite grey finish
Front door side panel: Feature colour aluminium cladding *

* for 'feature colour' refer to 'Front Door Panel Colour Plan' sheet in the DAS

P4	19.03.21	For Planning	FH	MN
P3	05.03.21	Final Draft Planning Issue	FH	MN
P2	05.02.21	Annotation added	FH	MN
P1	15.01.21	DRAFT issue	FH	MN

Rev	Date	Revision Details	Dr	Ch
-----	------	------------------	----	----



London: 76 Great Suffolk Street, London, SE1 0SL
T 020 7928 2773 E london@ecearchitecture.com

Sussex: Brooklyn Chambers, 11 Goring Road, Worthing, West Sussex, BN12 4AP
T 01903 248777 E sussex@ecearchitecture.com

Bristol: Westworks, Colston Tower, Colston Street, Bristol, BS1 4XE
T: 0117 214 1101 E bristol@ecwestworks.com

ECE Architecture
www.ecearchitecture.com

Client

BoKlok



Job Title
Land to the South of Littlehampton Academy (6920)

Drawing Title
Plans, Elevations & Sections - Houses 51-53 (2 & 3 Bed)

Scale
1:100 @ A1 / 1:200 @ A3

meters 2 4 6 8 10


Drawing Number

LTH- ECE- T02- ZZ- DR- A- XX- 5104

Drawn	Checked	Revision	Date
FH	MN	P4	10.01.21

Suitability / Drawing Status

S2 / APPROVAL

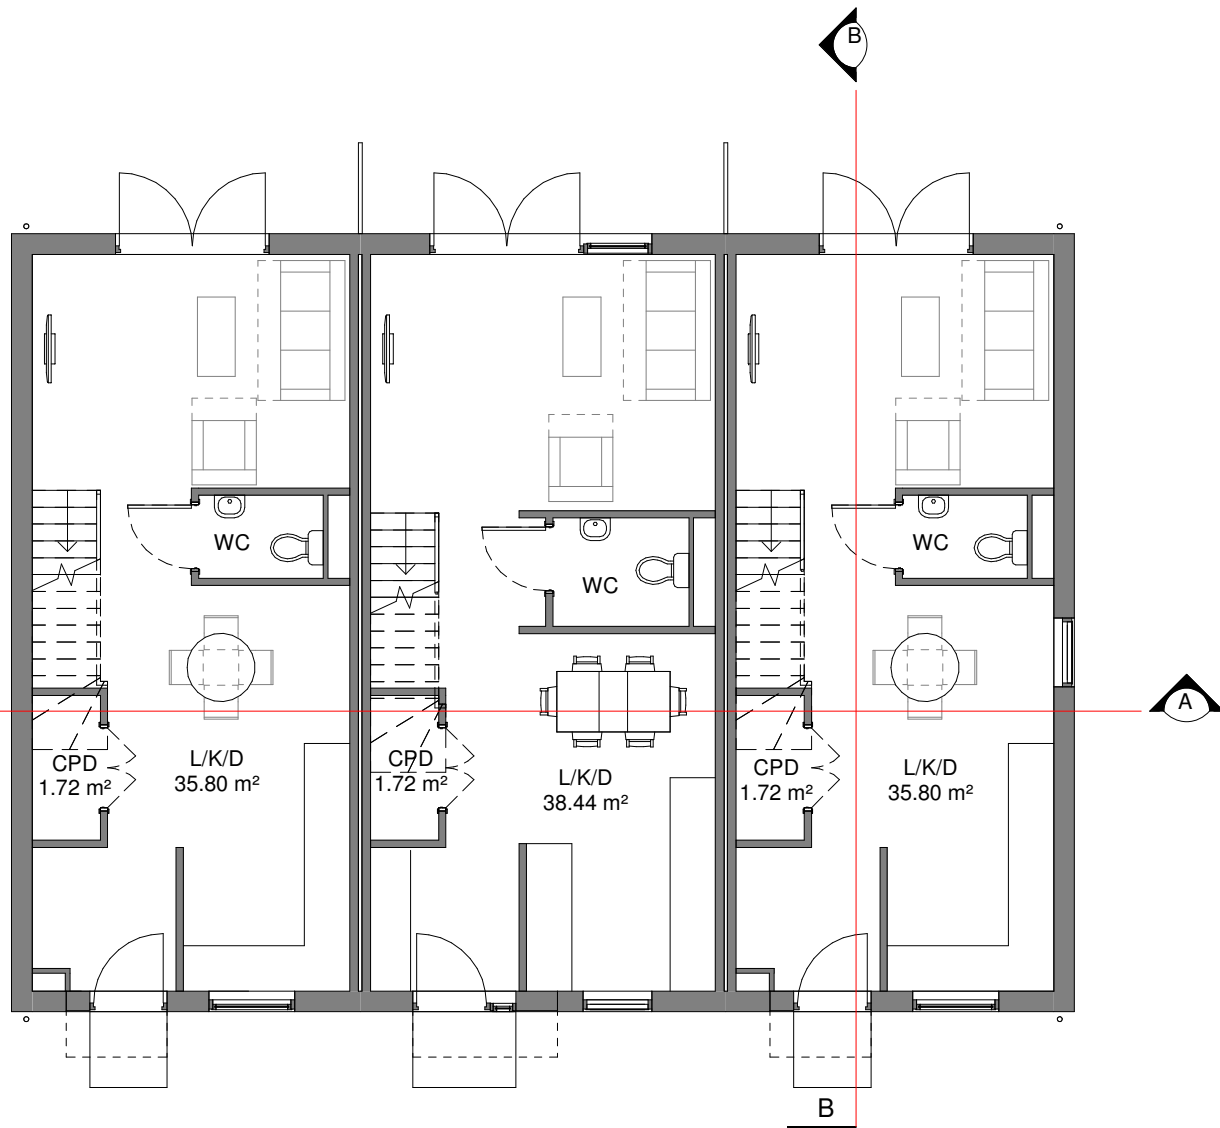


Plot 51
2 Bed


- Plot 52
3 Bed

- Plot 53
2 Bed


Ground Floor Plan
1 : 100

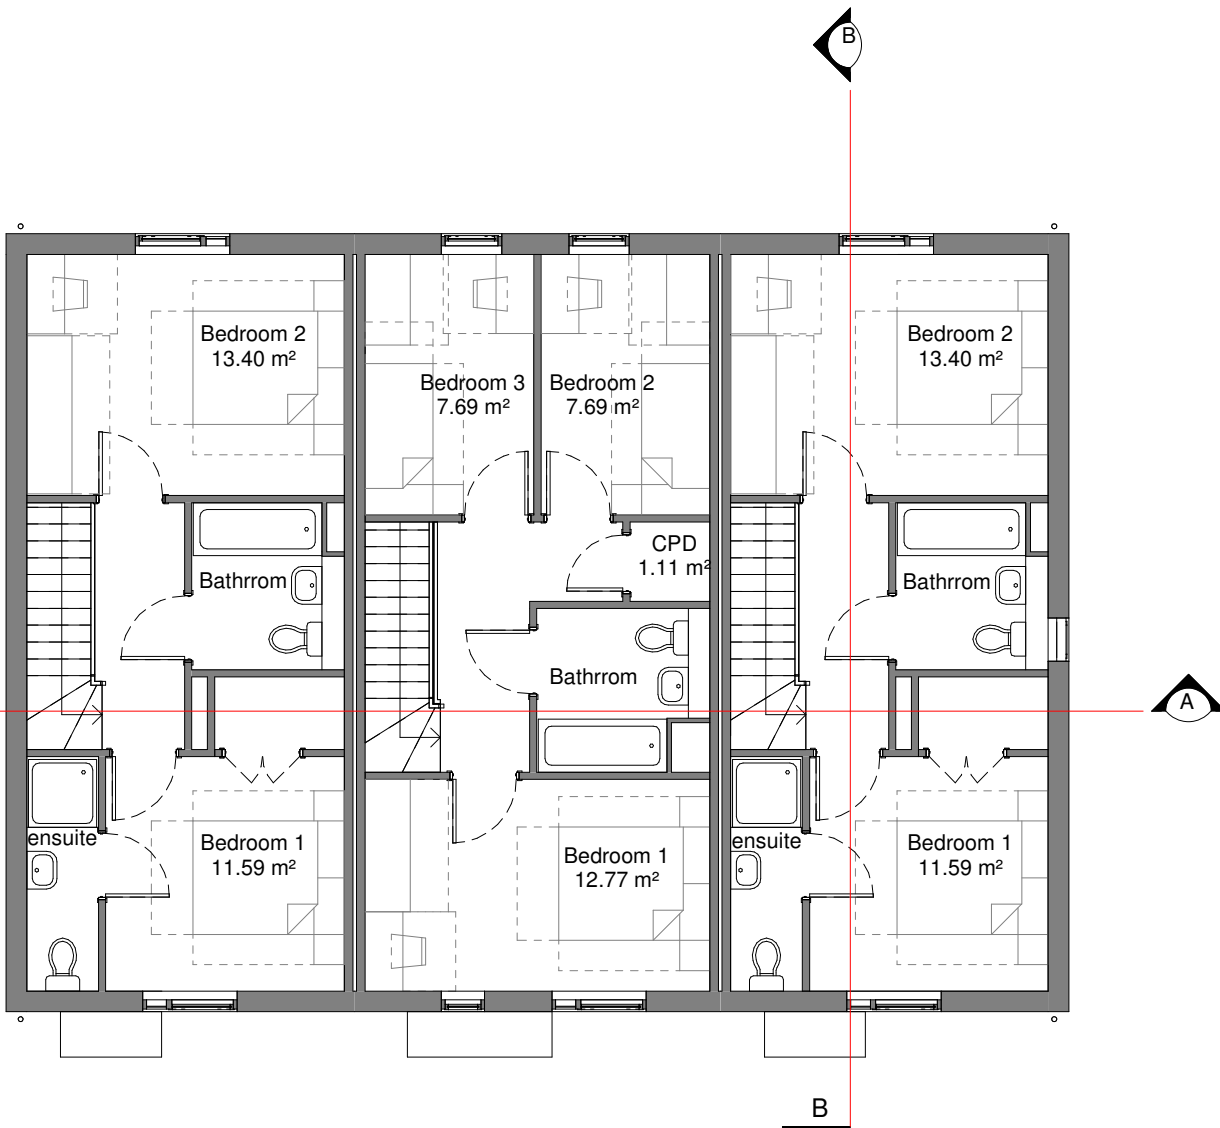


1st Floor Plan
1 : 100

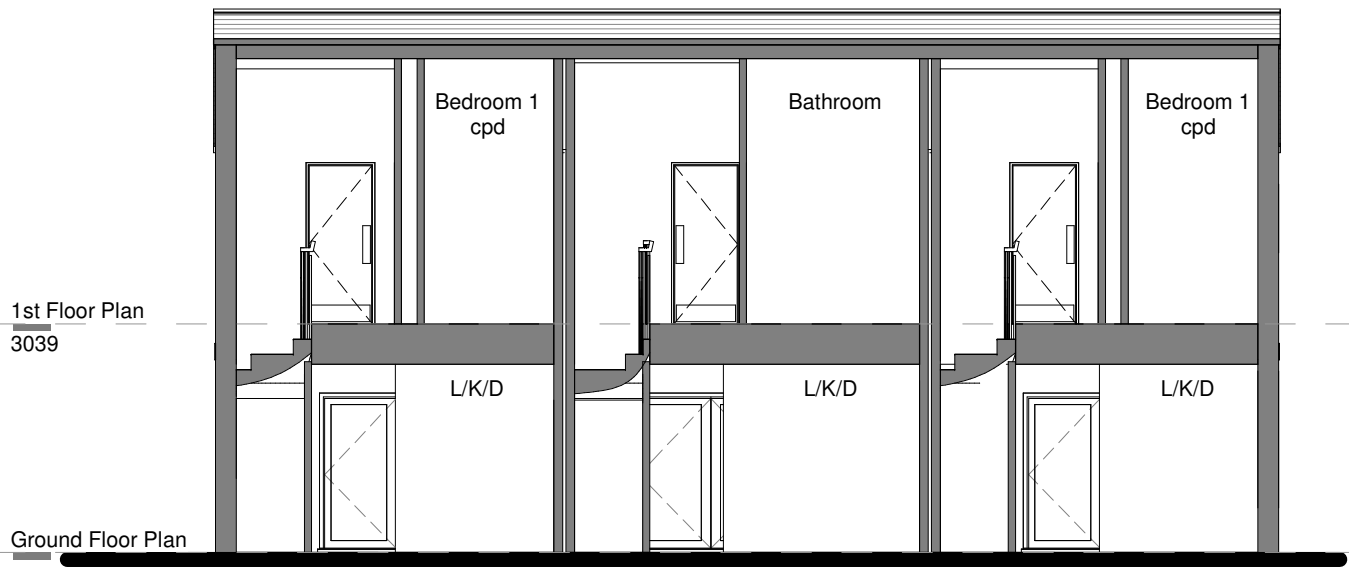

Section AA
1 : 100

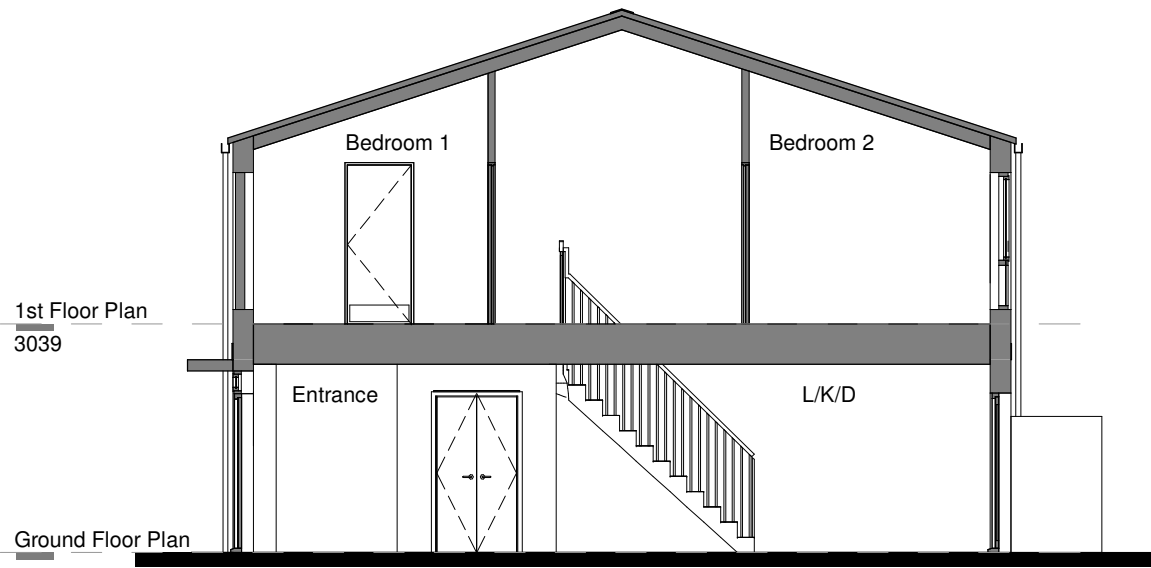

Section BB
1 : 100

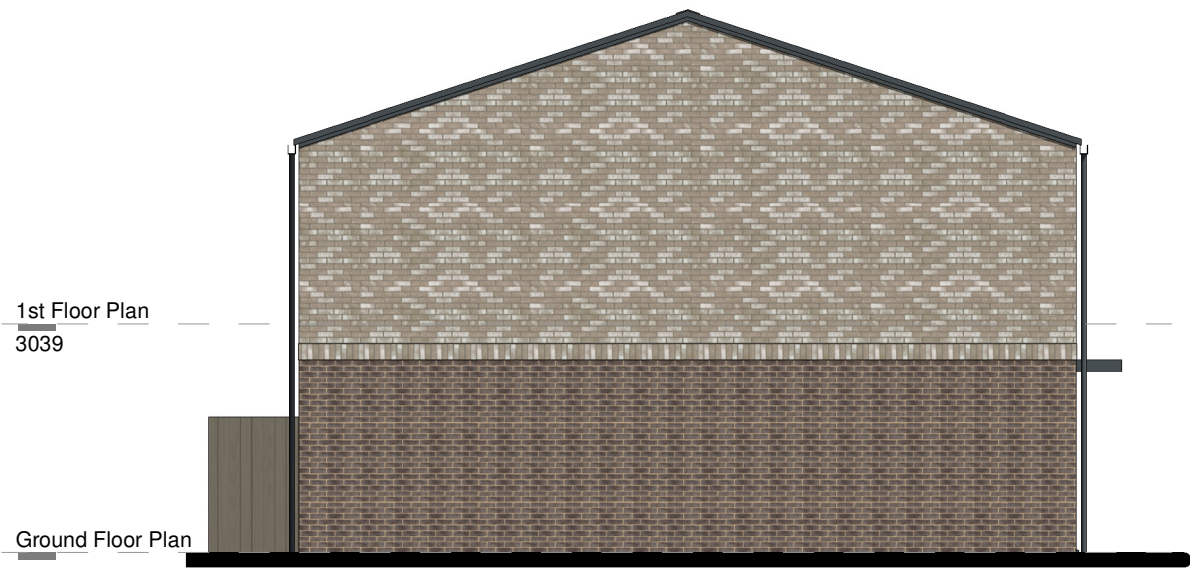


Side Elevation 02
1 : 100



Front Elevation
1 : 100



Rear Elevation
1 : 100

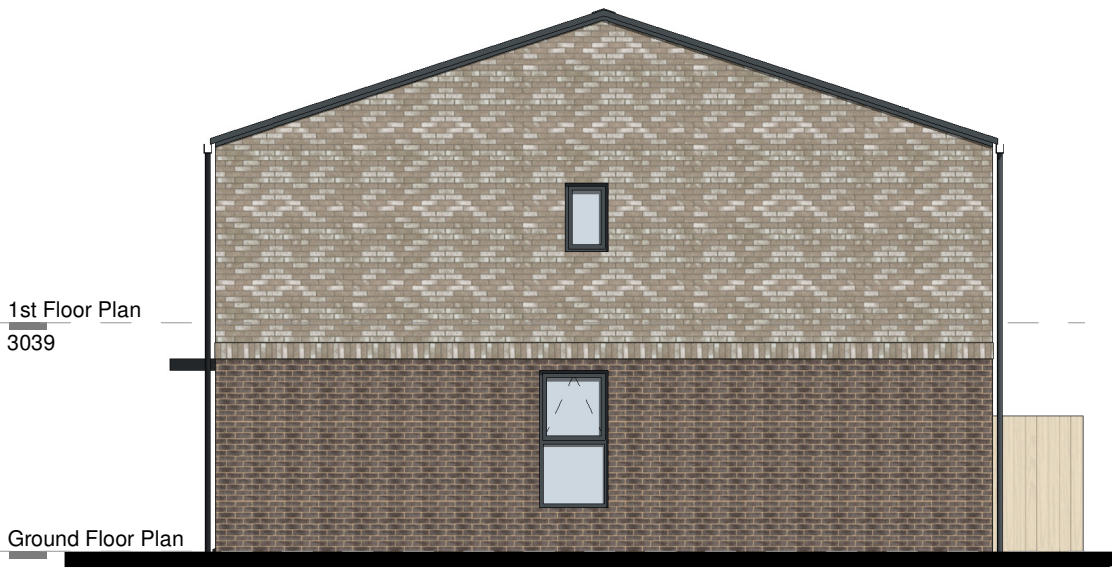

Side Elevation 01
1 : 100