



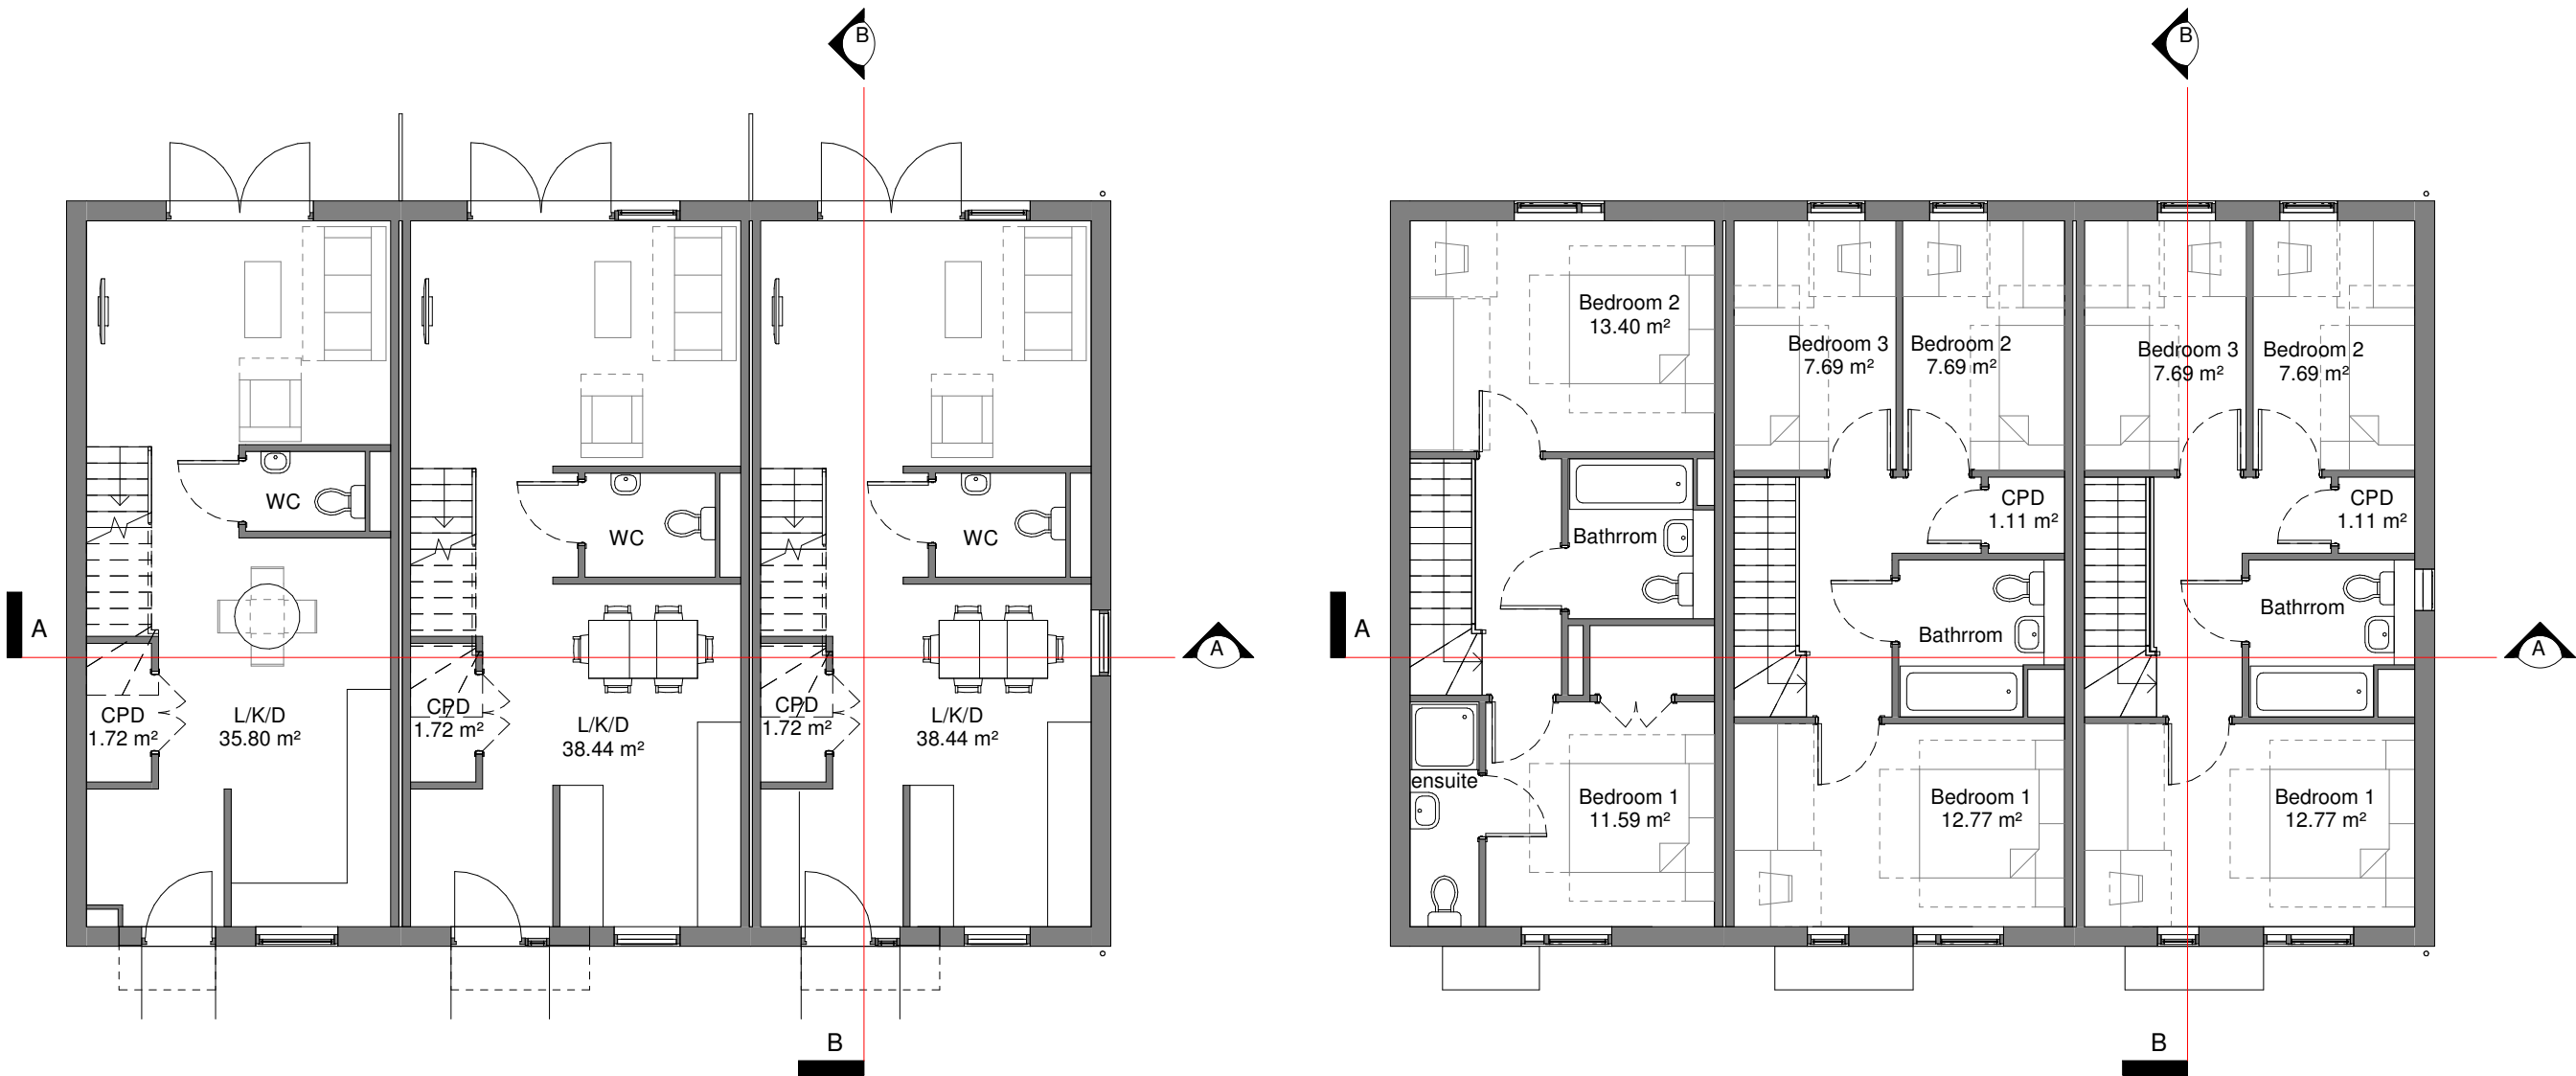


Plots 37,54,66,69,99 - Plots 36,55,67,70,100 - Plots 35,56,68,71,101
2 Bed 3 Bed 3 Bed

Ground Floor Plan
1 : 100


1st Floor Plan
1 : 100

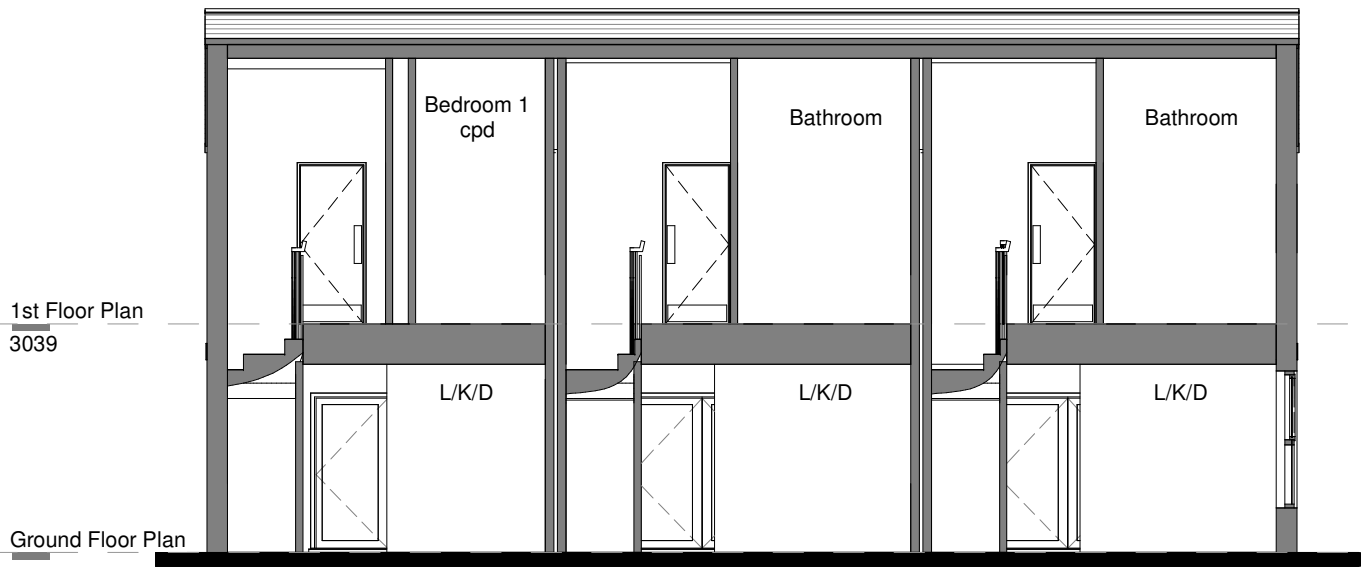

Section AA
1 : 100

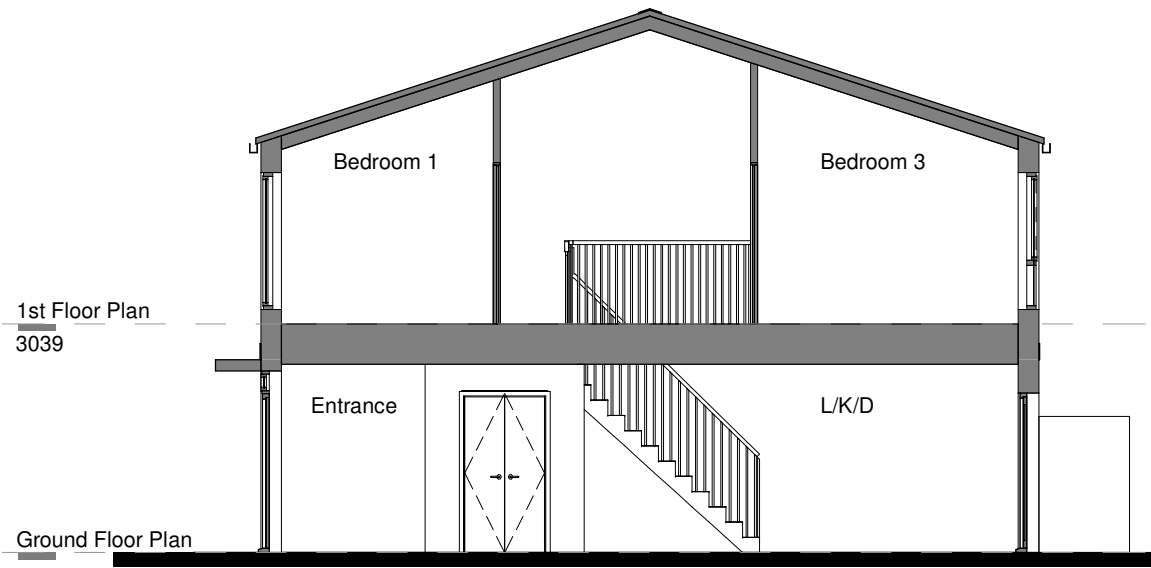

Section BB
1 : 100

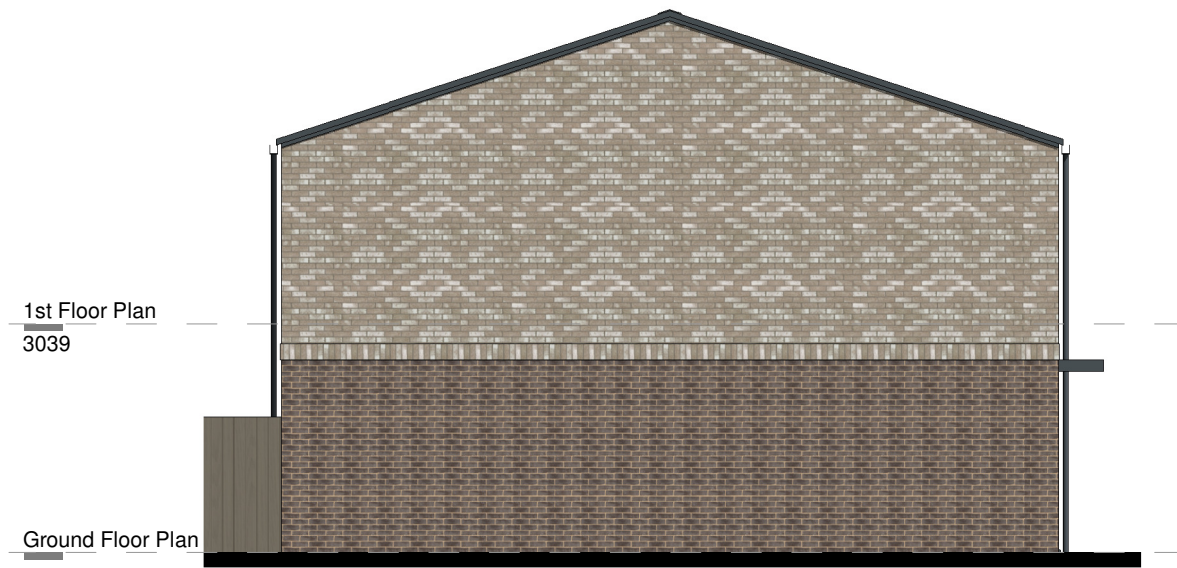

Side Elevation 02
1 : 100




Plots 37,54,66,69,99 - Plots 36,55,67,70,100 - Plots 35,56,68,71,101
2 Bed 3 Bed 3 Bed

Front Elevation
1 : 100




Plots 37,54,66,69,99 - Plots 36,55,67,70,100 - Plots 35,56,68,71,101
2 Bed 3 Bed 3 Bed

Rear Elevation
1 : 100

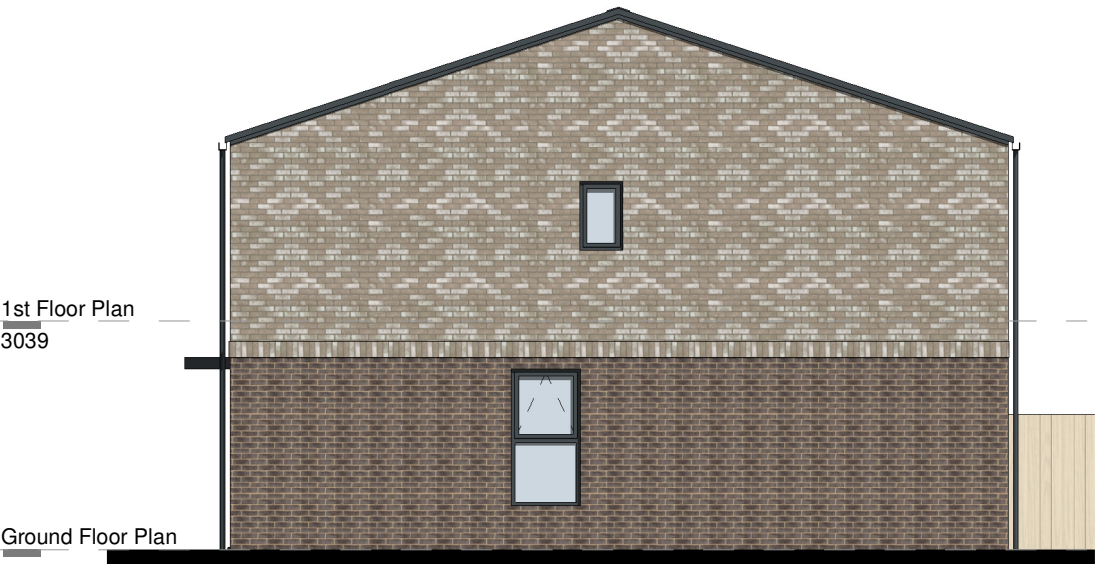

Side Elevation 01
1 : 100

KEY:

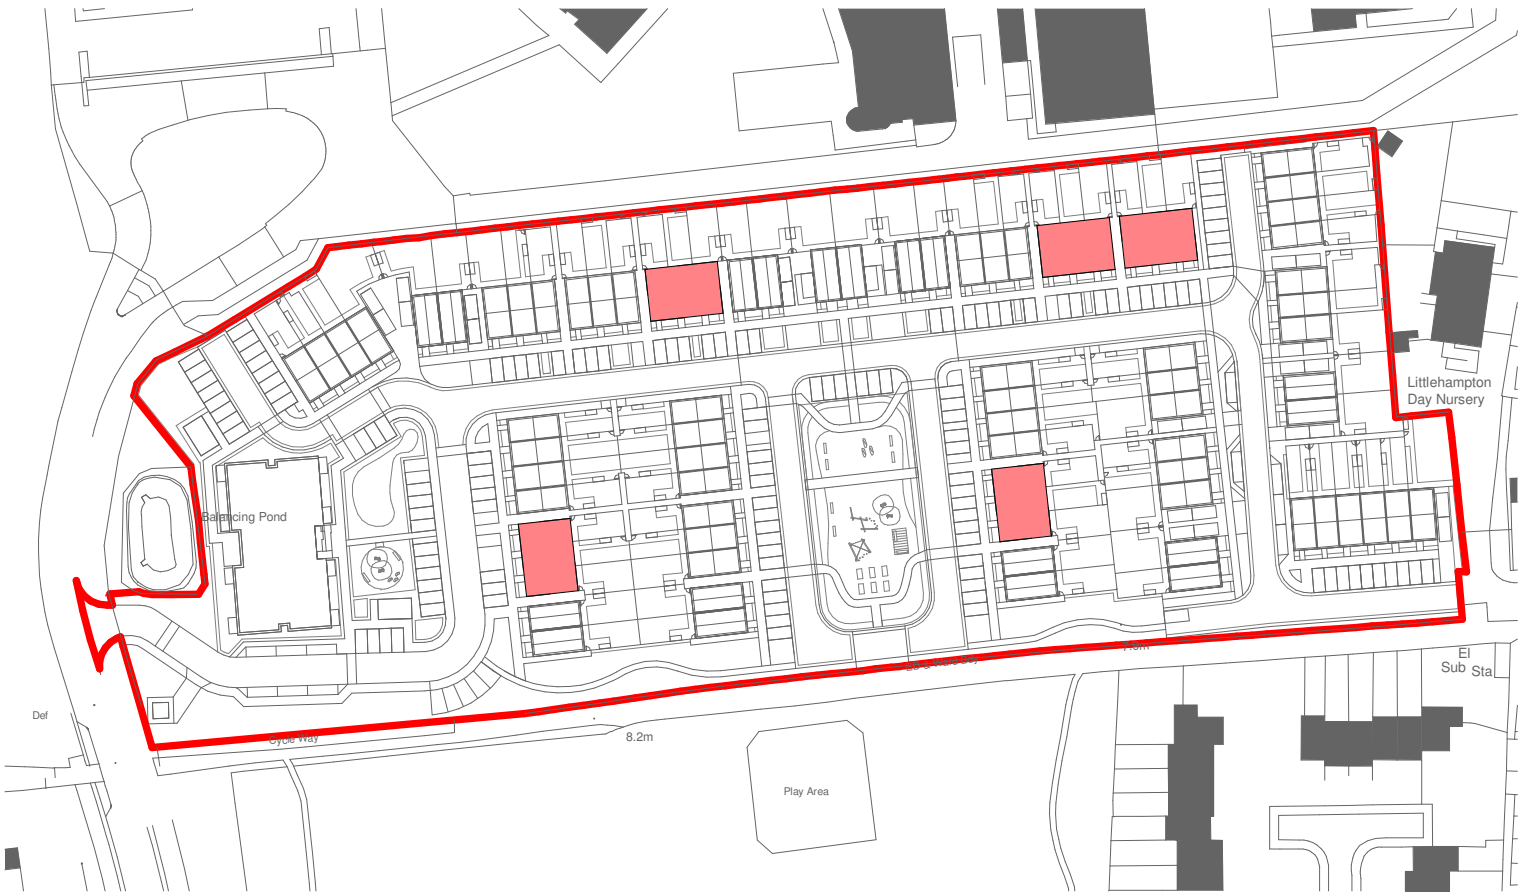

Material Schedule:

Walls: Buff Brick and Brown/Grey Brick

Soldier course: Buff Brick

Roof: Ceramic Slate

Rainwater goods: UPVC in anthracite grey finish

Porch: PPC anthracite grey finished aluminium cantilevered canopy

Windows: UPVC in anthracite grey finish

Front doors: UPVC in anthracite grey finish

Patio doors: UPVC in anthracite grey finish

Front door side panel: Feature colour aluminium cladding *

* for 'feature colour' refer to 'Front Door Panel Colour Plan' sheet in the DAS

P4	16.03.21	For Planning	FH	MN
P3	05.03.21	Final Draft Planning Issue	FH	MN
P2	05.02.21	Annotation added	FH	MN
P1	15.01.21	DRAFT issue	FH	MN

Rev	Date	Revision Details	Dr	Ch
-----	------	------------------	----	----

ECE Architecture
www.ecearchitecture.com

London: 76 Great Suffolk Street, London, SE1 0SL
T 020 7928 2773 E london@ecearchitecture.com

Sussex: Brooklyn Chambers, 11 Goring Road, Worthing, West Sussex, BN12 4AP
T 01903 248777 E sussex@ecearchitecture.com

Bristol: Westworks, Colston Tower, Colston Street, Bristol, BS1 4XE
T: 0117 214 1101 E bristol@ecwestworks.com

Client

BoKlok

Job Title

Land to the South of Littlehampton Academy (6920)

Drawing Title

Plans, Elevations & Sections - Houses 35-37, 54-56, 66-71, 99-101 (2 & 3 Beds)

Scale

1:100 @ A1 / 1:200 @ A3

metres 2 4 6 8 10

Drawing Number

LTH- ECE- T03- ZZ- DR- A- XX- 5105

Drawn	Checked	Revision	Date
FH	MN	P4	11.01.21

Suitability / Drawing Status

S2 / APPROVAL